


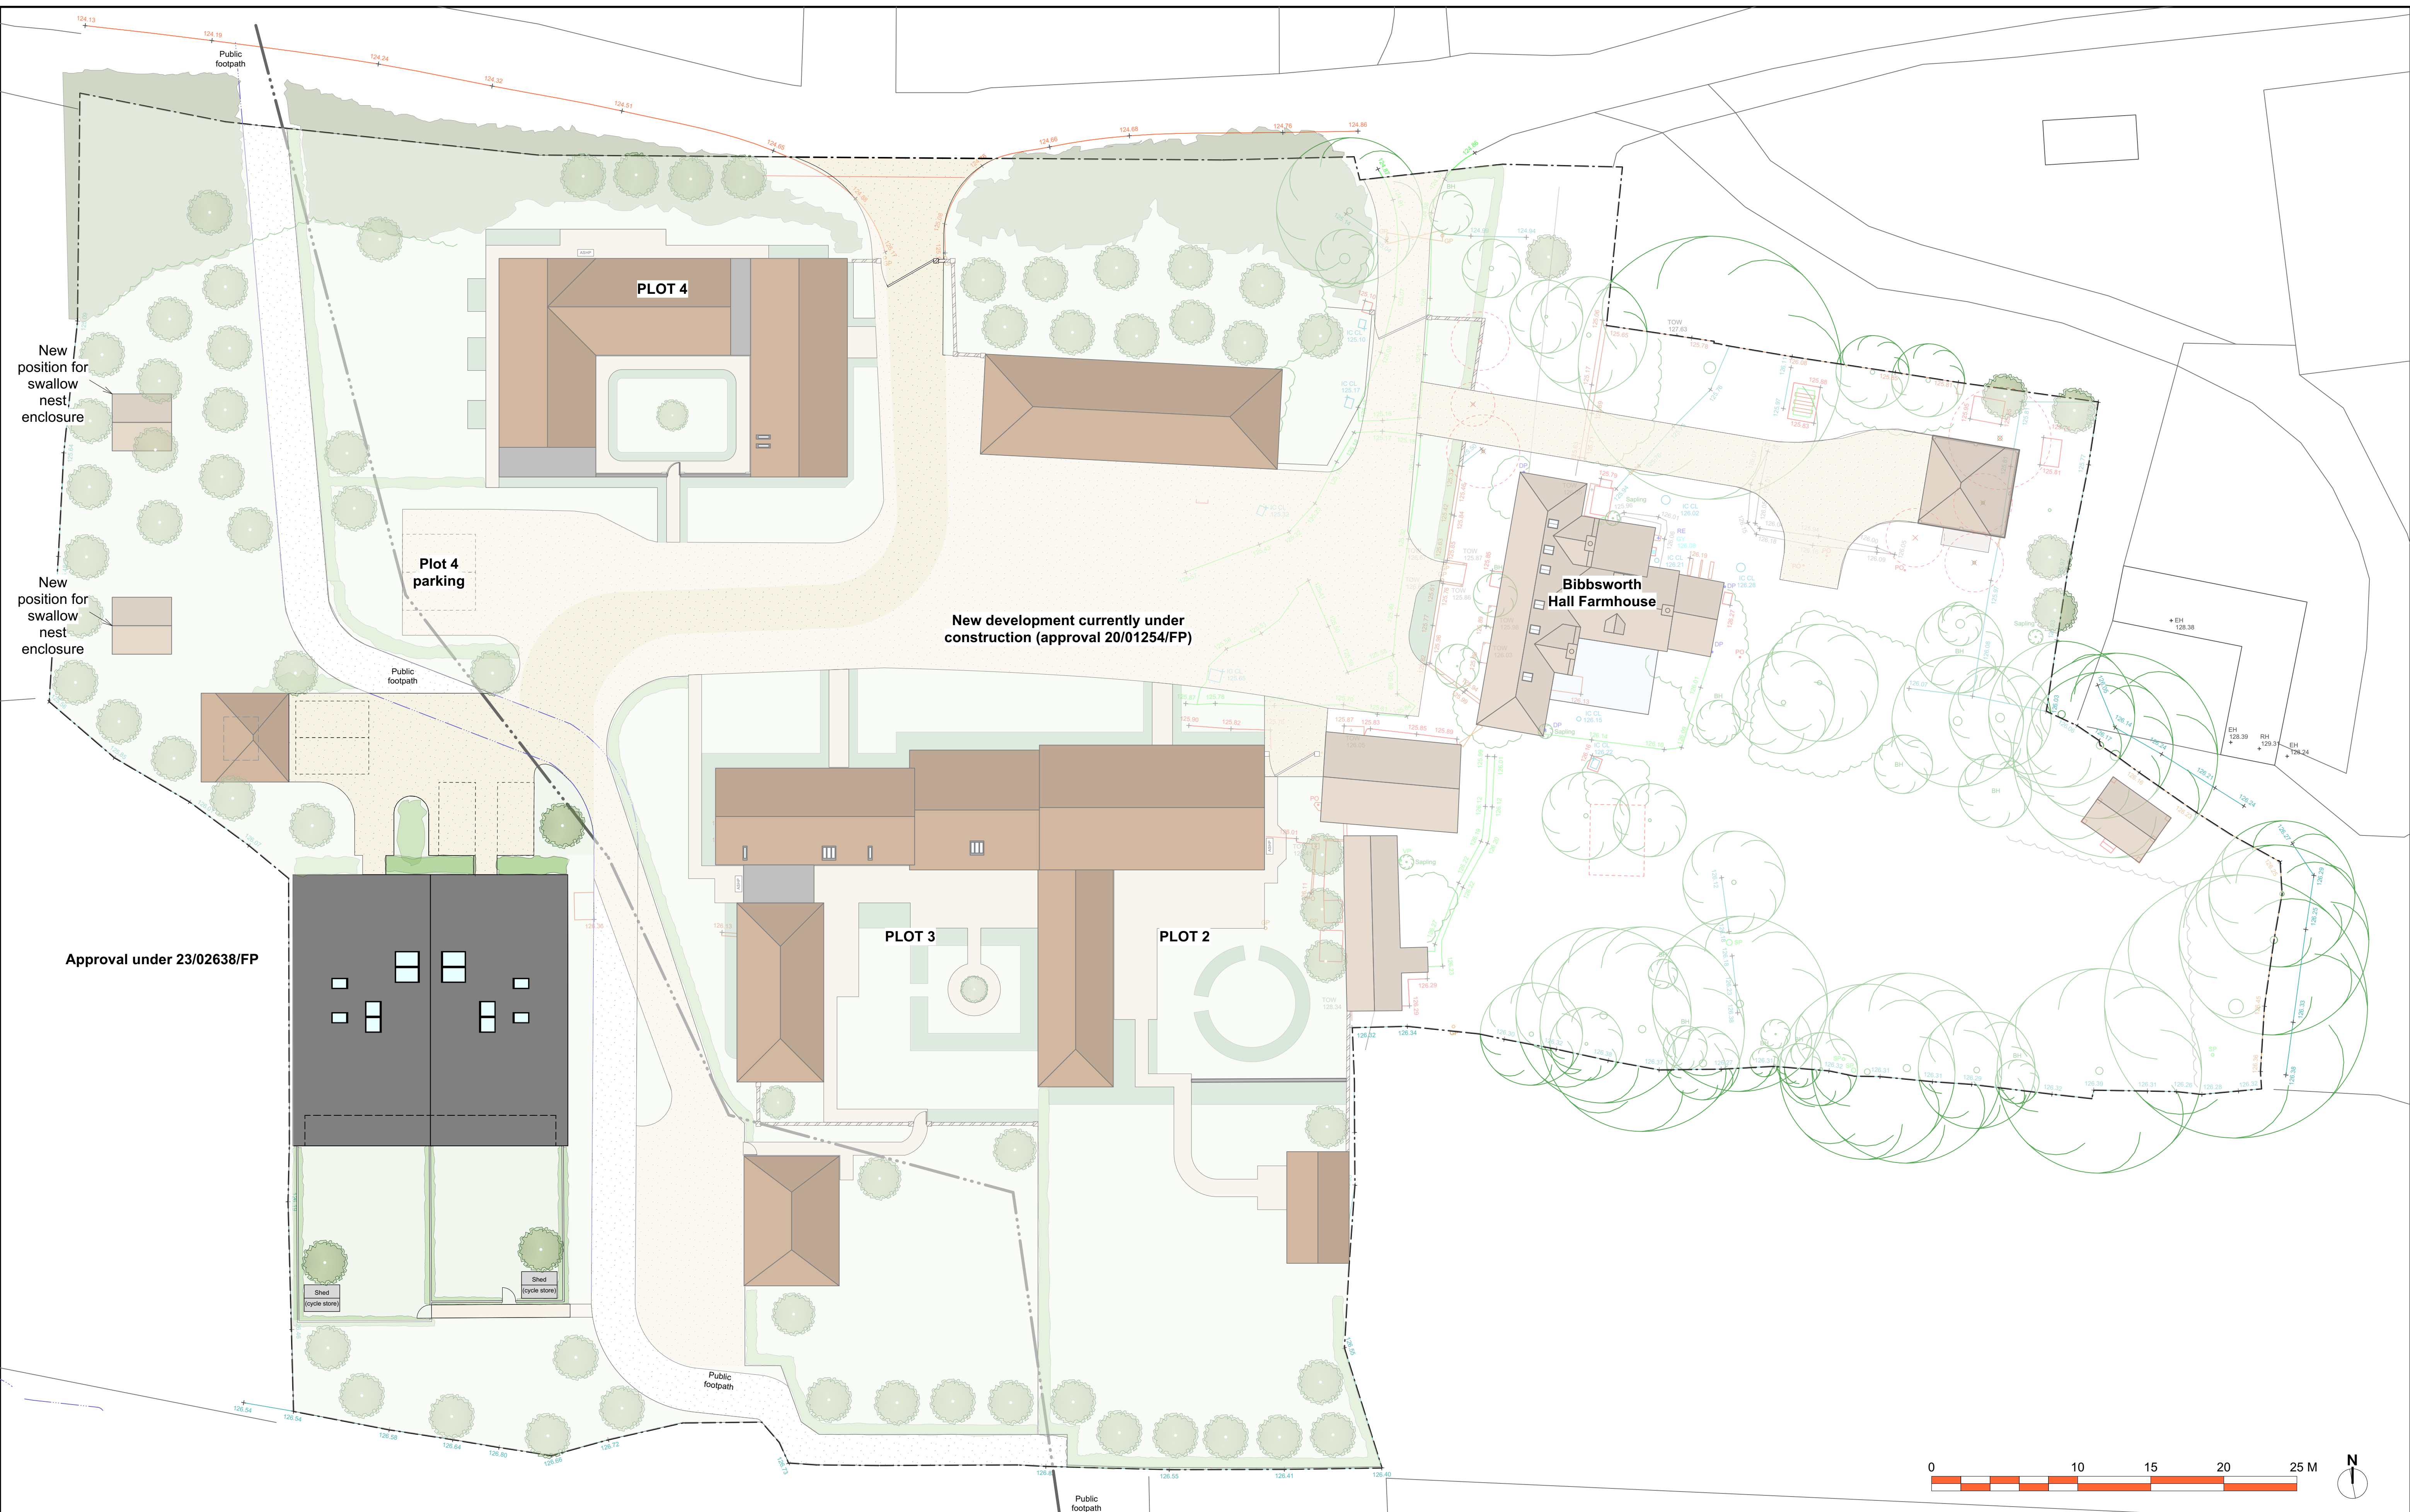

No			Revision Notes			Notes	dparchitects design planning architecture RIBA Chartered Practice SMAT Member DP Architects The Old Brewery Tap, 8 Brixham Street, Wargrave, Oxfordshire, OX49 1BU Tel: 01491 813 086 Email: info@dparchitects.co.uk			Client			KNIGHTS DEVELOPMENTS			Drawing			BARN PROPOSED SITE PLAN										
A			11/10/2024							Garage moved and swallow enclosure positions adjusted.			Project									BIBBSWORTH HALL FARM BIBBS HALL LANE AYOT ST LAWRENCE HITCHIN SG4 8EN							
												Scale			1:200 @ A1			Dwg No			24 BIBB SP05			Rev			A		
															Drawn			AB											
															Date			18/07/2024			Status			PLANNING					
Only to be scaled from for planning and land registry purposes. All figured dimensions are millimetres unless otherwise stated. Contractors must verify all dimensions before starting work and any discrepancies are to be reported to David Parker Architects Ltd. (C) This drawing is the property of David Parker Architects Ltd. Copyright is reserved by them and is issued on the condition that it is not copied or disclosed by or to any unauthorised persons without the prior consent in writing by David Parker Architects Ltd.																													

Only to be scaled from for planning and land registry purposes. All figured dimensions are millimetres unless otherwise stated. Contractors must verify all dimensions before starting work and any discrepancies are to be reported to David Parker Architects Ltd. (C) This drawing is the property of David Parker Architects Ltd. Copyright is reserved by them and is issued on the condition that it is not copied or disclosed by or to any unauthorised persons without the prior consent in writing by David Parker Architects Ltd.