
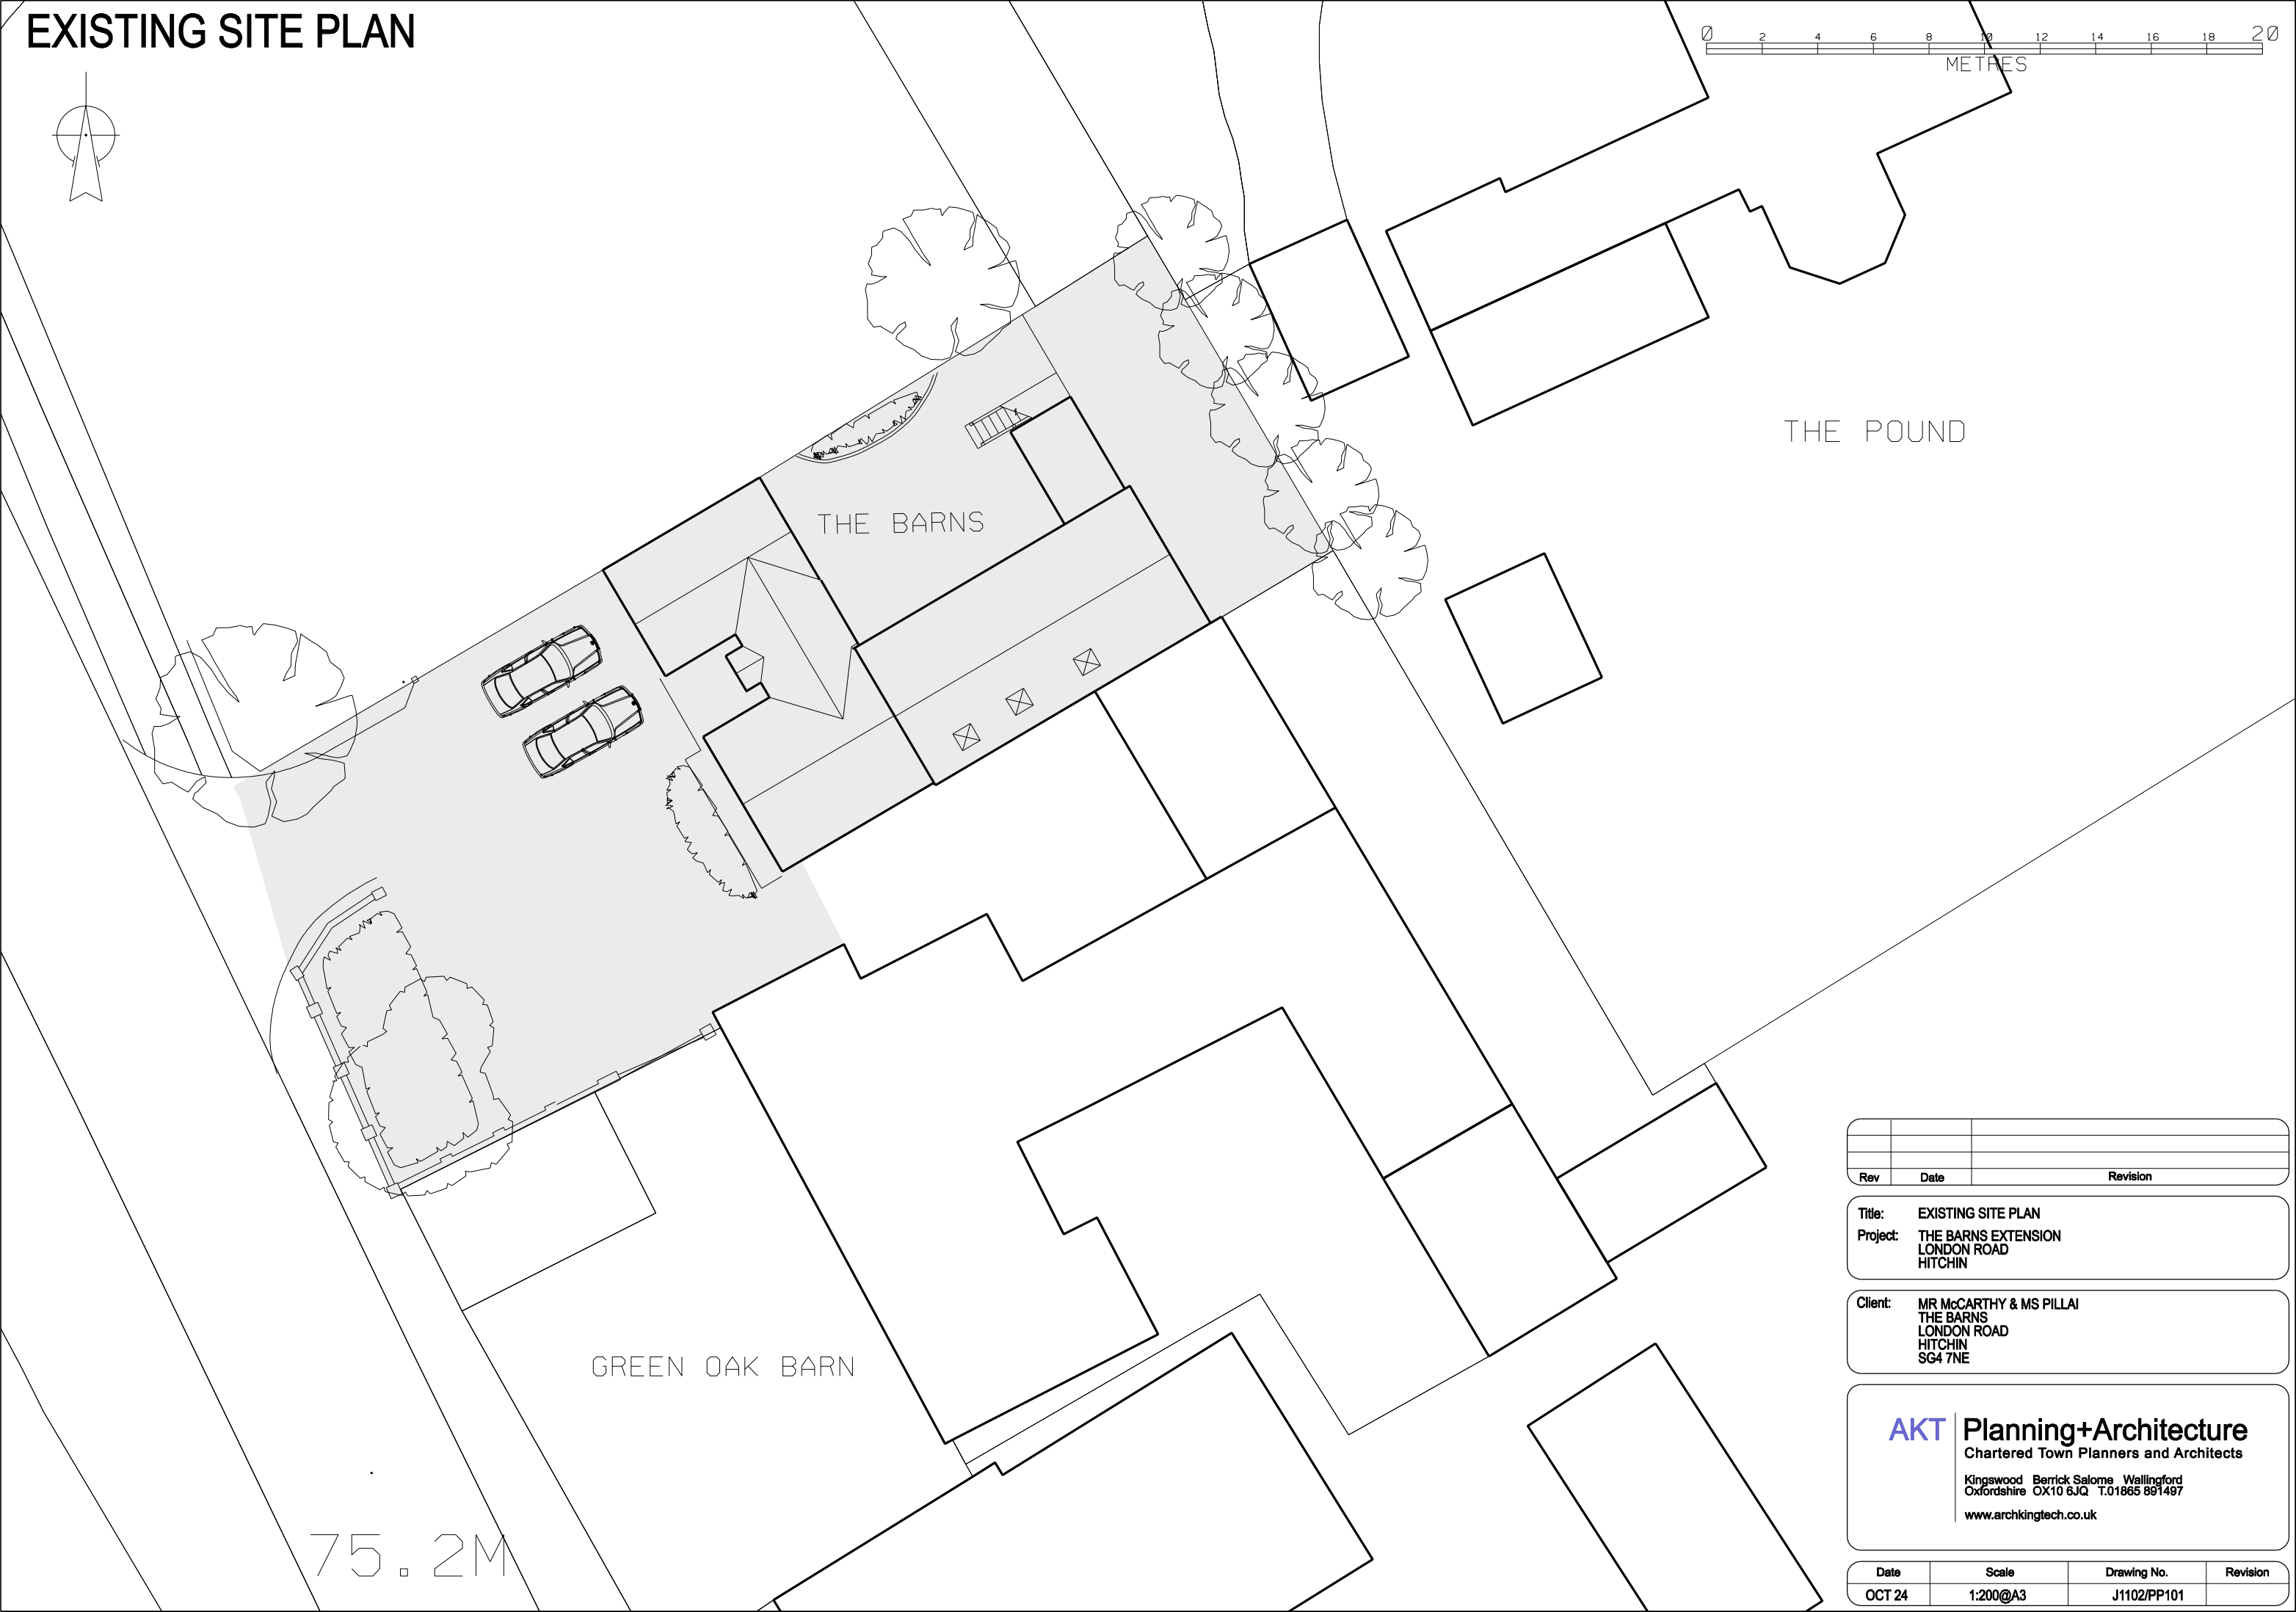


EXISTING SITE PLAN

 

|     |      |          |
|-----|------|----------|
|     |      |          |
| Rev | Date | Revision |

Title: EXISTING SITE PLAN  
Project: THE BARNs EXTENSION  
LONDON ROAD  
HITCHIN

Client: MR McCARTHY & MS PILLAI  
THE BARNs  
LONDON ROAD  
HITCHIN  
SG4 7NE

AKT

Planning+Architecture  
Chartered Town Planners and Architects  
Kingswood Berrick Salome Wallingford  
Oxfordshire OX10 6JQ T.01865 891497  
www.archkingtech.co.uk

|        |          |             |          |
|--------|----------|-------------|----------|
| Date   | Scale    | Drawing No. | Revision |
| OCT 24 | 1:200@A3 | J1102/PP101 |          |