
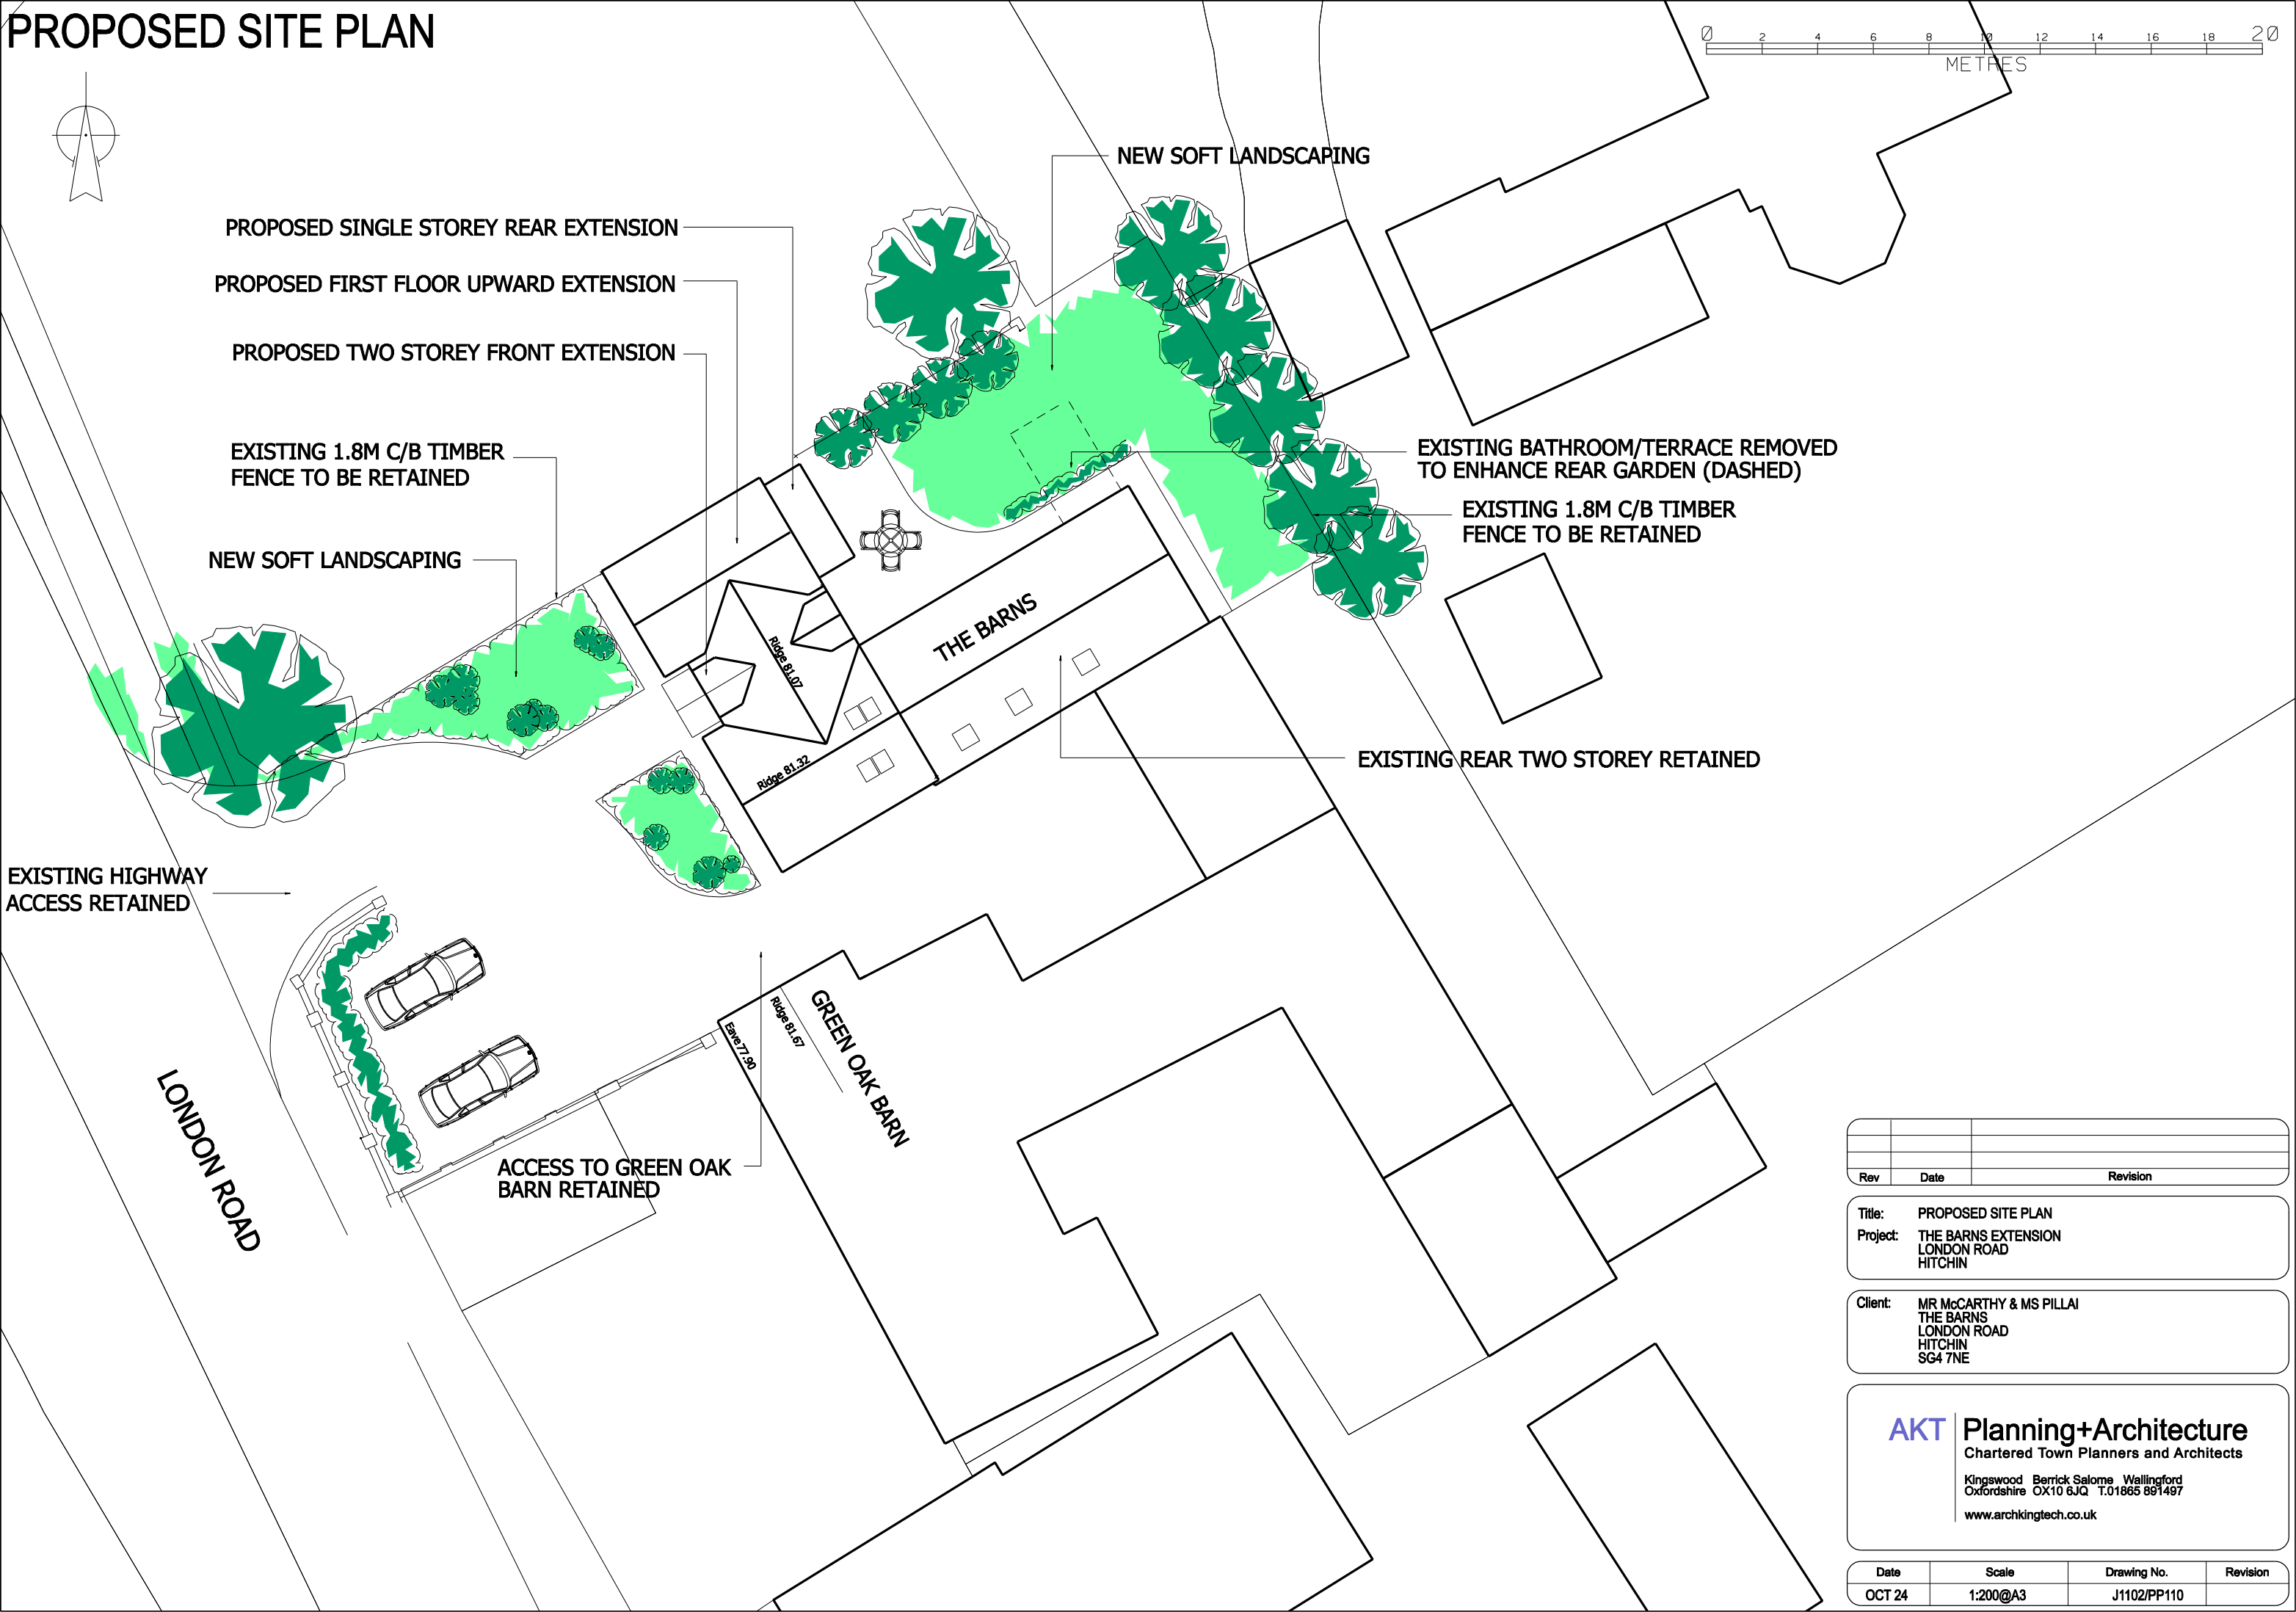


PROPOSED SITE PLAN

 

Rev	Date	Revision

Title: PROPOSED SITE PLAN
Project: THE BARNS EXTENSION
LONDON ROAD
HITCHIN

Client: MR MCCARTHY & MS PILLAI
THE BARNS
LONDON ROAD
HITCHIN
SG4 7NE

AKT

Planning+Architecture
Chartered Town Planners and Architects
Kingswood Berrick Salome Wallingford
Oxfordshire OX10 6JQ T.01865 891497
www.archkingtech.co.uk

Date	Scale	Drawing No.	Revision
OCT 24	1:200@A3	J1102/PP110	