



EXISTING AND PROPOSED FRONT ELEVATION

 

PROPOSED FRONT ELEVATION

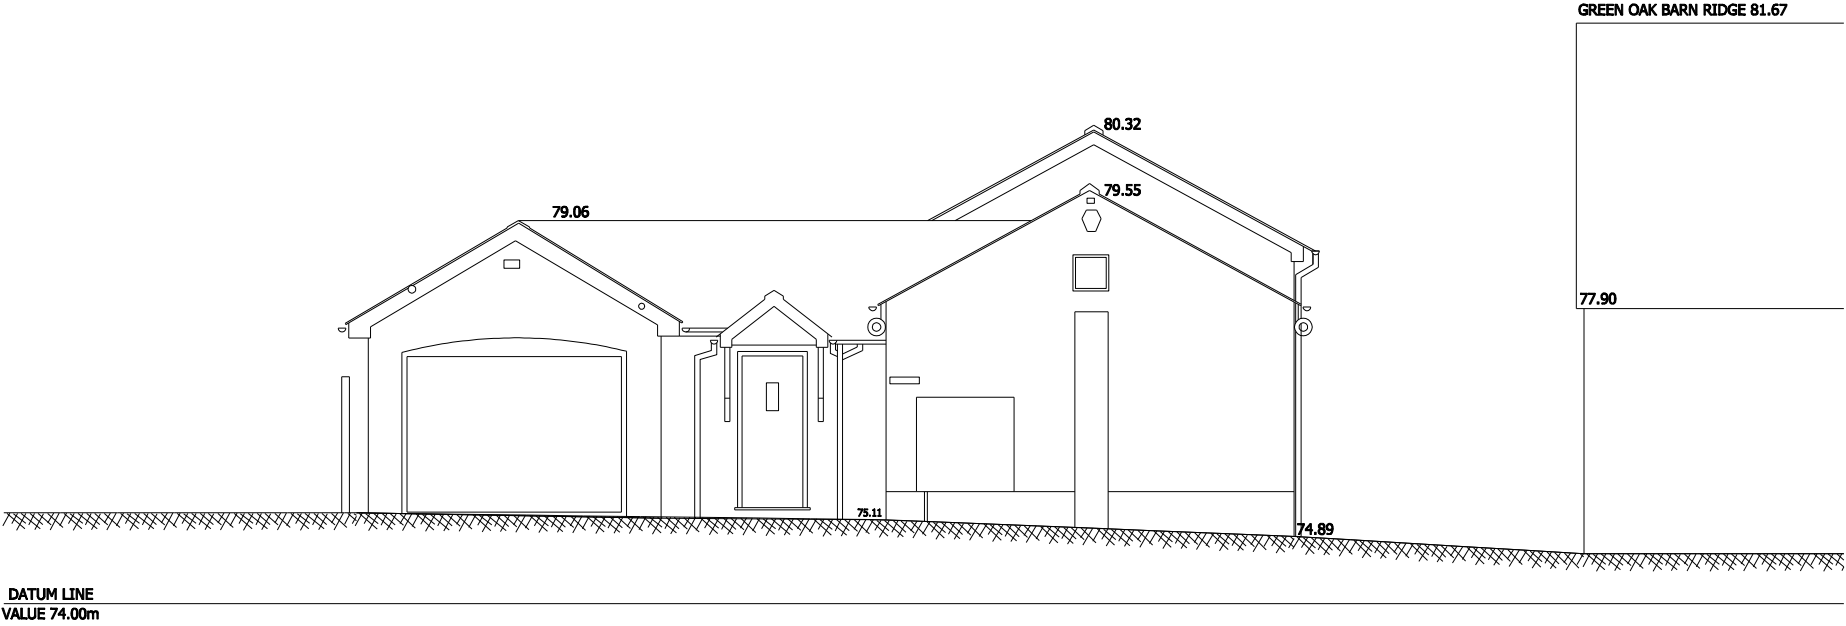

EXISTING FRONT ELEVATION

Rev	Date	Revision

Title: EXISTING AND PROPOSED FRONT ELEVATION
Project: THE BARNs EXTENSION
LONDON ROAD
HITCHIN

Client: MR MCCARTHY & MS PILLAI
THE BARNs
LONDON ROAD
HITCHIN
SG4 7NE

AKT Planning+Architecture
Chartered Town Planners and Architects
Kingswood Berrick Salome Wallingford
Oxfordshire OX10 6JQ T:01865 891497
www.archkingtech.co.uk

Date	Scale	Drawing No.	Revision
OCT 24	1:100@A3	J1102/PP115	