


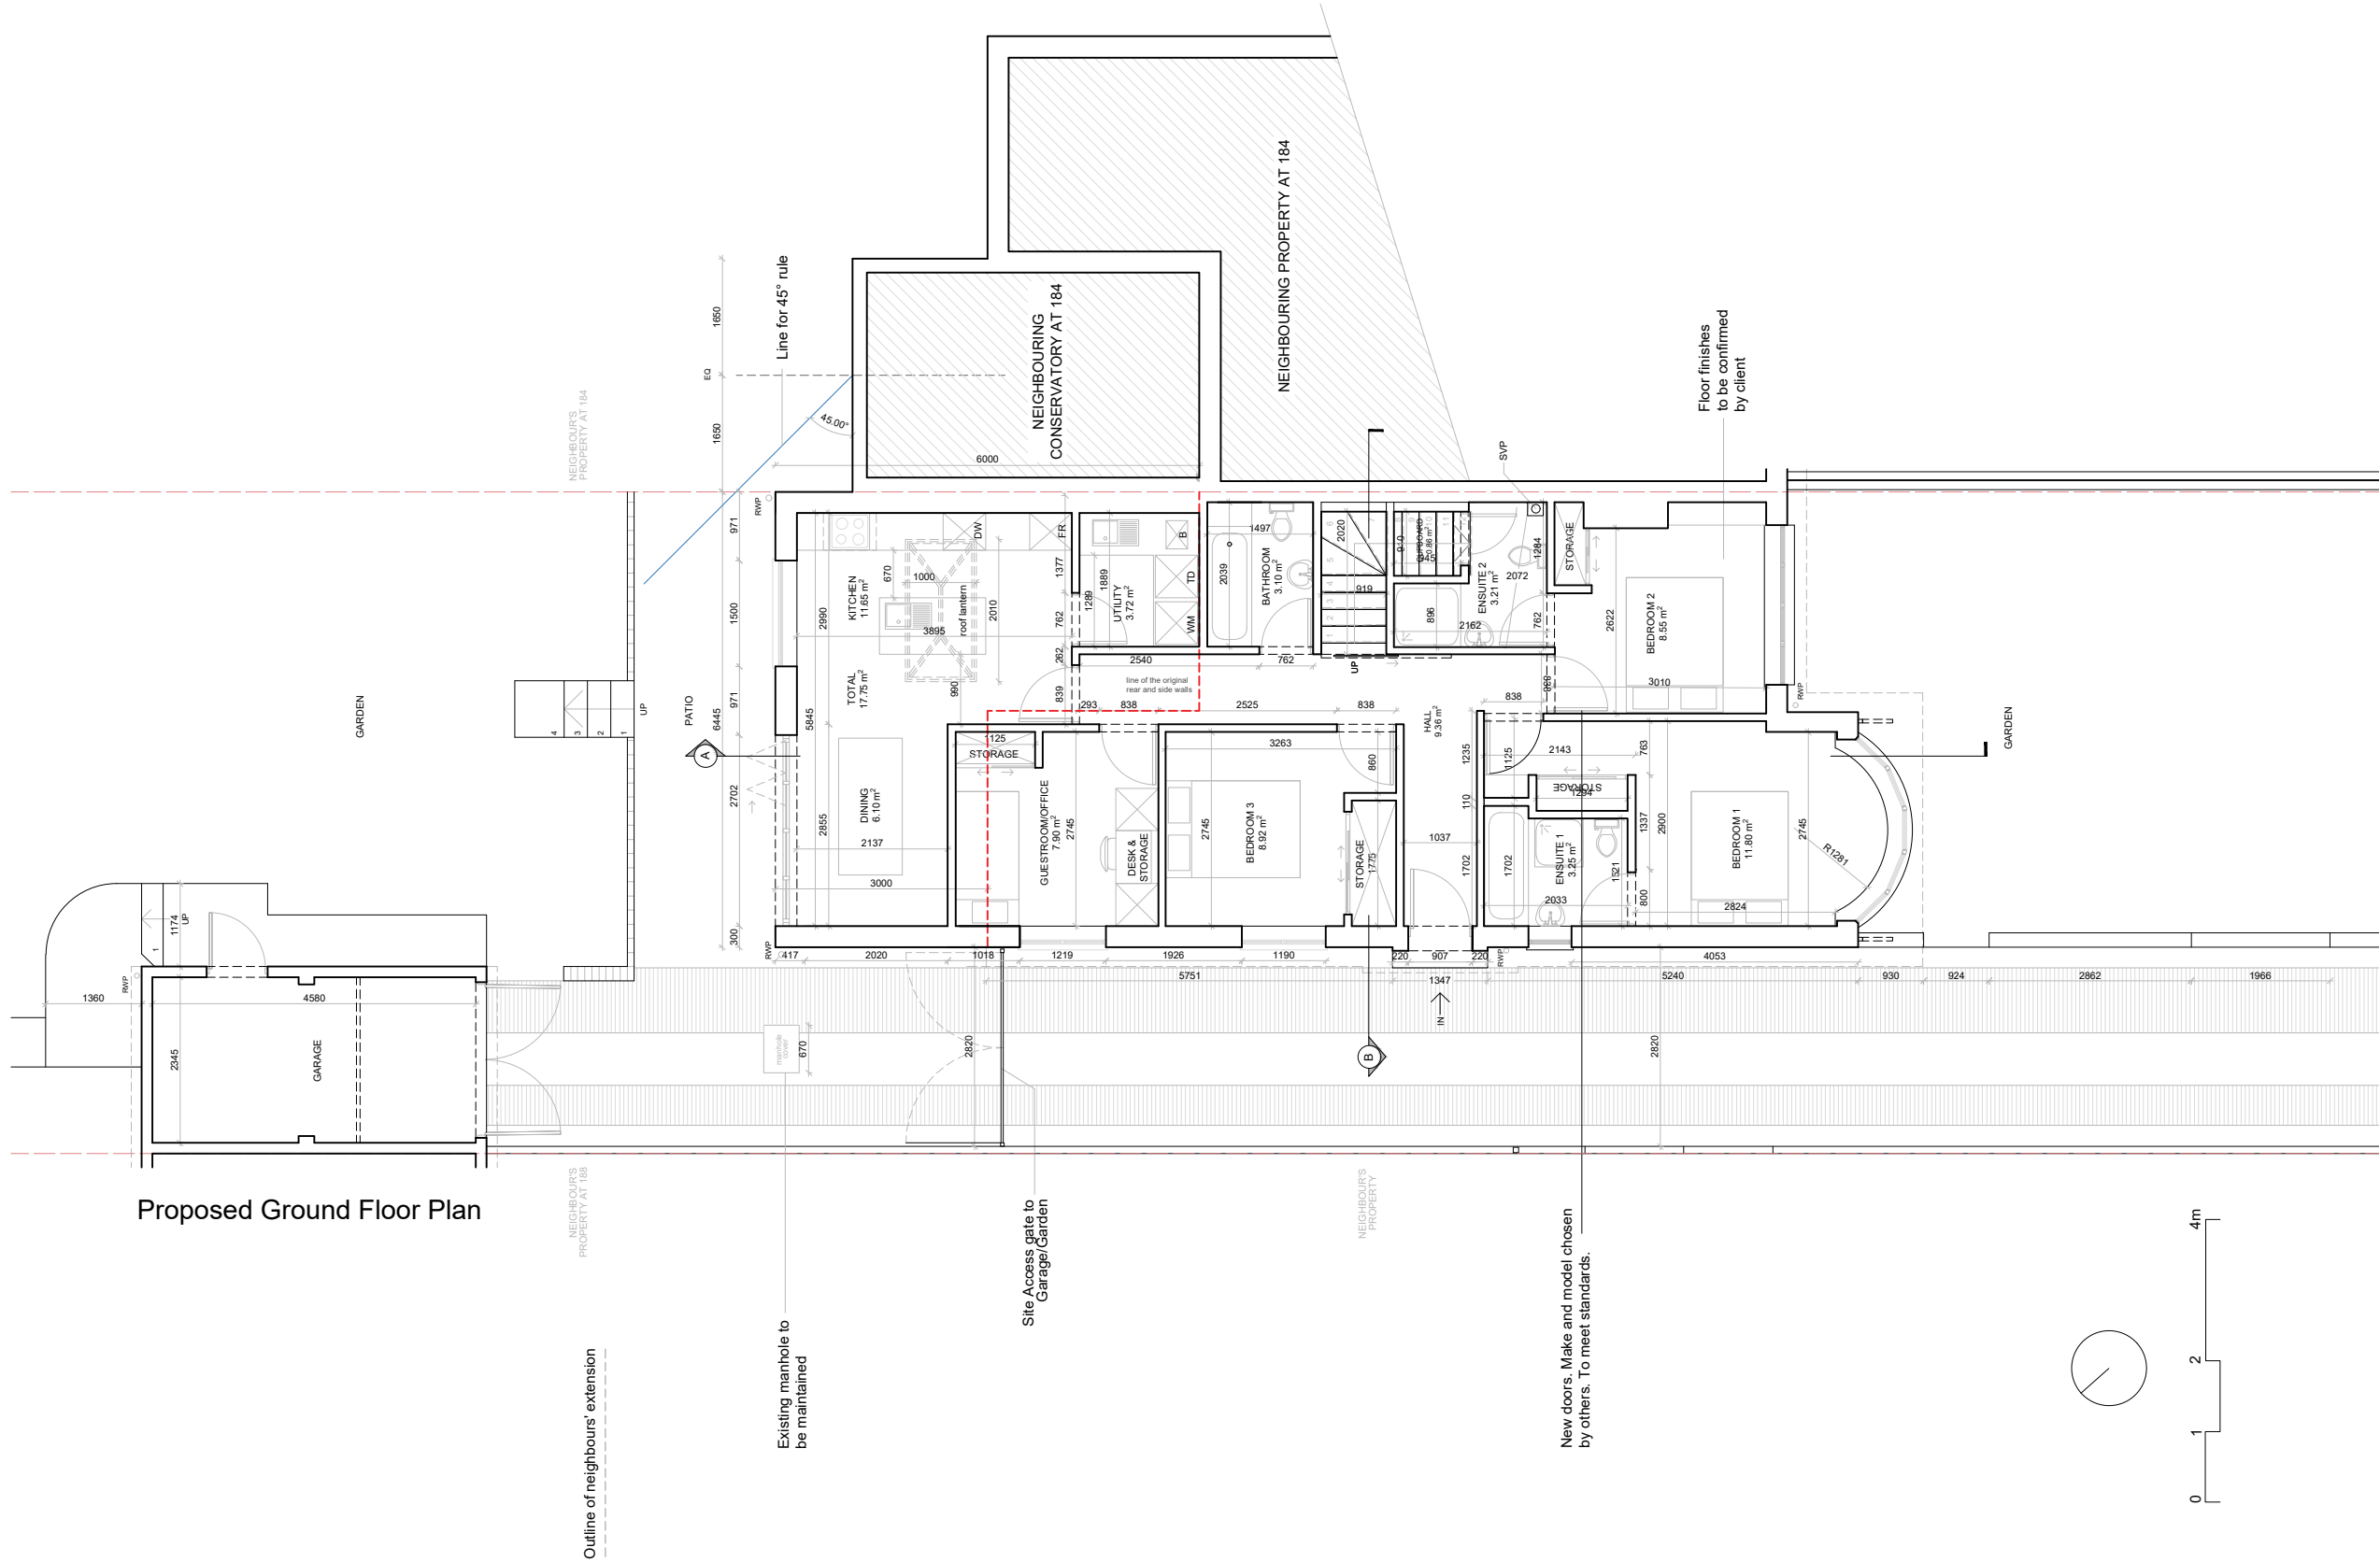

Proposed Ground Floor Plan

Notes

Site: 186 Whitehill Road
Hitchin
Hertfordshire SG4 9HY

Title: Proposed Ground Floor Plan
PLANNING

Client:
Rosie Smith

Drawing No.
12

Northpoint:

Disclaimer:
Drawing not intended for purposes of
construction. Do not scale off drawings
except for purposes of planning.

Scale: 1:100 at A3

Drawn by:
TR

Date:
17/11/2021

Checked by:

BeforeBricks

3rd Floor, 86-90 Paul St.
London EC2A 4NE
0800 072 3695
hello@beforebricks.com