


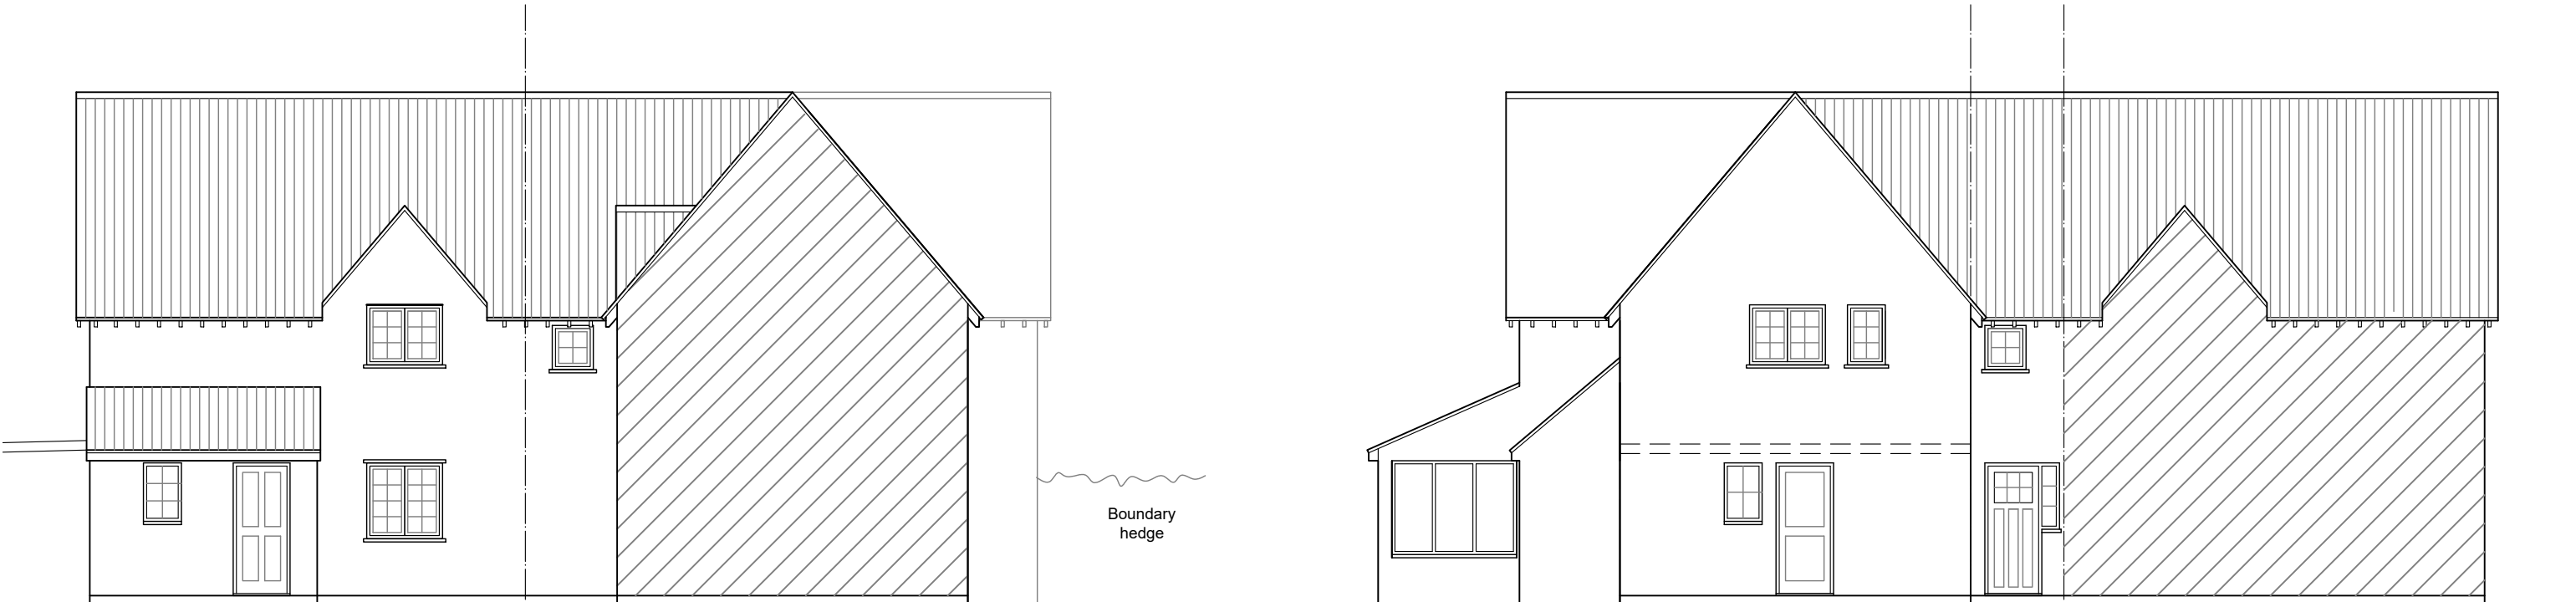

No. 27

No. 31


Front Elevation (West)

No. 27

No. 29

No. 31

Front Elevation (North)

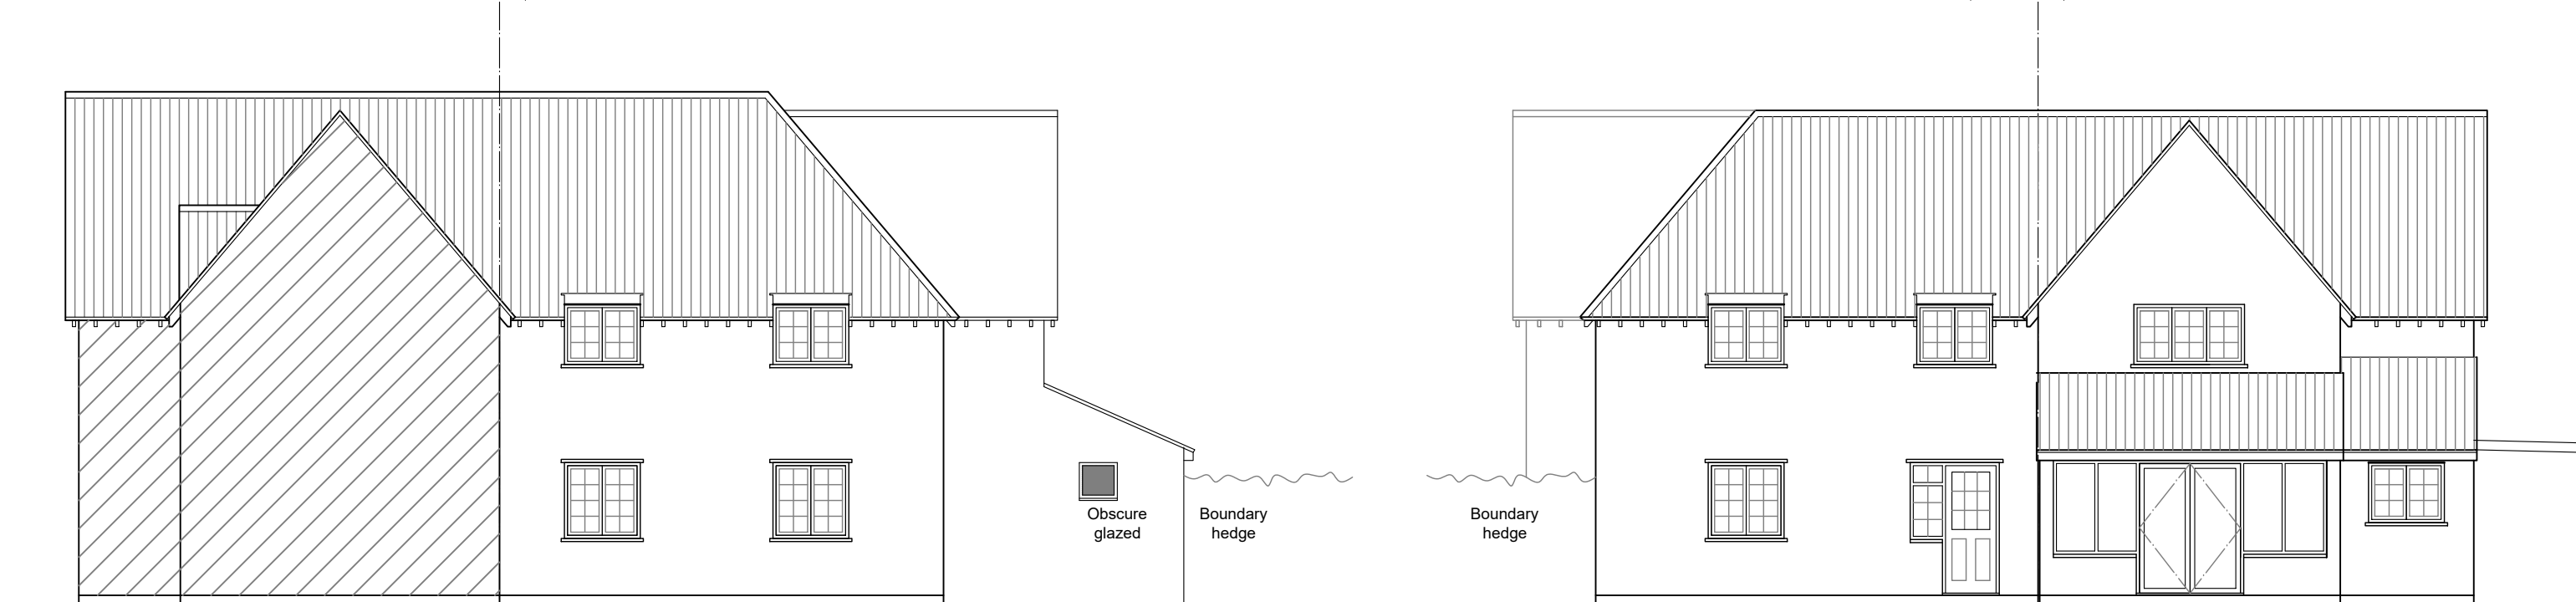

No. 31

No. 29


No. 27

Rear Elevation (South)

No. 29

No. 27

Rear Elevation (East)

 

SCALE BAR

Project		Client		L&S DESIGN Lines & Squares Ltd 81 London Road Knebworth Herts SG3 6HG	
27 Stockens Green, Knebworth		Mr Alex Hill			
Title		Drawn	RF	Checked	
		Scale	1:100@A3	Approved	
		© Copyright reserved		Project No.	
				LS875	
				Drawing No.	
				P05	
				Rev	
				-	