



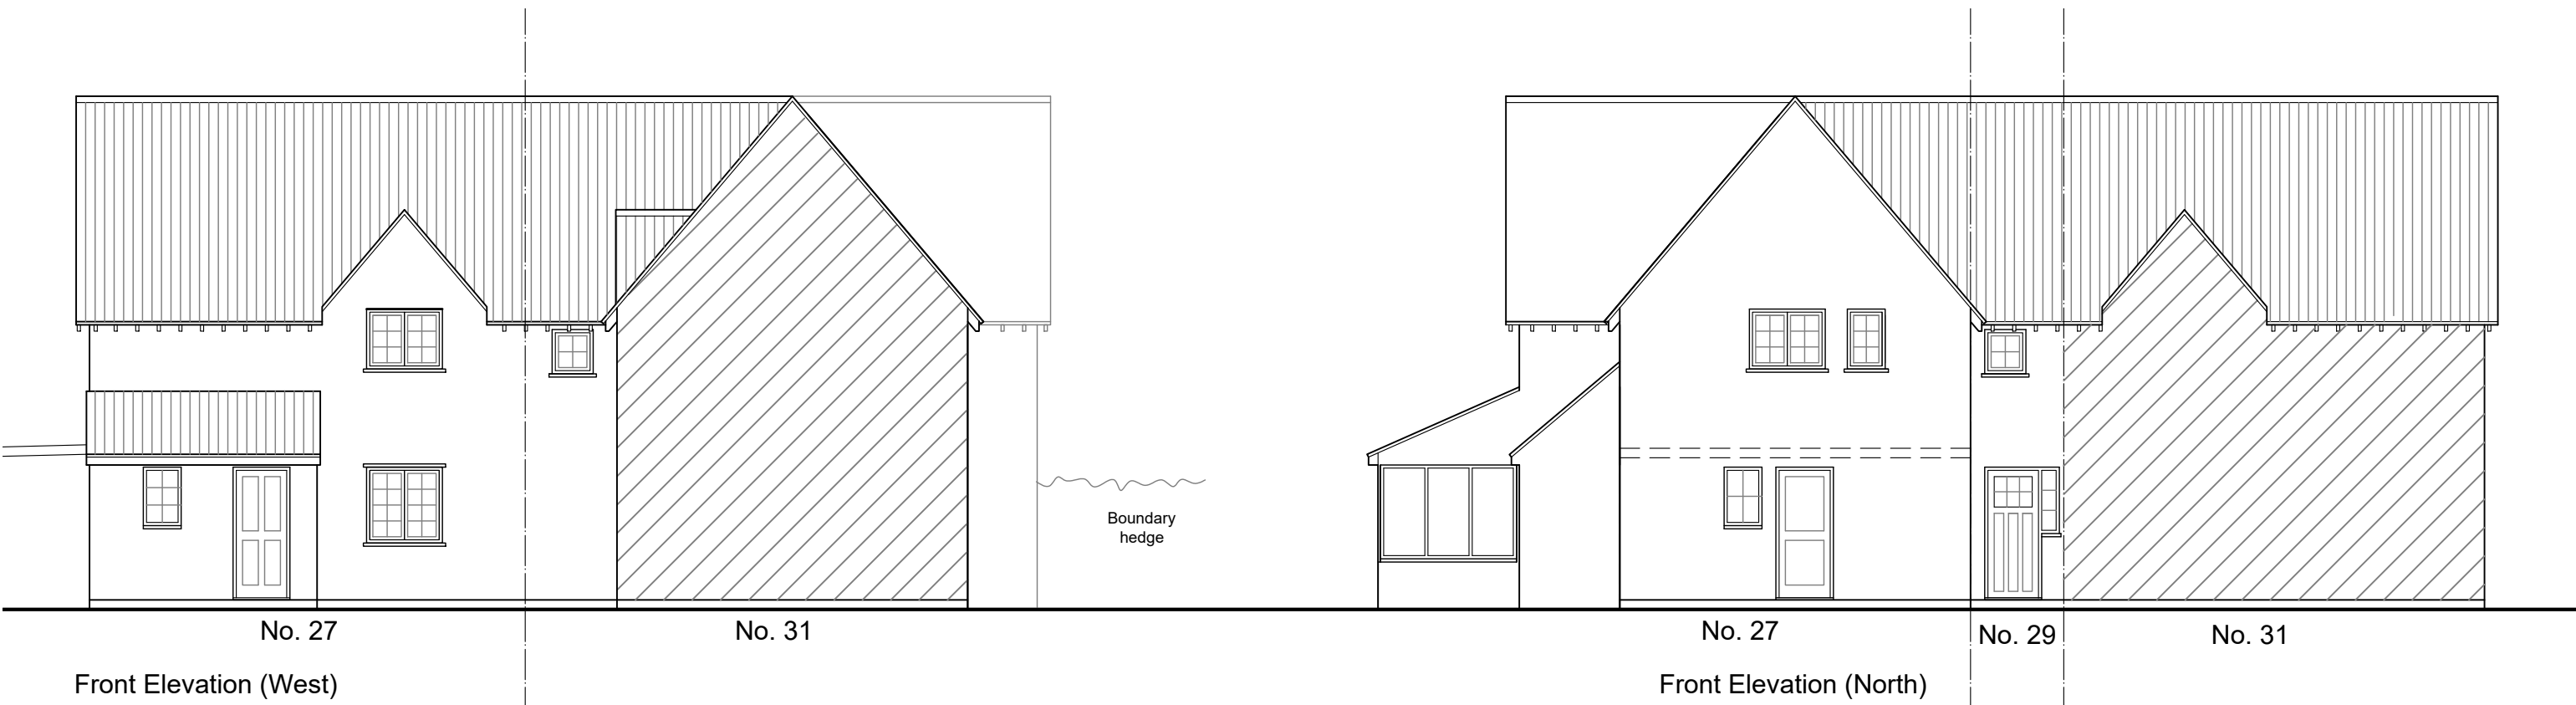


Front Elevation (West)

Front Elevation (North)

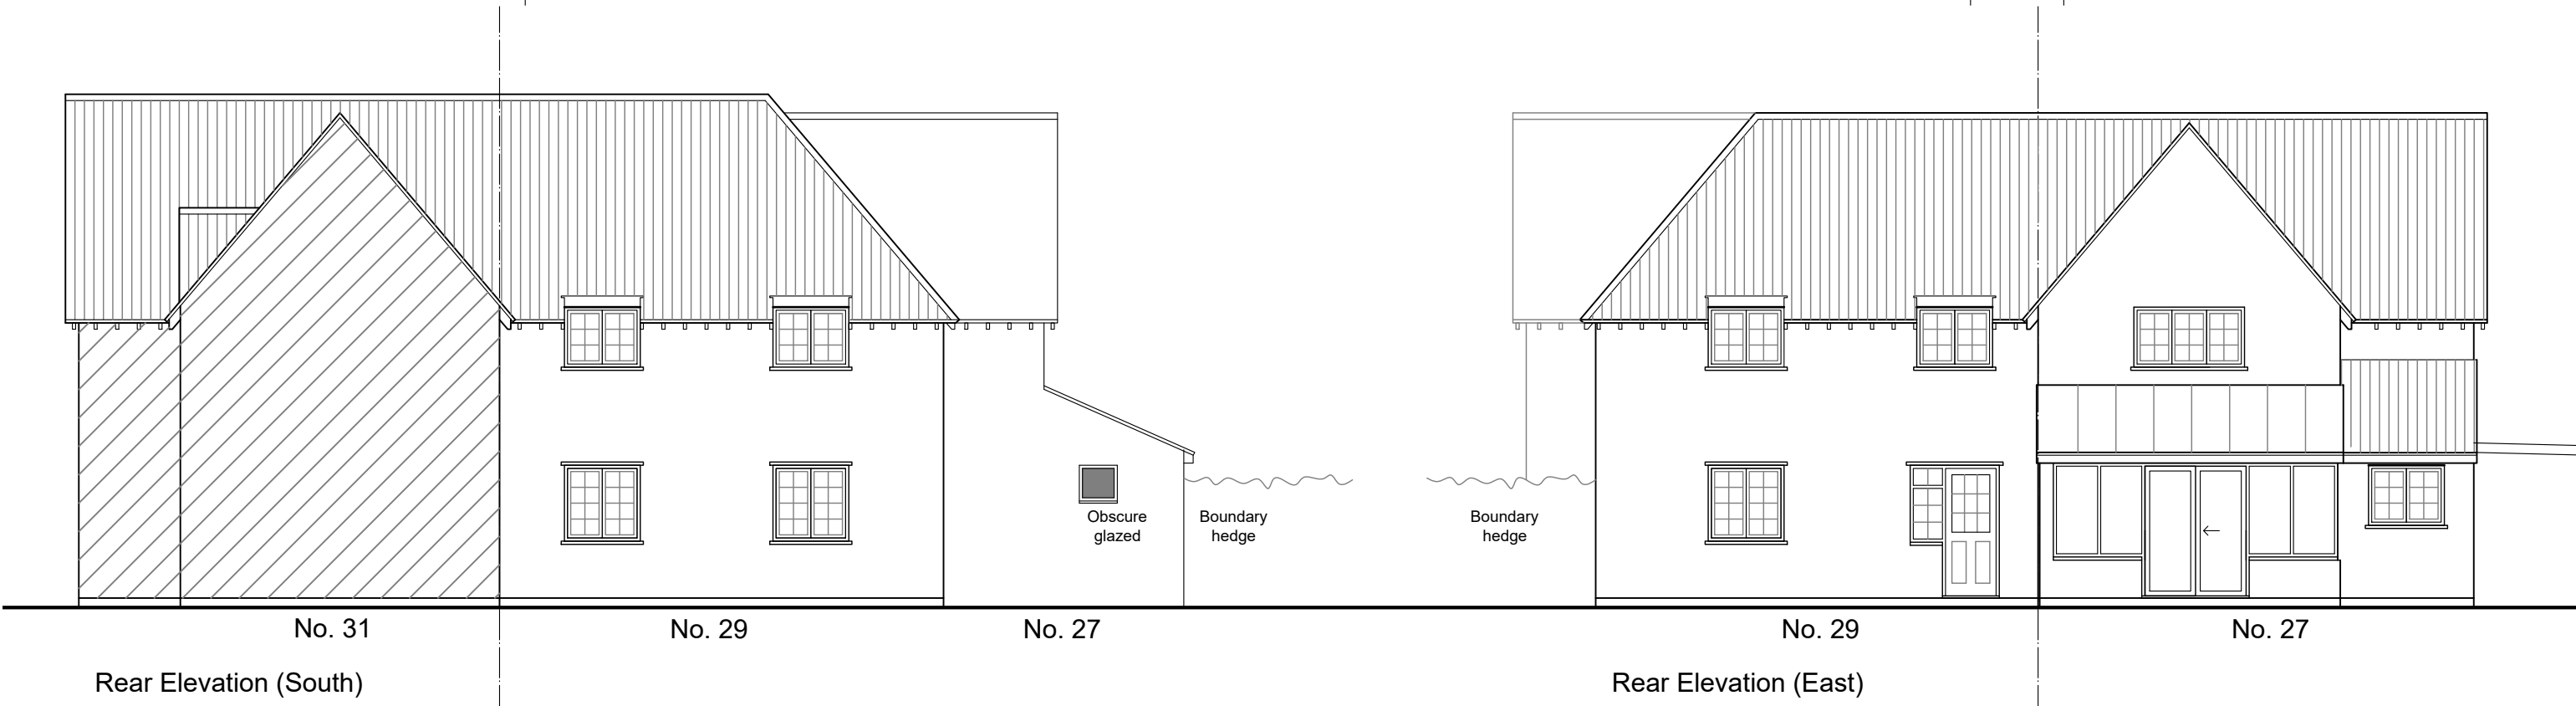

Rear Elevation (South)

Rear Elevation (East)

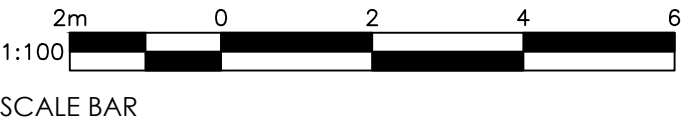

|                                 |          |                     |     |   |
|---------------------------------|----------|---------------------|-----|---|
| Project                         |          | Client              |     | <div><div>L&amp;S</div><div>DESIGN</div></div> <div>Lines &amp; Squares Ltd<br/>81 London Road<br/>Knebworth<br/>Herts SG3 6HG</div> |
| 27 Stockens Green,<br>Knebworth |          | Mr Alex Hill        |     |   |
| Title                           |          | Existing Elevations |     |   |
| Drawn                           | RF       | Checked             |     |   |
| Scale                           | 1:100@A3 | Approved            |     |   |
| © Copyright reserved            |          |                     |     |   |
| Project No.                     | LS875    | Drawing No.         | P03 | Rev   |
|                                 |          |                     |     | -   |