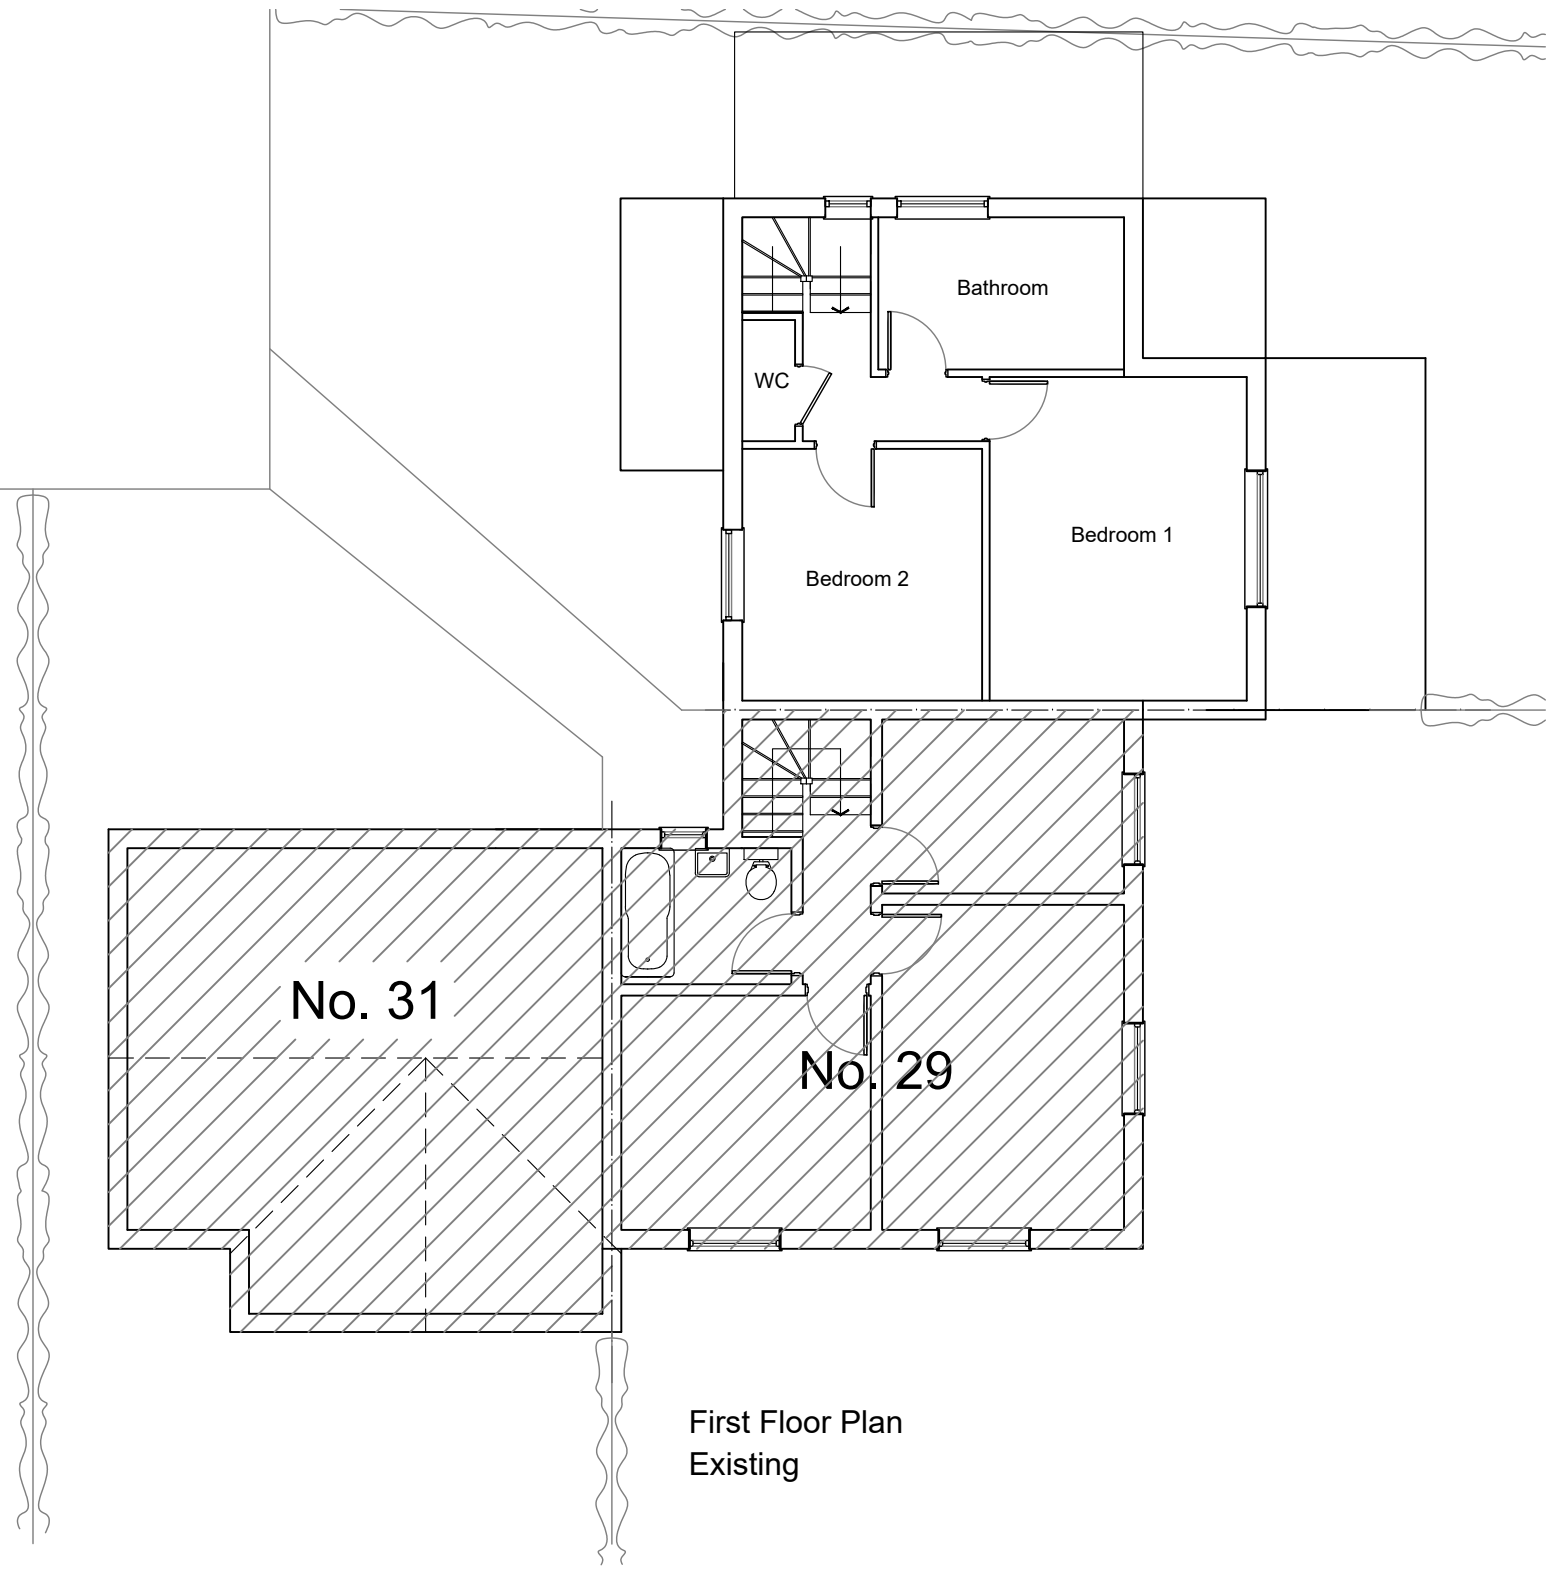
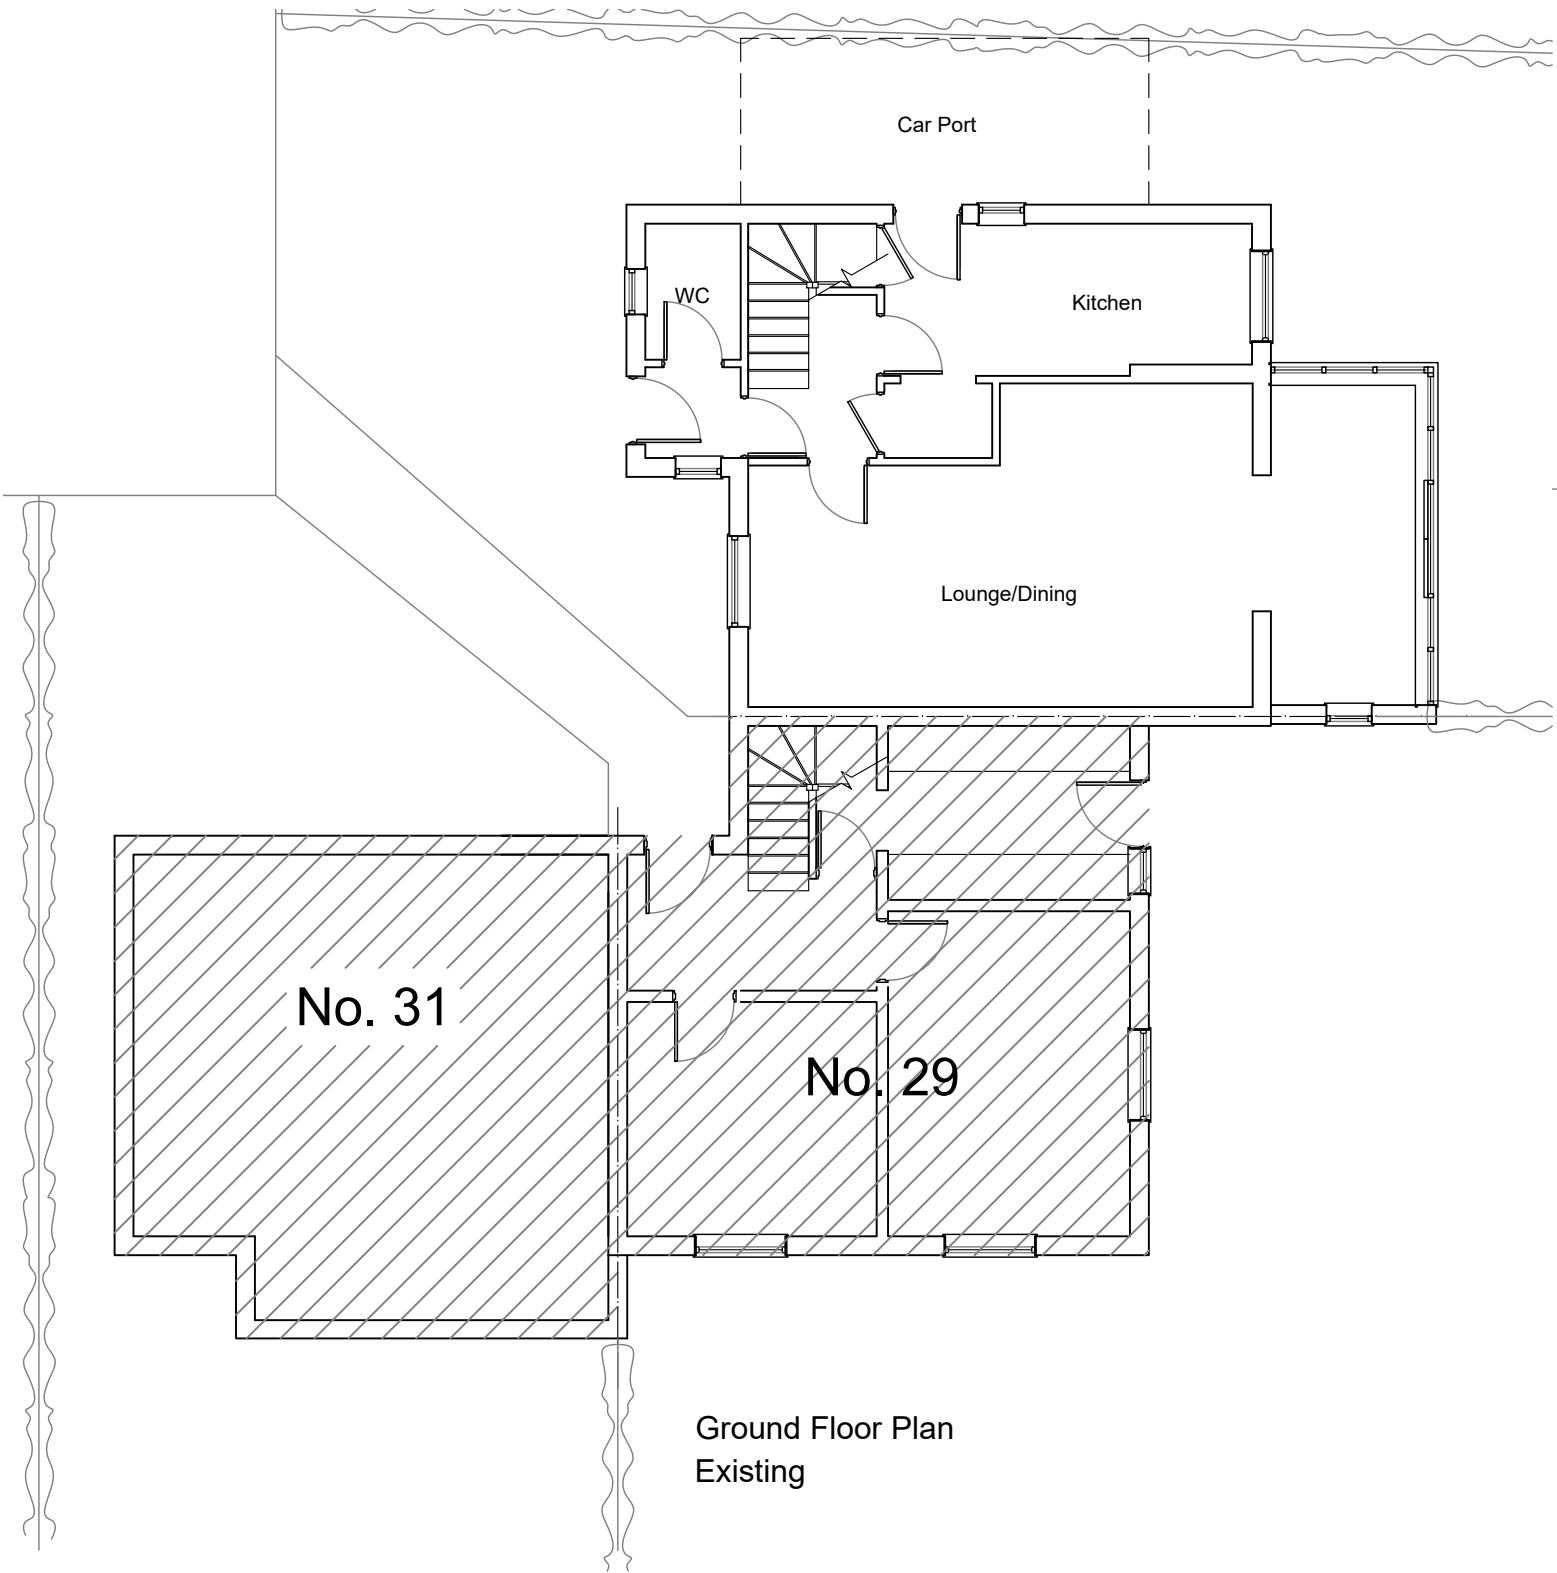


Project	27 Stockens Green, Knebworth		
Title	Existing Floor Plans		

Client	Mr Alex Hill		
Drawn	RF	Checked	
Scale	1:100@A3	Approved	
© Copyright reserved			

			Lines & Squares Ltd 81 London Road Knebworth Herts SG3 6HG		
Project No.	—	Drawing No.	—	Rev	—
LS875		P02		-	