




1 Front Elevation - Proposed
1 : 50

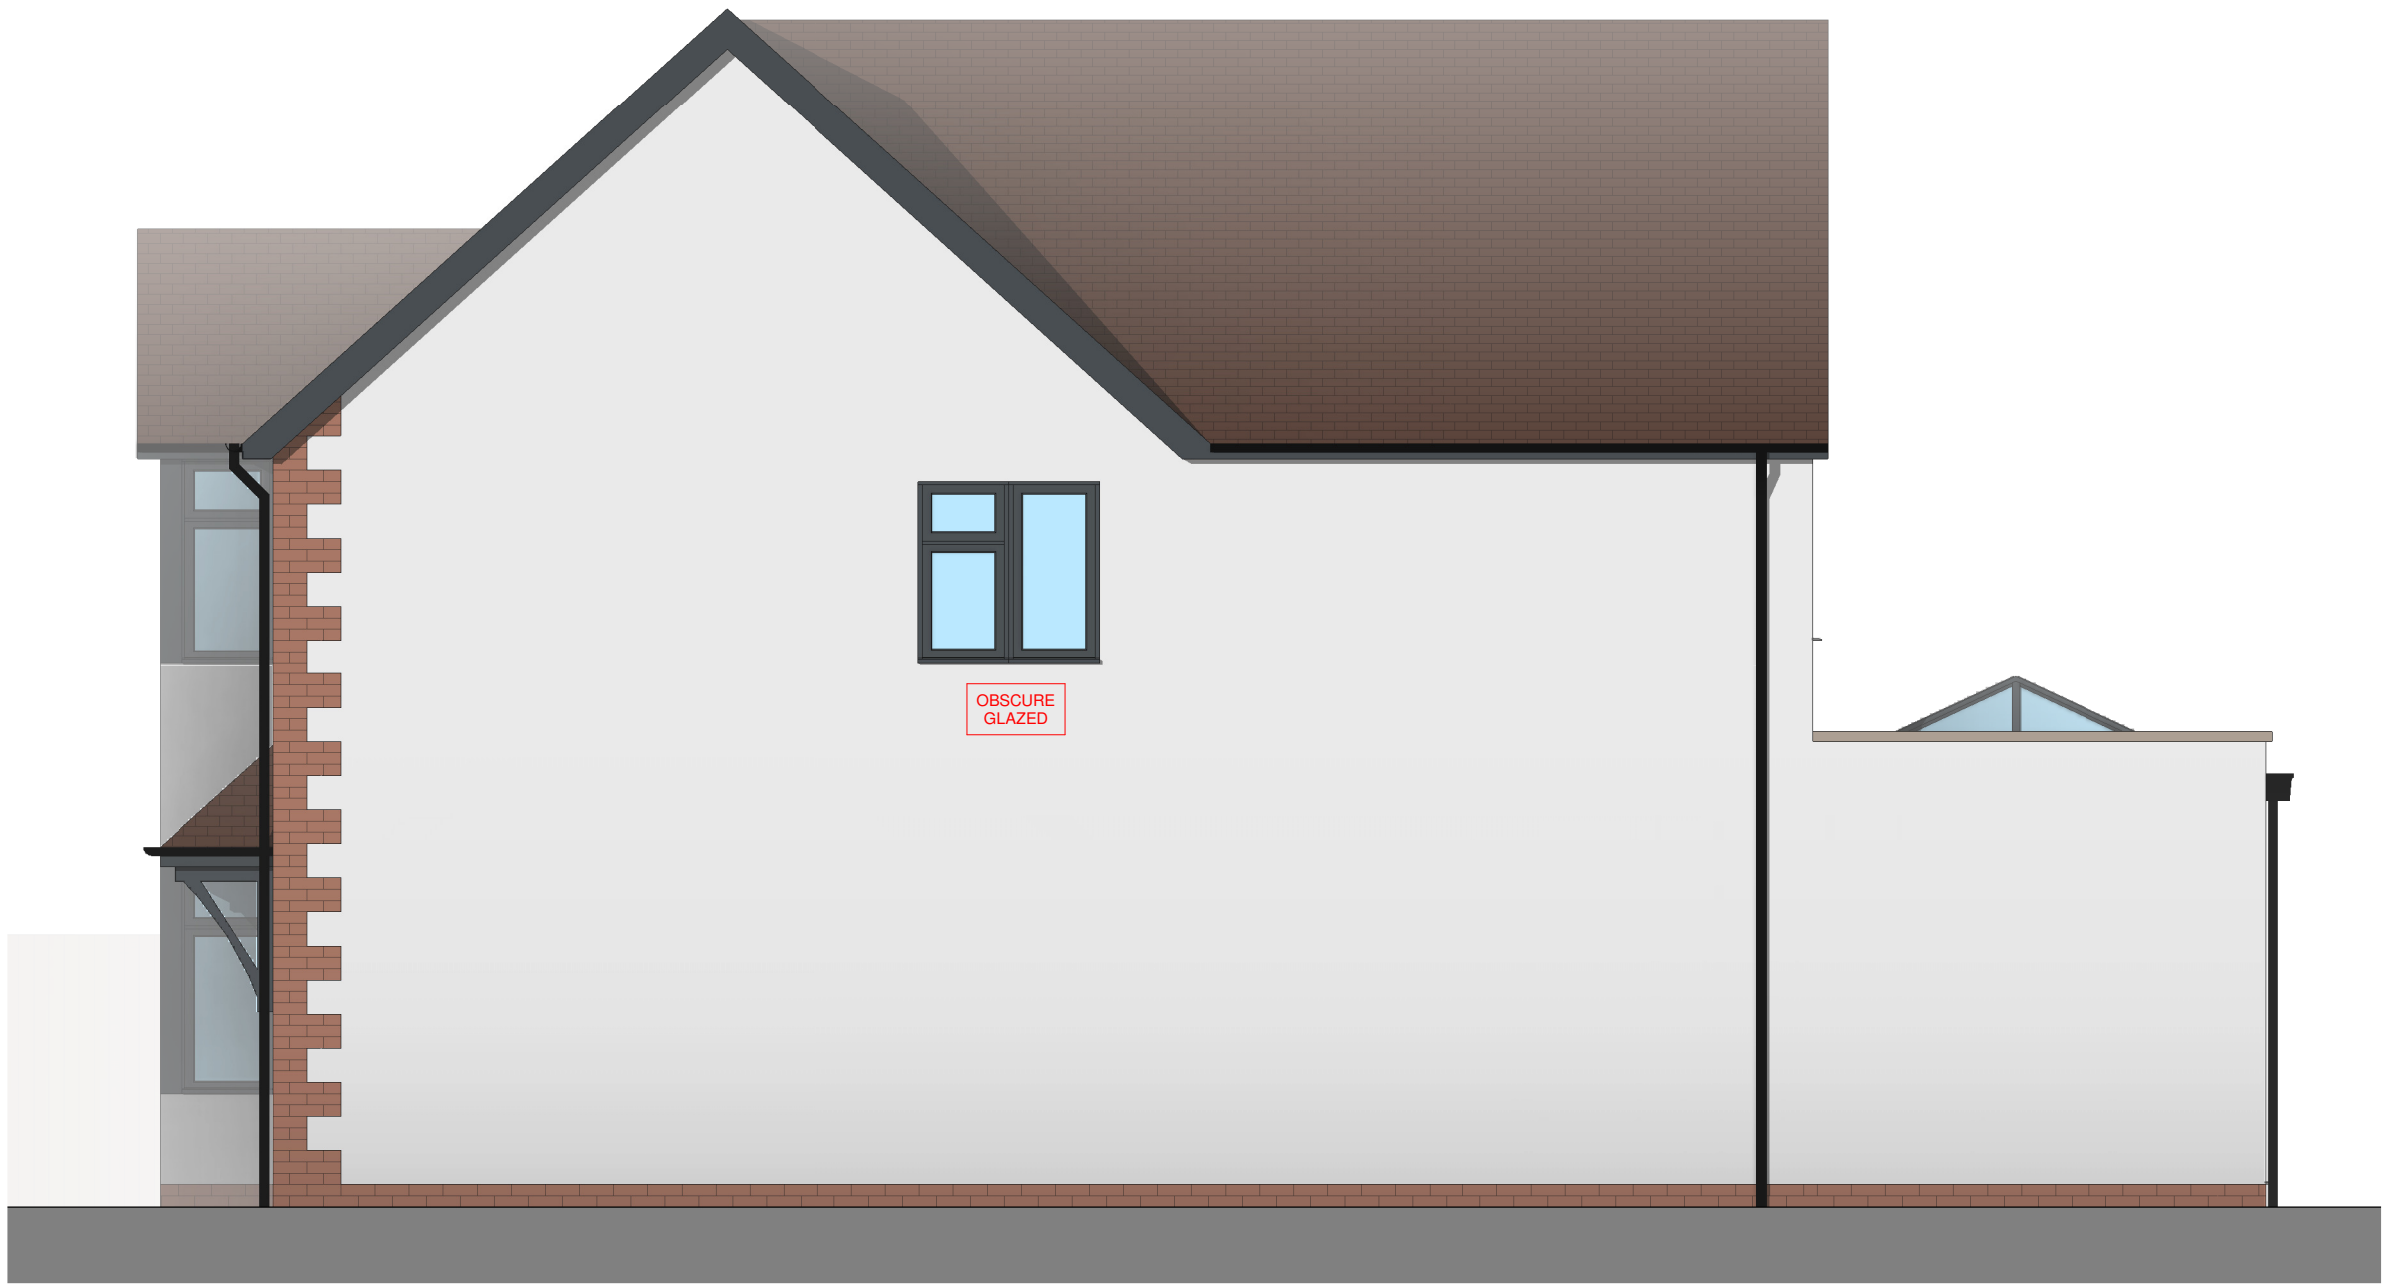

2 Side 1 Elevation - Proposed
1 : 50



3 Rear Elevation - Proposed
1 : 50



4 Side 2 Elevation - Proposed
1 : 50

EXTERNAL MATERIALS:	
External Walls	- Facing brick - Through coloured fine textured render.
Flat Roof	- Dark grey EPDM.
Pitched Roof	- Plain tiles.
Fascia	- Anthracite UPVC
Windows	- Anthracite UPVC
Rooflight	- Anthracite powder coated aluminum.
Doors	- UPVC / Composite.
Bifold Doors	- Anthracite powder coated aluminum.
Rainwater Goods	- Black UPVC

0 1 to 50 5m			
Rev	Date	Details	Drawn Checked

Issued for:		PLANNING	
Project/Client:		Project No:	
Heathfield Road, Hitchin		Project Number	
		Dwg No:	
		A106	
		Rev:	
Drawing:		Scale:	
Proposed Elevations		1 : 50 @A1	
		Drawn By: Date:	
		Author	
		Checked By: Date:	
		Checker	

