






FRONT ELEVATION

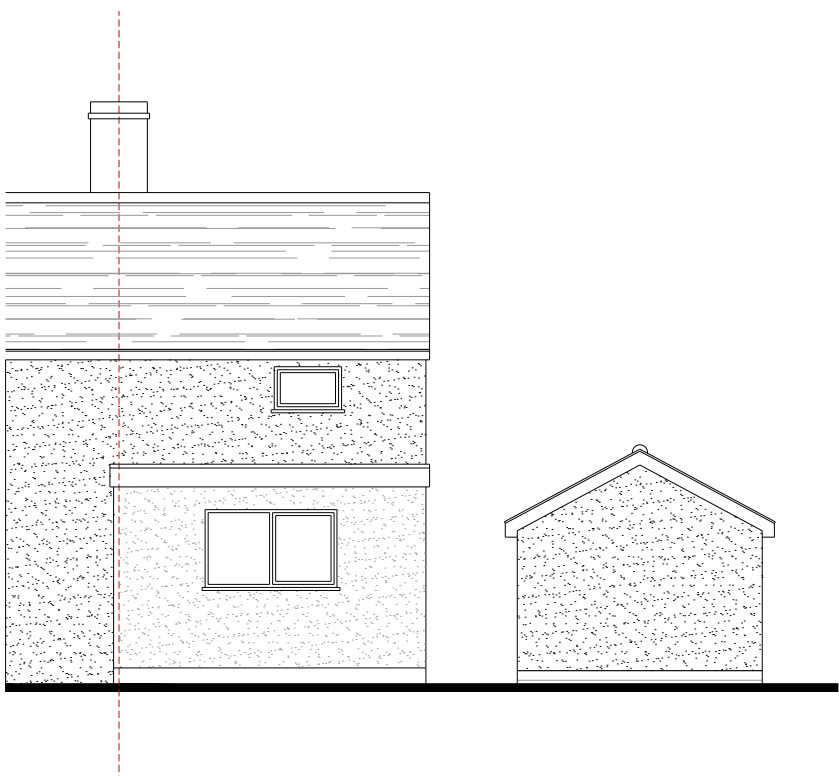

REAR ELEVATION

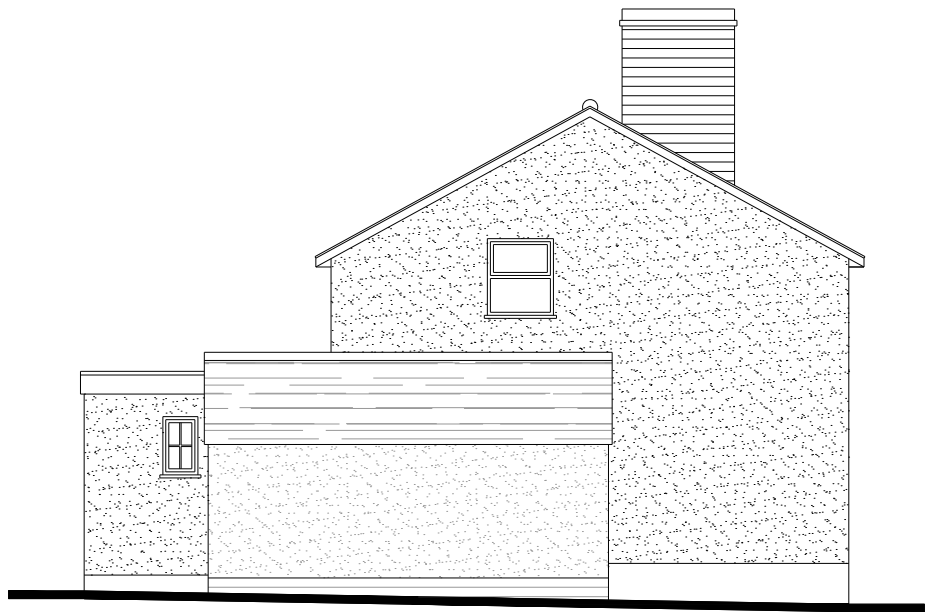

SIDE ELEVATION

 

Do not scale from this drawing

All dimensions to be checked on site

Works to be carried out in accordance with bye-laws and regulations of Local Authorities and Statutory Undertakers.

Drawing type: **PLANNING**

Amendments:

0: 16.09.2024 FIRST ISSUE

Client: **Mr Brand**

Project:

**1 WOODBINE COTTAGES
REED
HERTS**

Scale: 1:100 @ A3 Date: **SEPTEMBER 2024**

Drawn: **BR** Checked:

Drg.no: **WOODBINE - 2000** Rev: **0**

Title: **EXISTING FRONT, SIDE AND
REAR ELEVATIONS**