


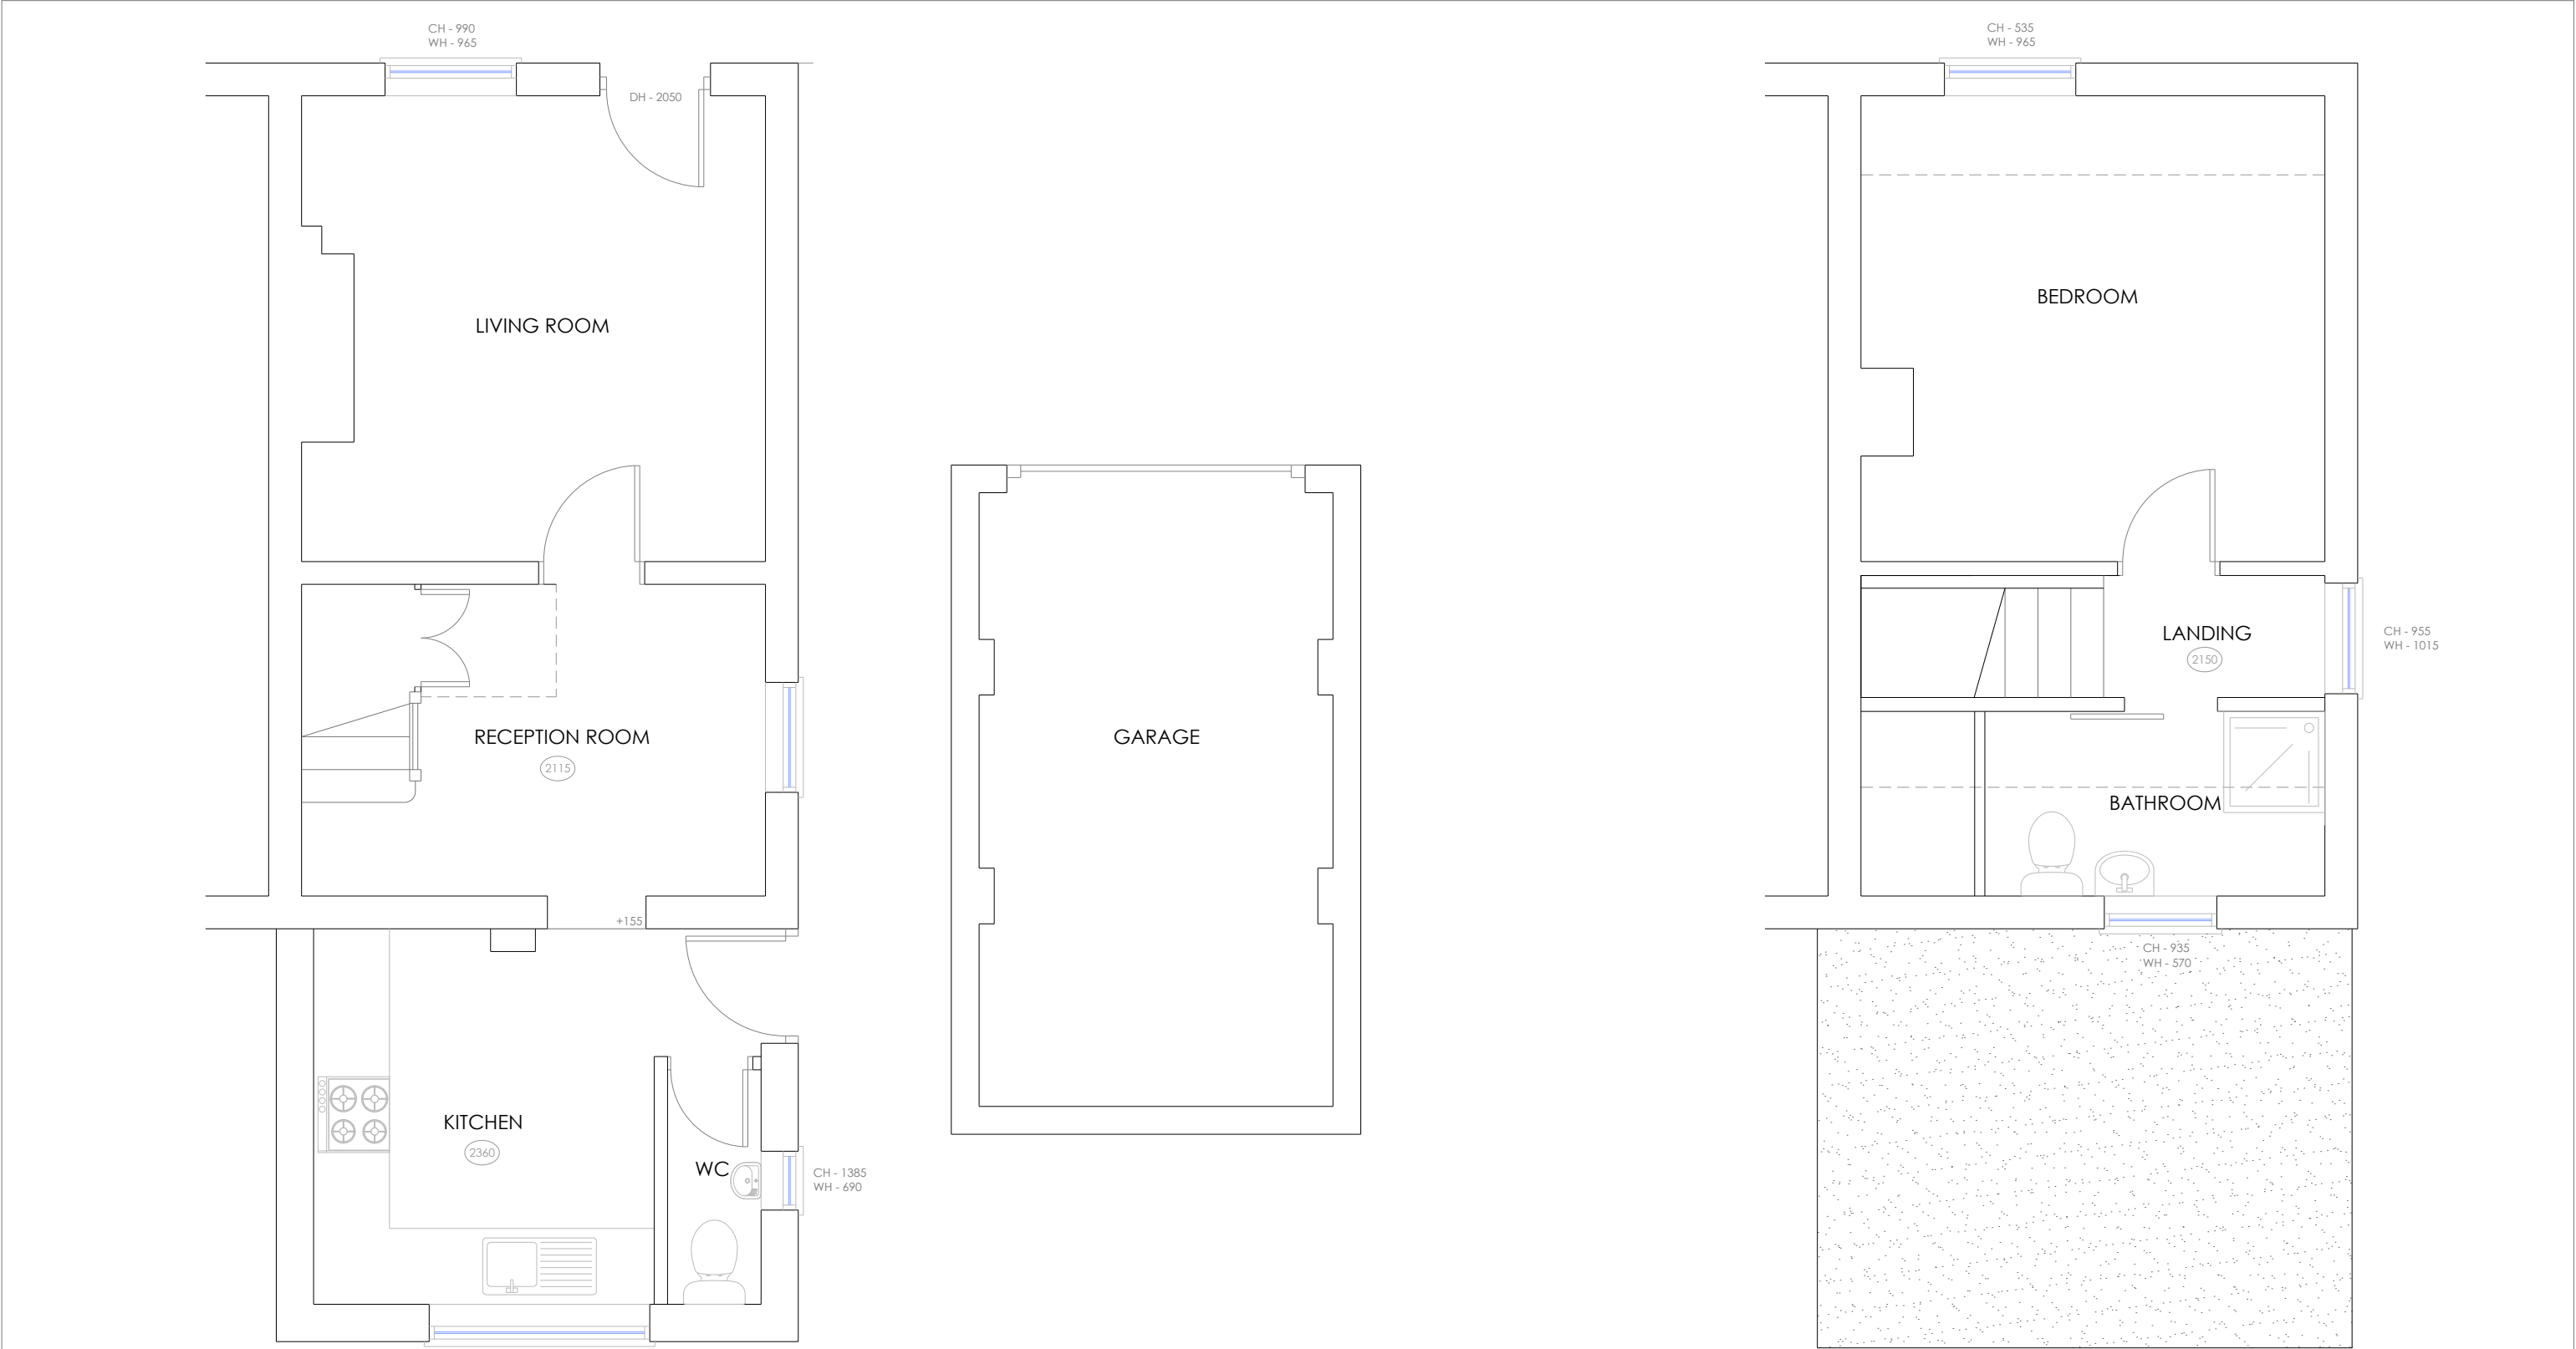

	Do not scale from this drawing All dimensions to be checked on site Works to be carried out in accordance with bye-laws and regulations of Local Authorities and Statutory Undertakers.	Amendments: O: 16.09.2024 A: 06.10.2024	FIRST ISSUE ALTERATION TO LAYOUT	Client: Mr Brand	Scale: 1:50 @ A3		Date: SEPTEMBER 2024	
					Drawn: BR		Checked:	
	Drawing type: PLANNING			Project: 1 WOODBINE COTTAGES REED HERTS			Drg.no: WOODBINE - 1101	Rev: A
							Title: EXISTING GROUND AND FIRST FLOOR PLANS	