





GROUND FLOOR PLAN

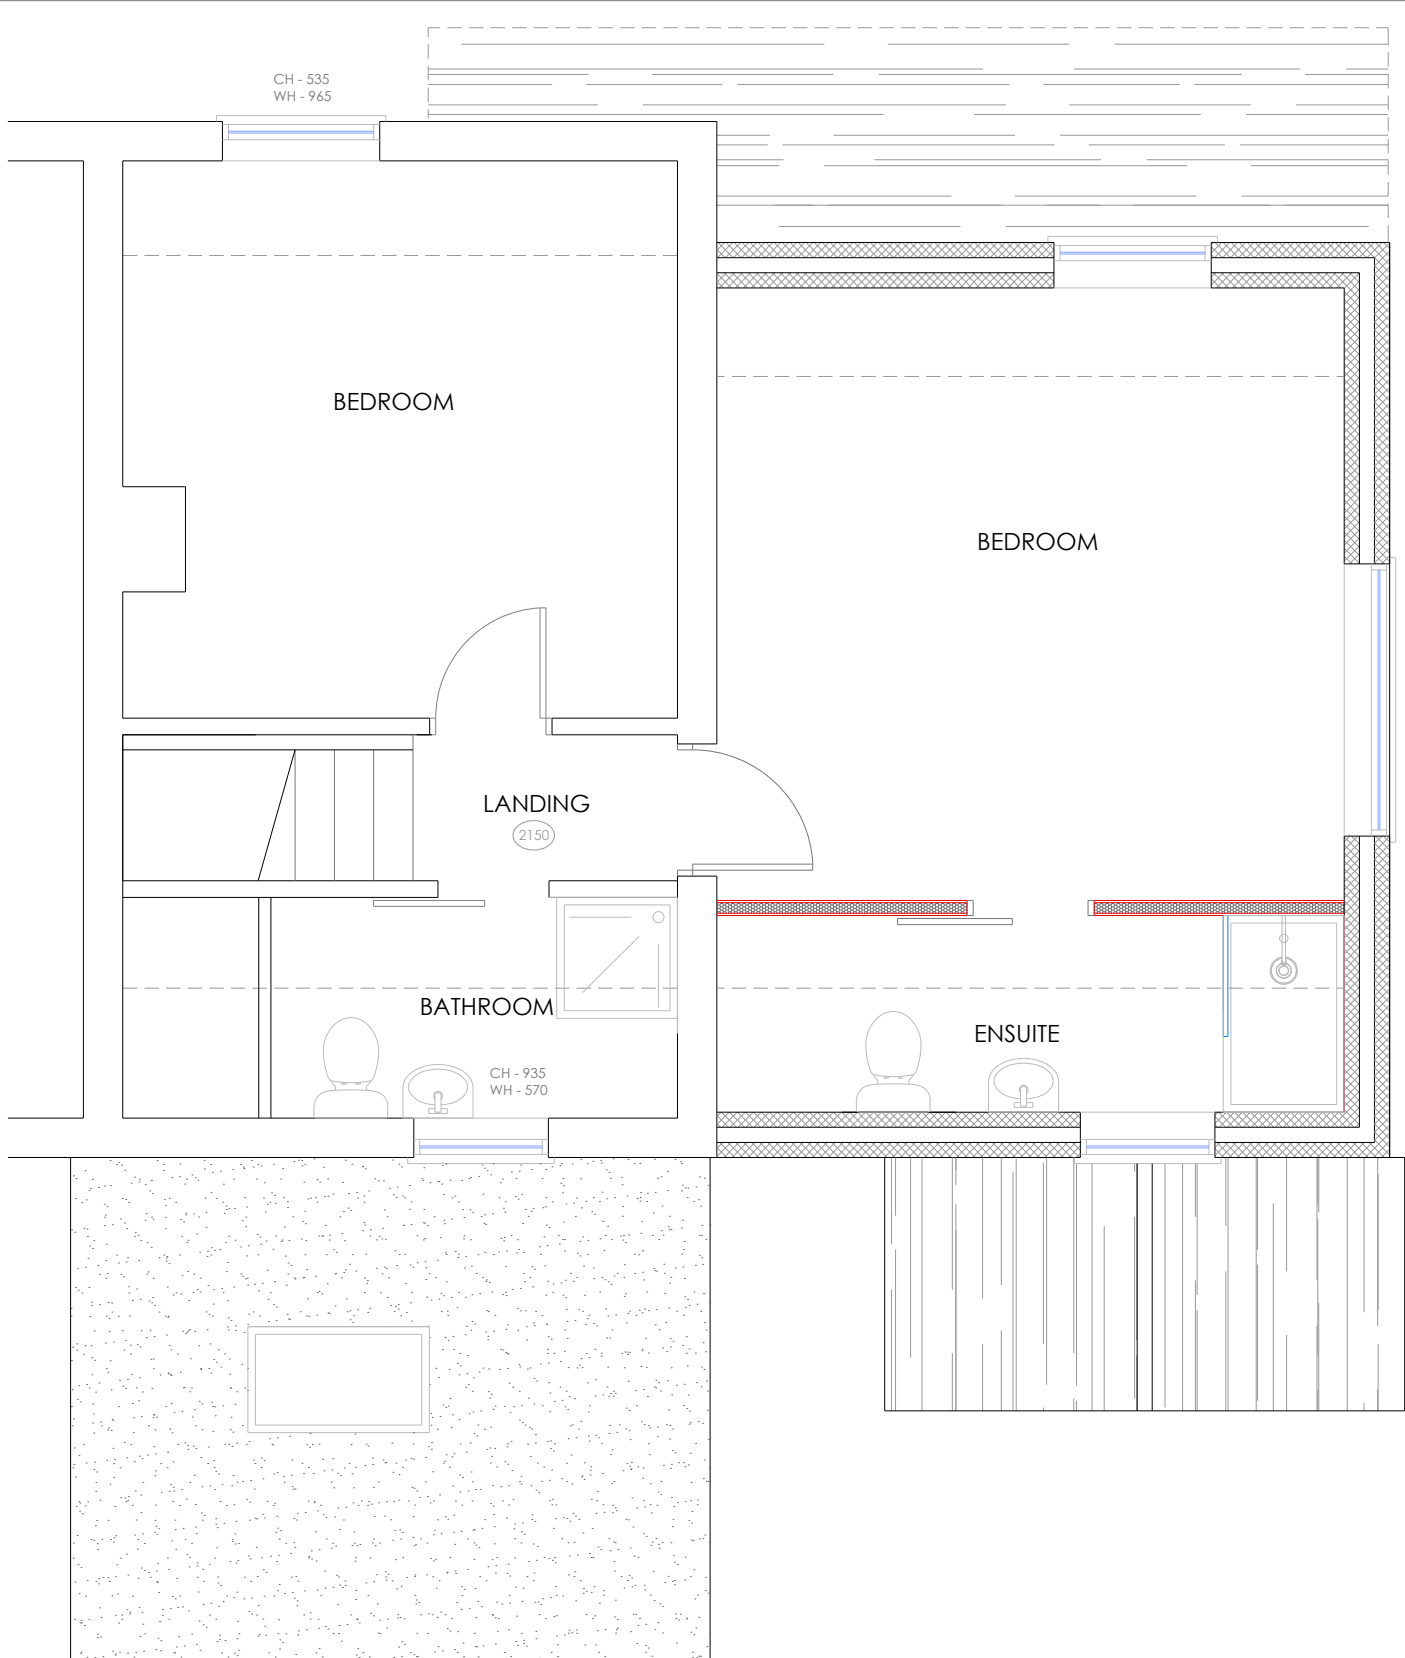

FIRST FLOOR PLAN

PROPOSED FLOOR PLANS
Scale 1:50 @ A3

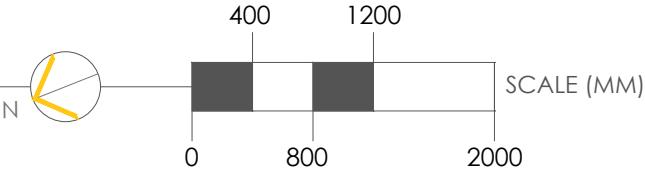

	Do not scale from this drawing All dimensions to be checked on site Works to be carried out in accordance with bye-laws and regulations of Local Authorities and Statutory Undertakers.	Amendments: O: 16.09.2024 A: 13.11.2024 B: 17.02.2025 FIRST ISSUE FIRST ISSUE ALTERATION TO LAYOUT	Client: Mr Brand	Scale: 1:50 @ A3 Date: SEPTEMBER 2024	
			Drawn: BR Checked:		
			Drg.no: WOODBINE - 1201 Rev: B		
	Drawing type: PLANNING		Project: 1 WOODBINE COTTAGES REED HERTS	Title: PROPOSED GROUND AND FIRST FLOOR PLANS	