


NOTES

- 1. BRICKWORK TO MATCH EXISTING
- 2. TILES TO MATCH EXISTING AND NEW FLAT ROOF
- 3. WINDOWS AND DOORS TO MATCH EXISTING
- 4. FOR MATERIALS AND NOTES SEE SEPERATE SPECIFICATION SHEETS
- 5. ALL DIMENSIONS TO BE CHECKED ON SITE PRIOR TO CONSTRUCTION

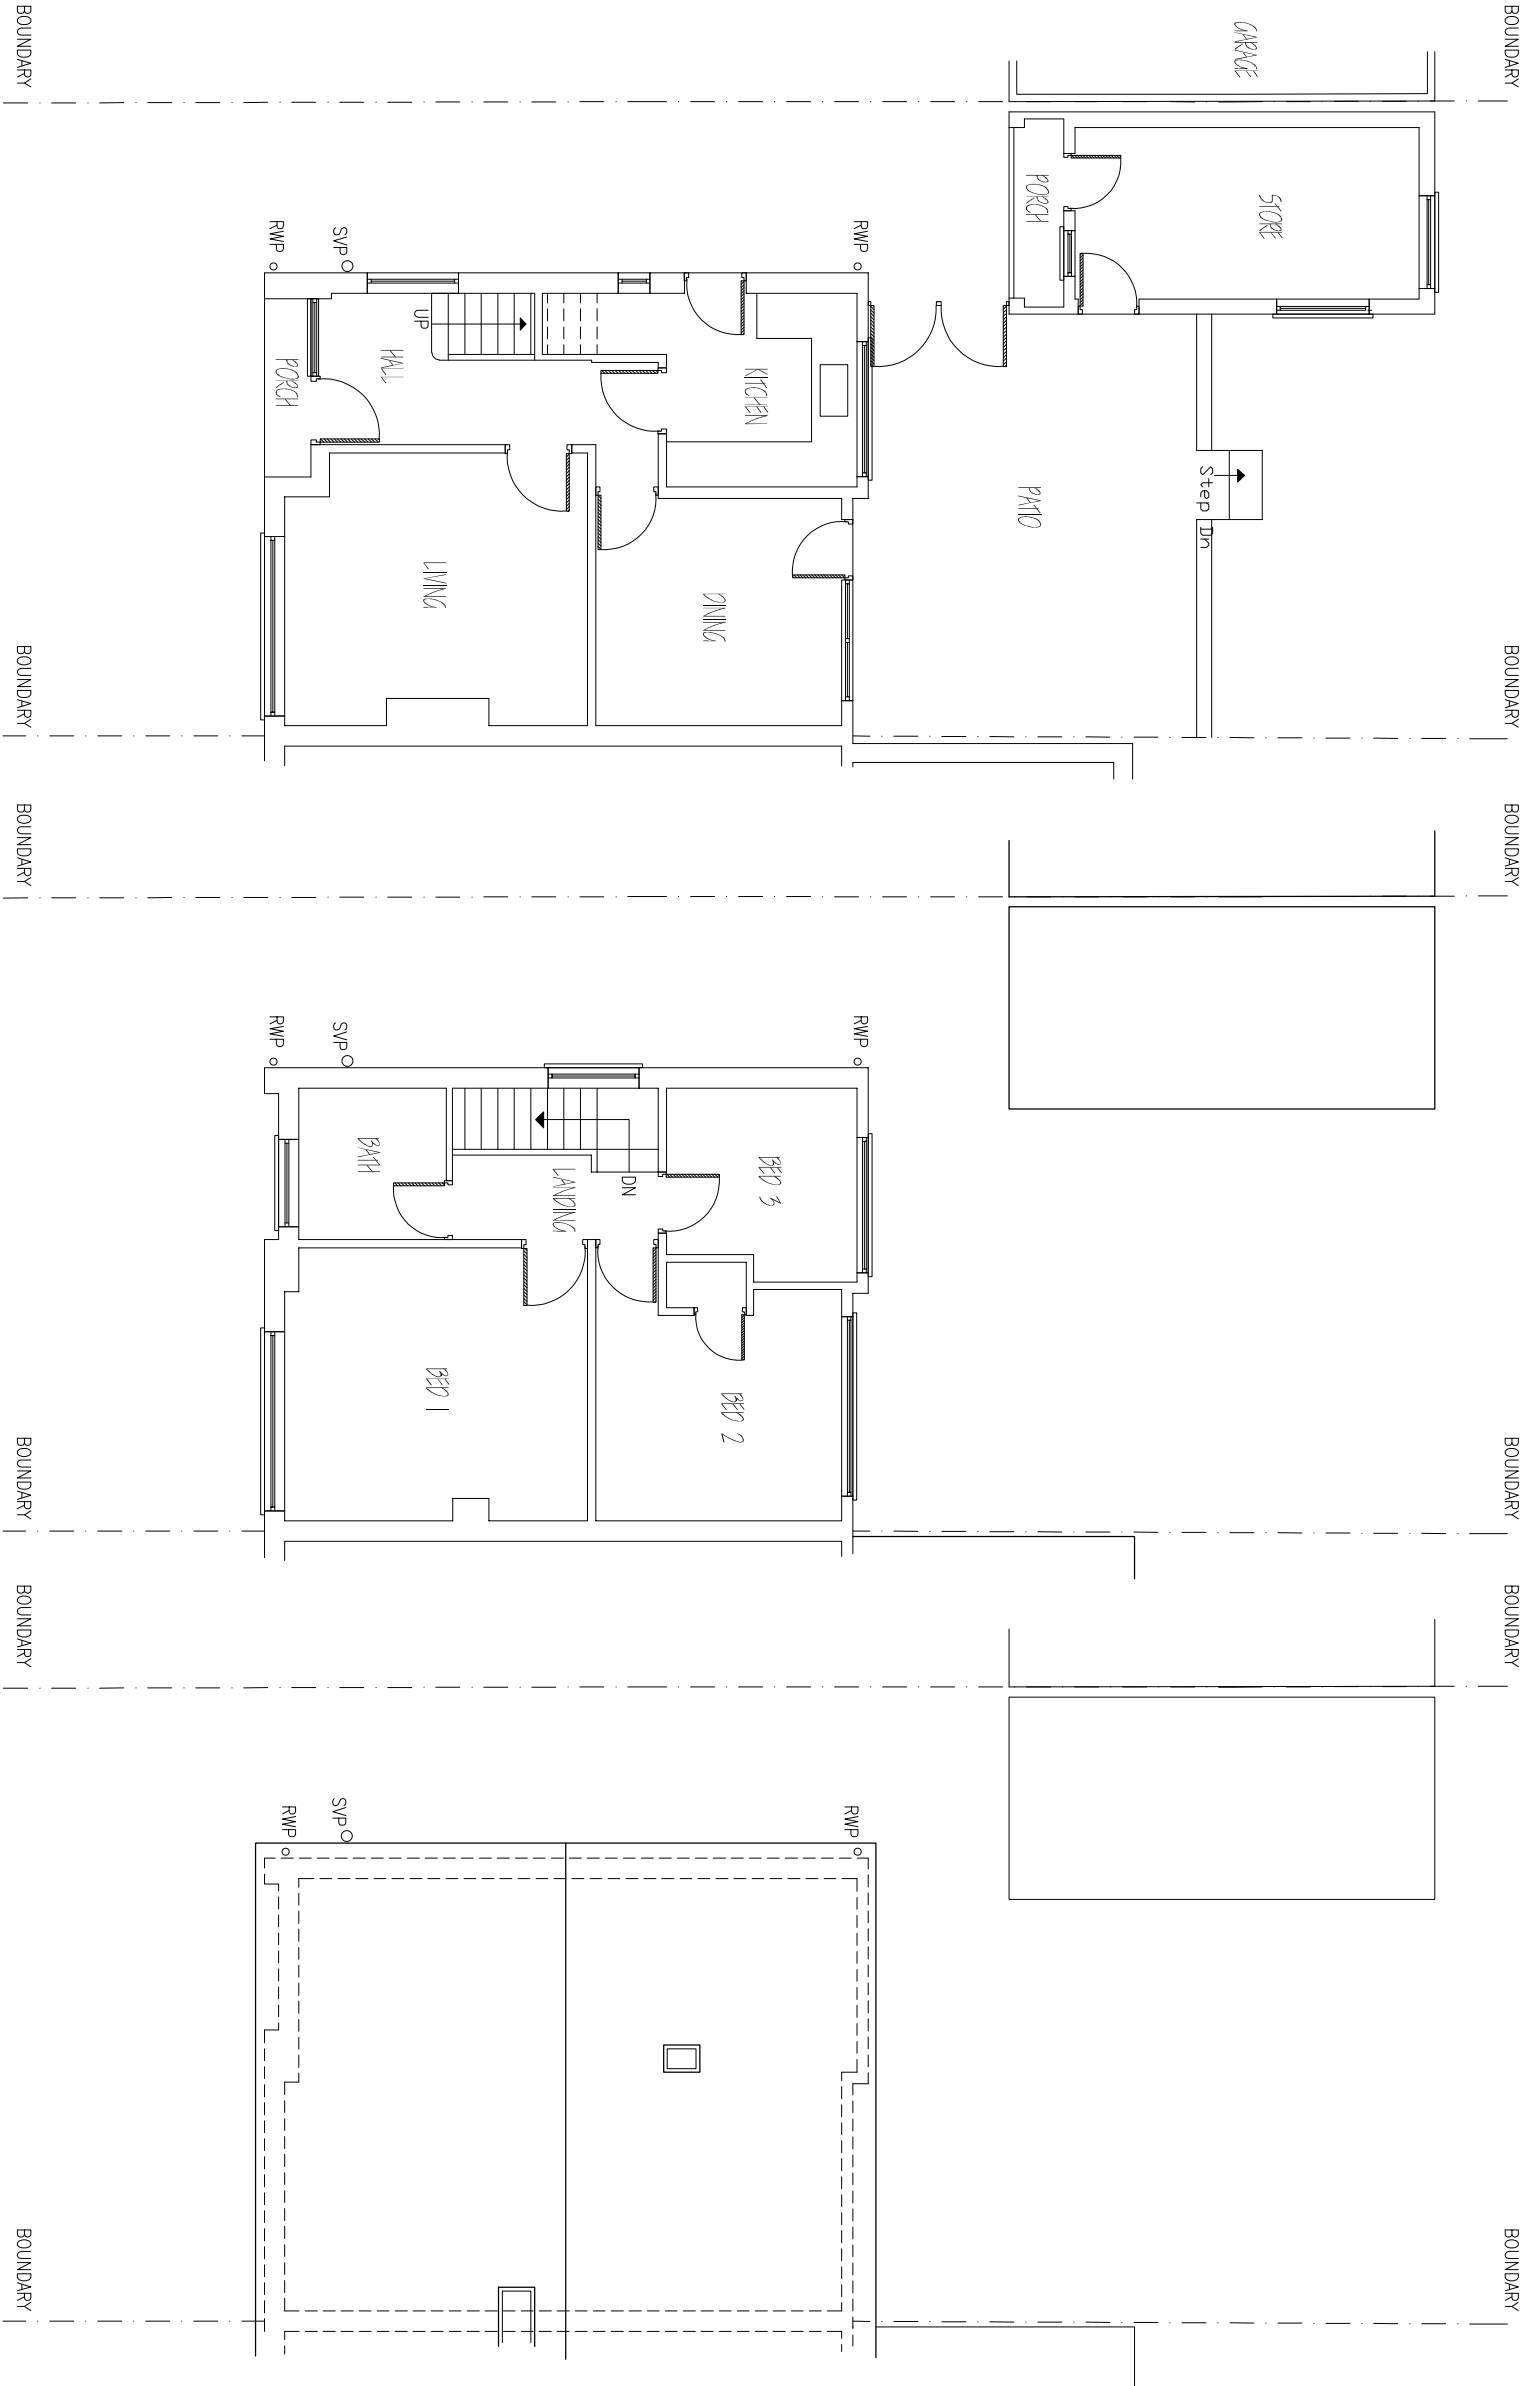

GROUND FLOOR PLAN

FIRST FLOOR PLAN

ROOF PLAN



IMPROVE.IT DESIGN LTD
9 BROADSTONE, DARTMOUTH, DEVON. TQ6 9NR.
Tel: 07850 243045
Email: improvedesignltd@gmail.com

CLIENT: MR L PERRICONE,
25 HARKNESS WAY,
HITCHIN, HERTS. SG4 0QJ.

PROPOSED

LOFT CONVERSION

(EXISTING)

SCALE:	1:100 (A3)	DRG No.	22324/01
--------	------------	---------	----------