


NOTES

- 1. BRICKWORK TO MATCH EXISTING
- 2. TILES TO MATCH EXISTING AND NEW FLAT ROOF
- 3. WINDOWS AND DOORS TO MATCH EXISTING
- 4. FOR MATERIALS AND NOTES SEE SEPERATE SPECIFICATION SHEETS
- 5. ALL DIMENSIONS TO BE CHECKED ON SITE PRIOR TO CONSTRUCTION

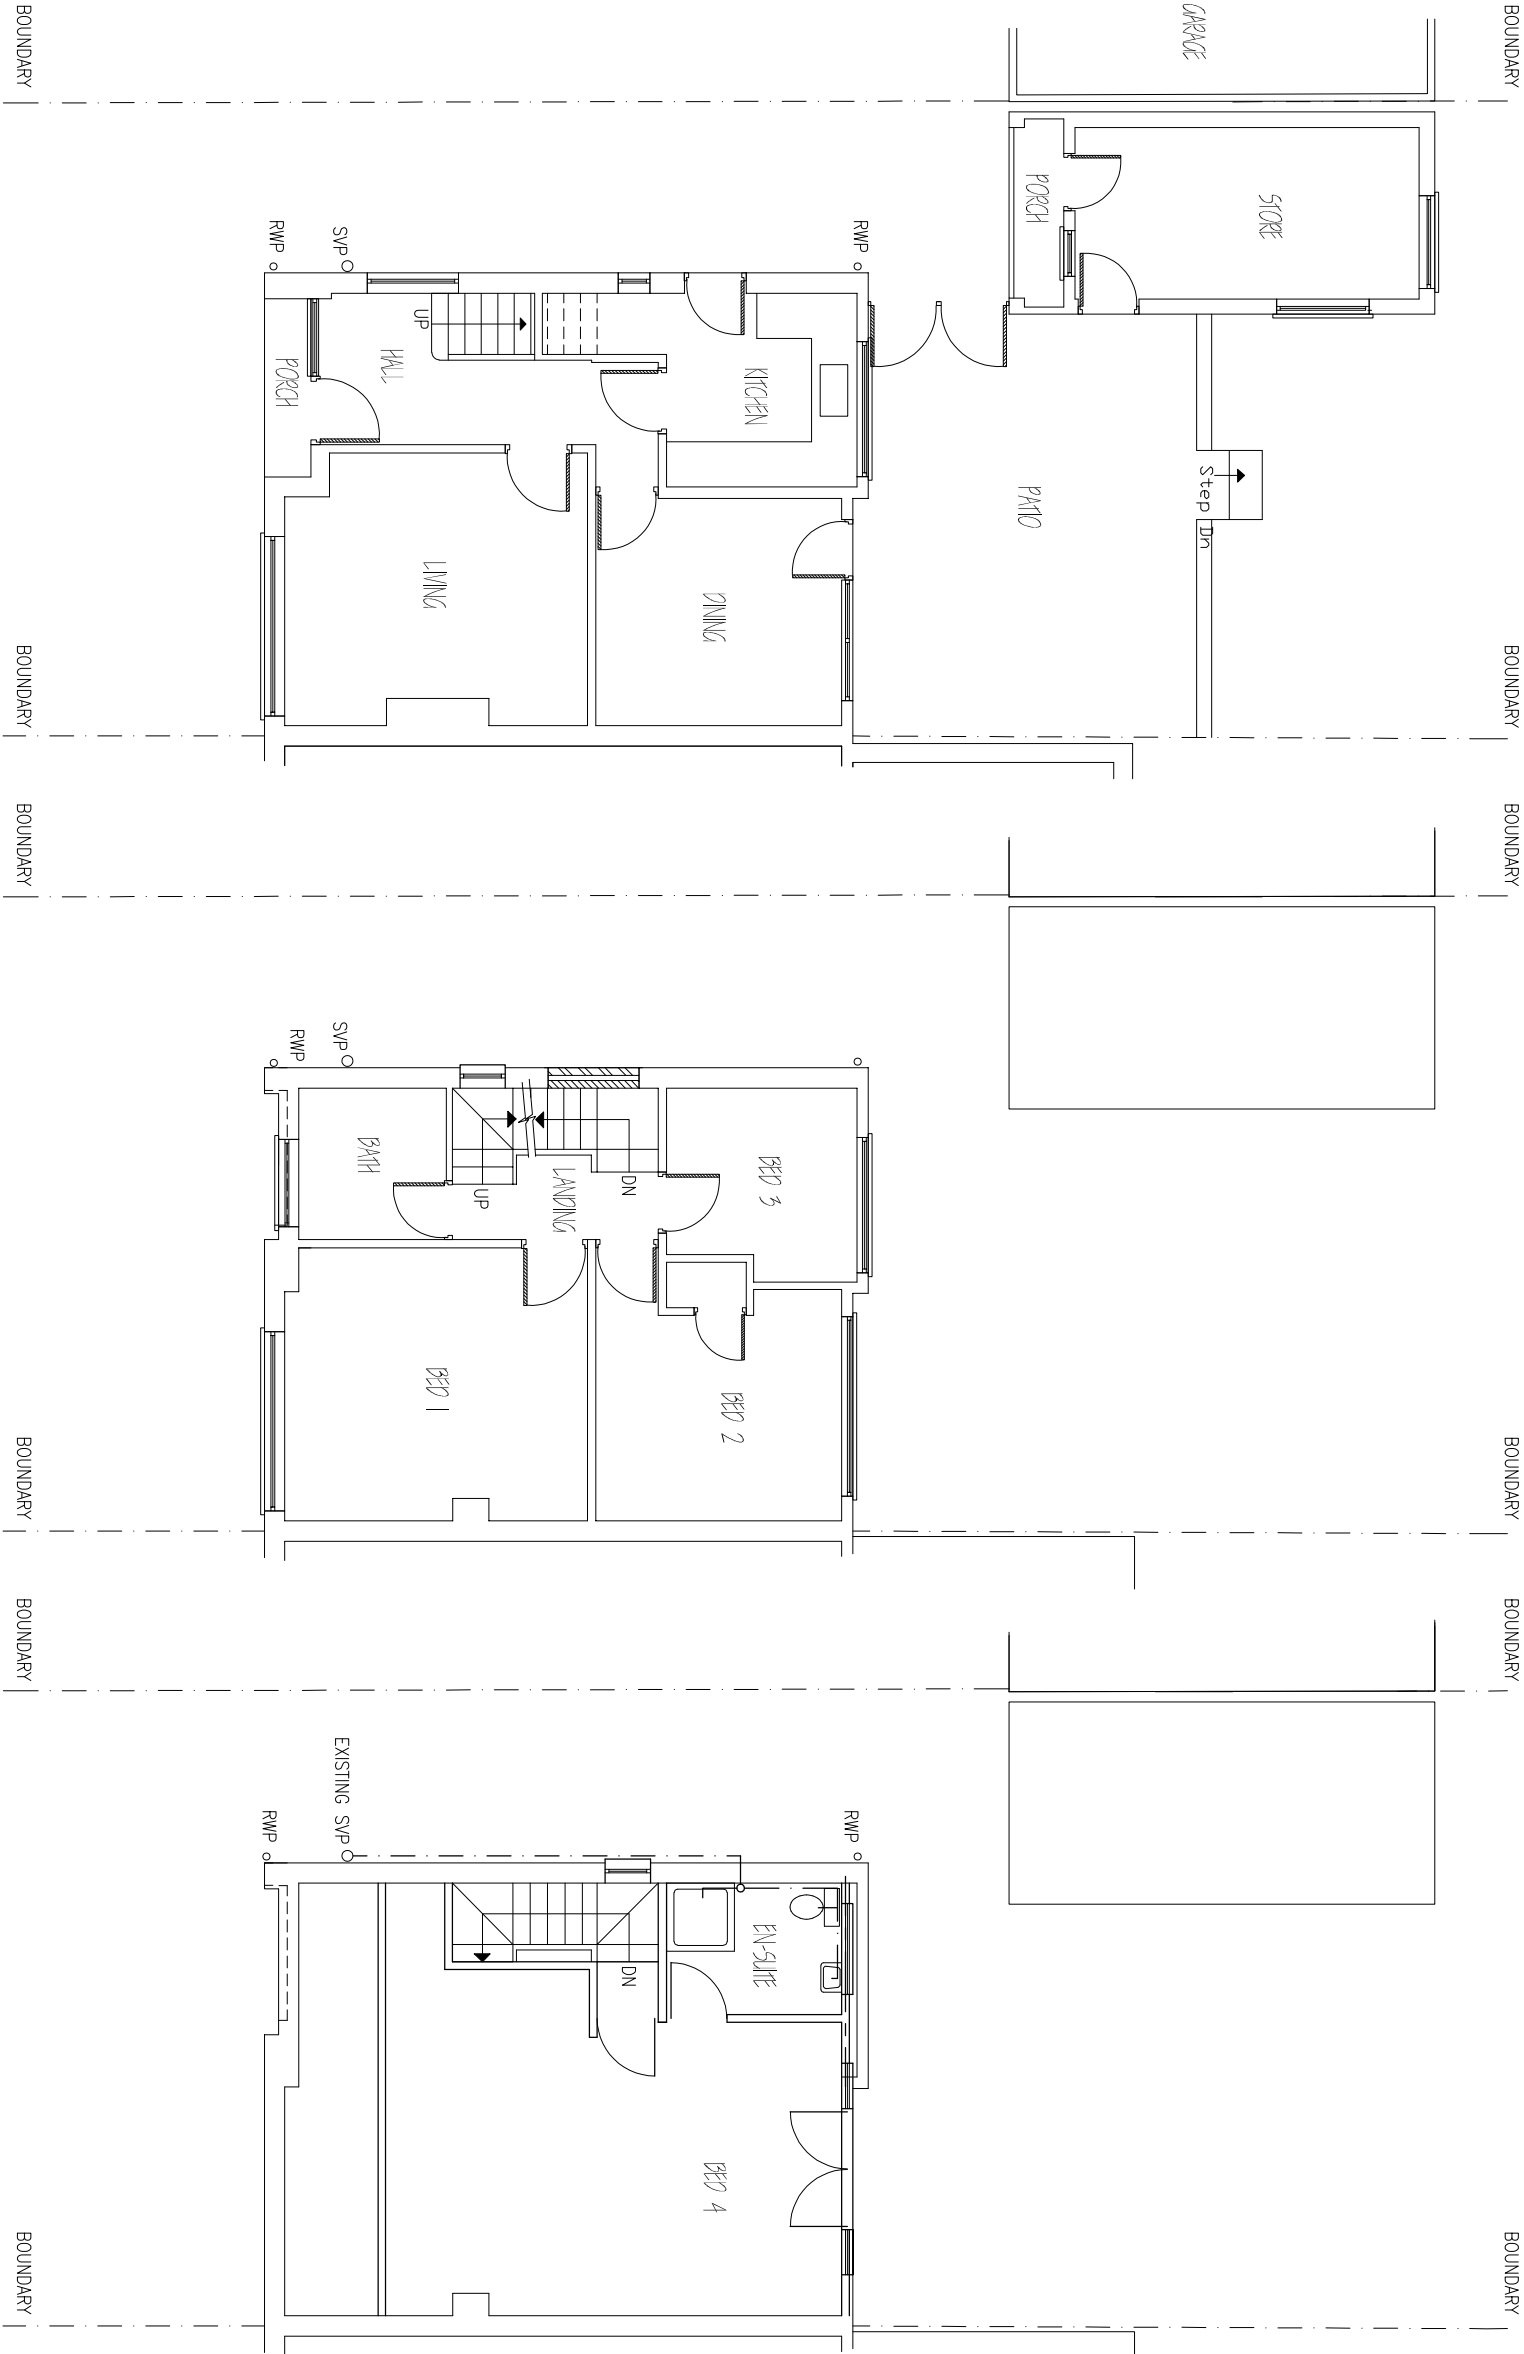

GROUND FLOOR PLAN

FIRST FLOOR PLAN

LOFT FLOOR PLAN



Scale Bar

IMPROVE.IT DESIGN LTD
9 BROADSTONE, DARTMOUTH, DEVON. TQ6 9NR.
Tel: 07850 243045
Email: improvedesignltd@gmail.com

CLIENT: MR L PERRICONE,
25 HARKNESS WAY,
HITCHIN, HERTS. SG4 0QJ.

PROPOSED

LOFT CONVERSION

(PROPOSED)

SCALE:

1:100 (A3)

DRG No.

22324/03