

SHEET NO.
P014
PROPOSED REAR AND
SIDE ELEVATION

DATE	CURRENT REVISION
01/07/25	REV A

PROJECT NAME
8 WALSWORTH ROAD

PROJECT NUMBER	1574
PROJECT STATUS	FOR PLANNING
PROJECT ADDRESS	8 WALSWORTH ROAD, HITCHIN, SG4 9SP

NOTES

ALL DIMENSIONS AND MEASUREMENTS PRESENTED ARE APPROXIMATE AND SHOULD BE VERIFIED ON-SITE PRIOR TO CONSTRUCTION.

VARIATIONS MAY EXIST DUE TO SITE CONDITIONS, ADJUSTMENTS, OR OTHER UNFORESEEN FACTORS.

CONTRACTORS SHOULD PROMPTLY REPORT ANY DISCREPANCIES, DEFECTS, OR ISSUES ENCOUNTERED DURING CONSTRUCTION TO G2 ARCHITECTURE LIMITED. IF YOU HAVE ANY QUESTIONS, PLEASE DO NOT HESITATE TO CONTACT US ON 07449 626262.

THE CONTRACTOR IS RESPONSIBLE FOR INTERPRETING AND EXECUTING THE DRAWINGS ACCURATELY AND ACCORDING TO BEST PRACTICES.

THESE DRAWINGS ARE PROTECTED BY COPYRIGHT AND ARE PROVIDED FOR THE SOLE PURPOSE OF THE CURRENT PROJECT. THEY ARE NOT TO BE COPIED, TRACED, OR USED FOR ANY FUTURE WORK WITHOUT PRIOR WRITTEN CONSENT FROM G2 ARCHITECTURE LIMITED.

© G2 ARCHITECTURE LIMITED 2025.
ALL RIGHTS RESERVED.

DRAWN BY	CHECKED BY
GW	GD
SCALE	PAPER SIZE
1 : 50	A2

EXISTING CHIMNEY TO BE REMOVED.

3x 780x980mm VELUX WINDOWS.

FULL HEIGHT GLASS WINDOW TO LET NATURAL LIGHT INTO LOBBY AND GIVE VIEWS OF GARDEN.

PROPOSED THIN FRAMED BLACK WINDOWS. TOP OPENABLE.

PROPOSED THIN FRAMED BLACK JULIETTE BALCONY WITH CAST IRON BALUSTRADE.

STRING COURSE MOULDING.

PROPOSED THIN FRAMED BLACK WINDOWS.

PROPOSED THIN FRAMED BLACK FRENCH DOORS.

PROPOSED PLANT BED.



REAR ELEVATION

2X SUN TUNNELS.

PROPOSED HIPPED ROOF. TILES TO MATCH EXISTING.

PROPOSED BLACK FASCIA BOARD AND GUTTERING.


PROPOSED GLAZED APEX TO MASTER BEDROOM.

STRING COURSE MOULDING.

PROPOSED 2x CRITTALL STYLE DOORS TO REAR.



SIDE ELEVATION

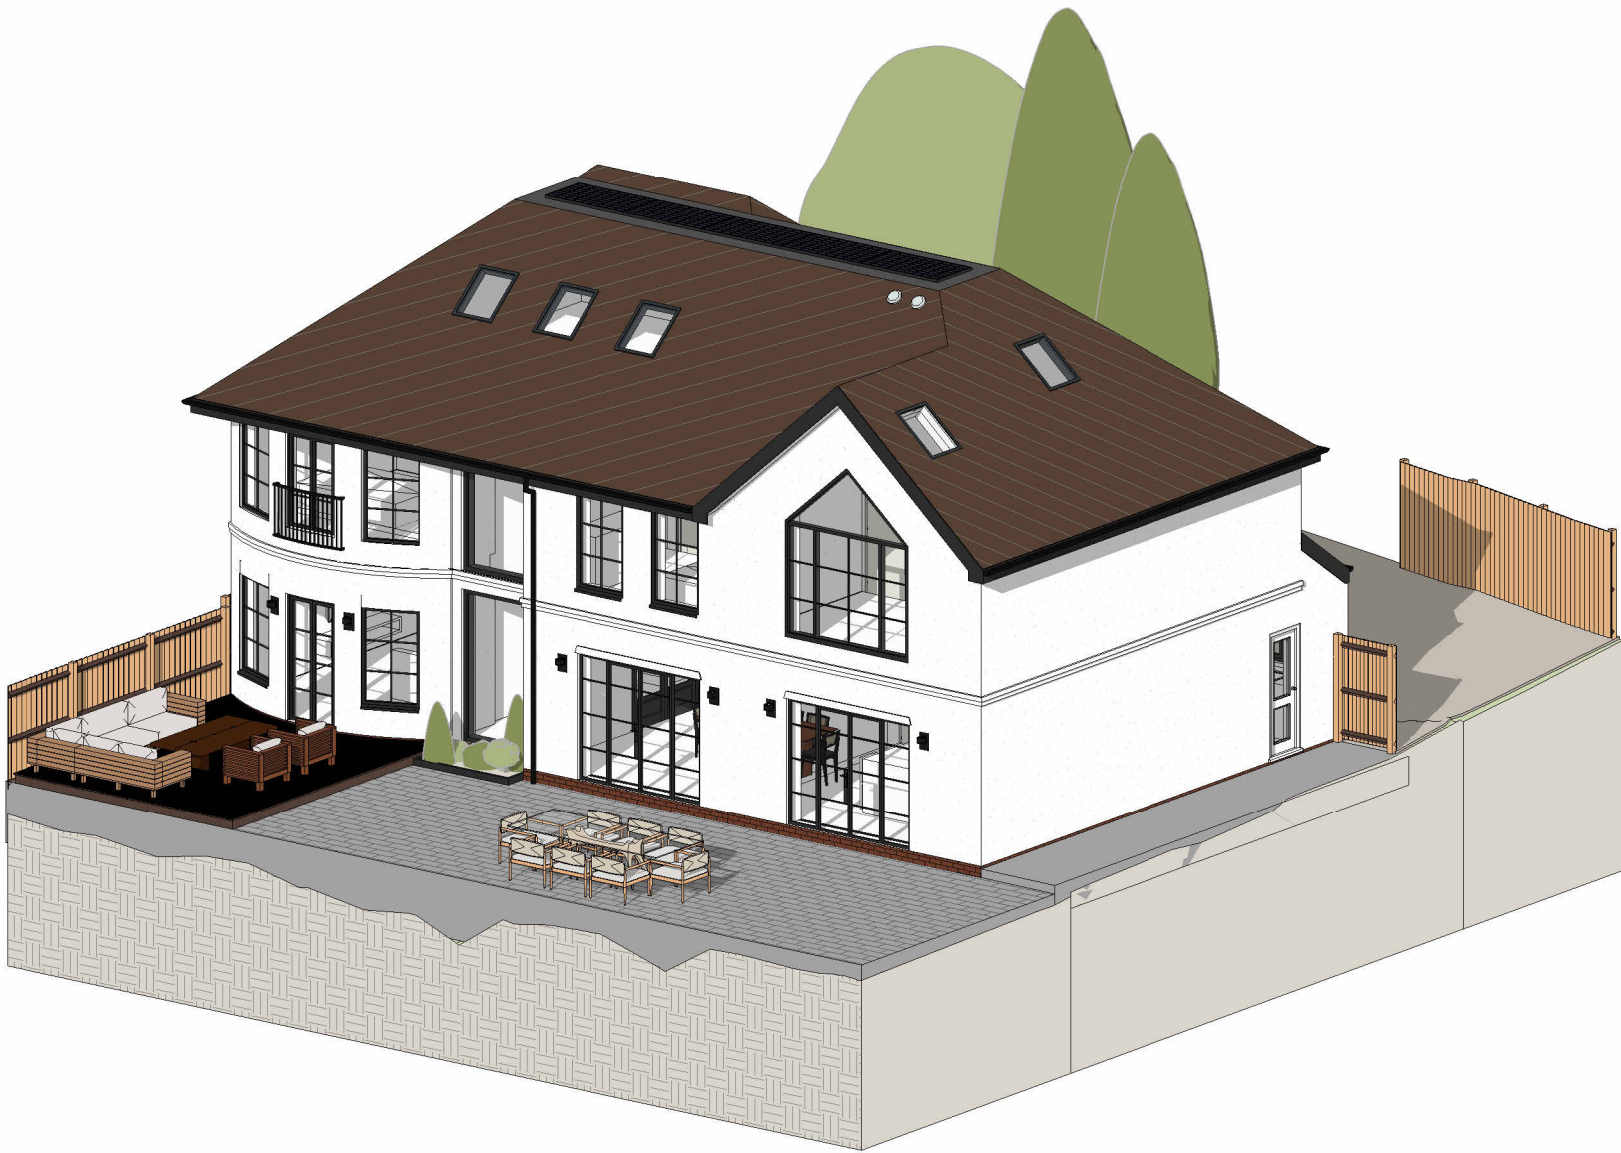

3D MODEL - REAR ELEVATION

