





FRONT ELEVATION

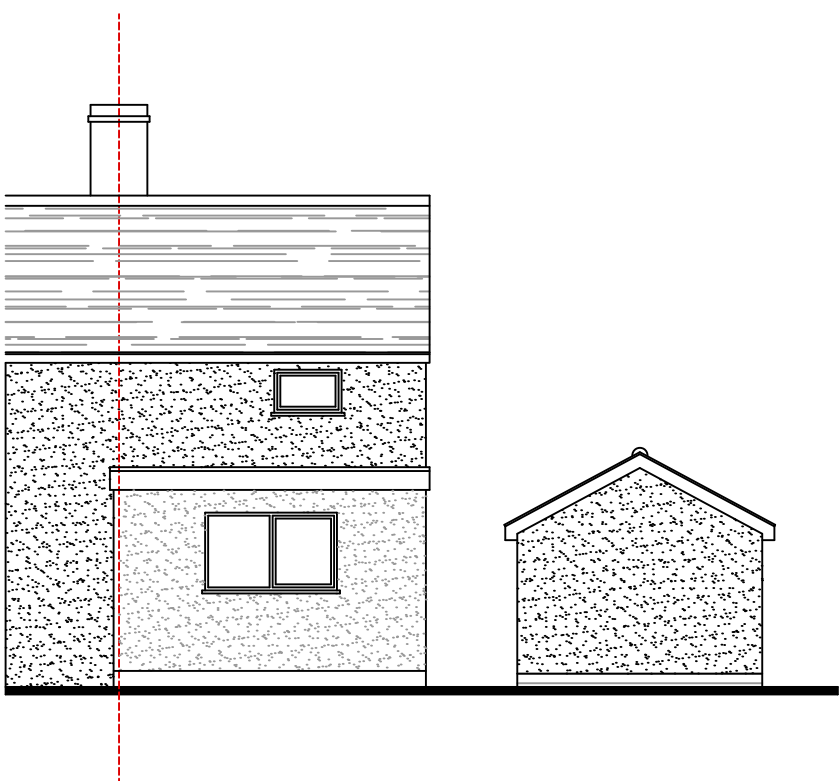

REAR ELEVATION



SIDE ELEVATION

 

Do not scale from this drawing

All dimensions to be checked on site

Works to be carried out in accordance with bye-laws and regulations of Local Authorities and Statutory Undertakers.

Drawing type: PLANNING

Amendments:

0: 16.09.2024 FIRST ISSUE

Client: Mr Brand

Project:

1 WOODBINE COTTAGES
REED
HERTS

Scale: 1:100 @ A3 Date: SEPTEMBER 2024

Drawn: BR Checked:

Drg.no: WOODBINE - 2000 Rev: 0

Title: EXISTING FRONT, SIDE AND
REAR ELEVATIONS