



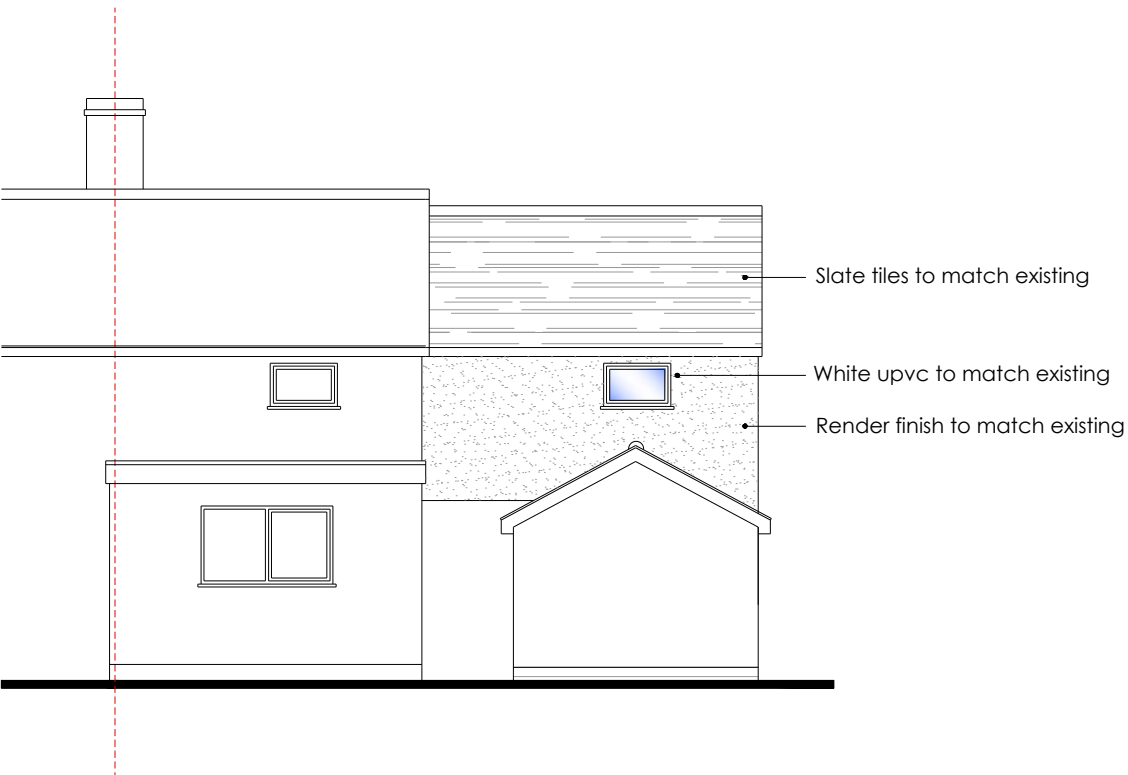


FRONT ELEVATION



REAR ELEVATION

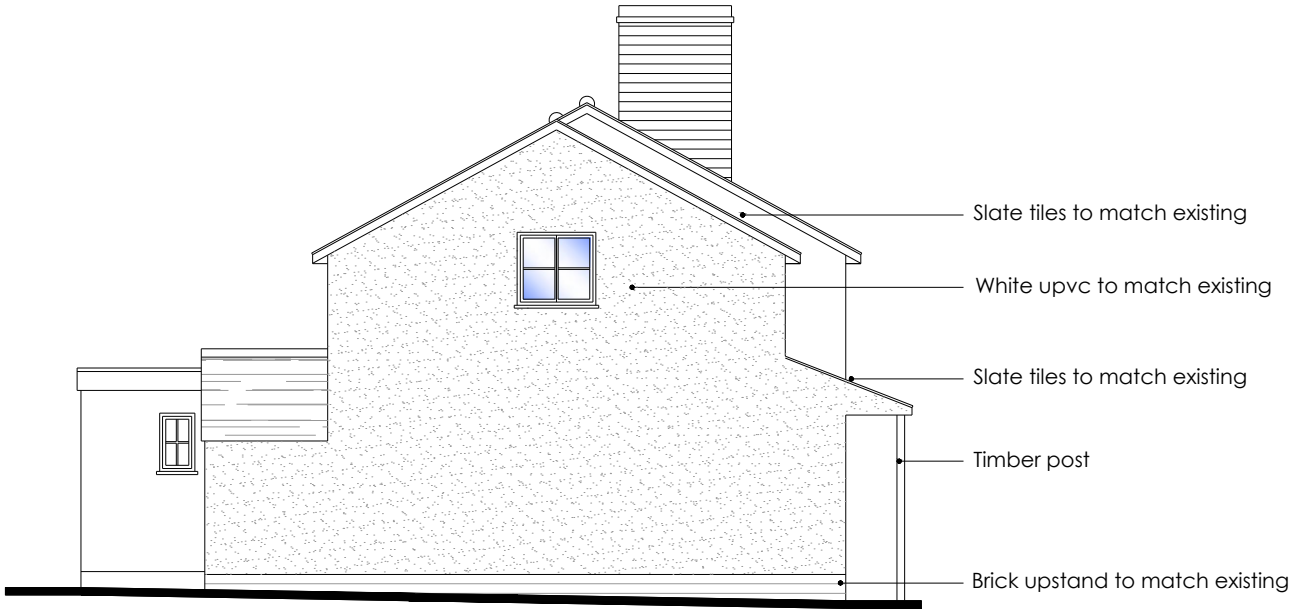

SIDE ELEVATION

 

	Do not scale from this drawing All dimensions to be checked on site Works to be carried out in accordance with bye-laws and regulations of Local Authorities and Statutory Undertakers.	Amendments: O: 16.09.2024 A: 13.11.2024 B: 17.02.2025 C: 36.06.2025 FIRST ISSUE FIRST ISSUE ALTERATION TO LAYOUT ALTERATION TO LAYOUT	Client: Mr Brand	Scale: 1:100 @ A3 Date: SEPTEMBER 2024		
				Drawn: BR Checked:		
	Drawing type: PLANNING		Project: 1 WOODBINE COTTAGES REED HERTS	Drg.no: WOODBINE - 2001 Rev: C		
				Title: PROPOSED FRONT, SIDE AND REAR ELEVATIONS		