



 


Roof Plan As Proposed

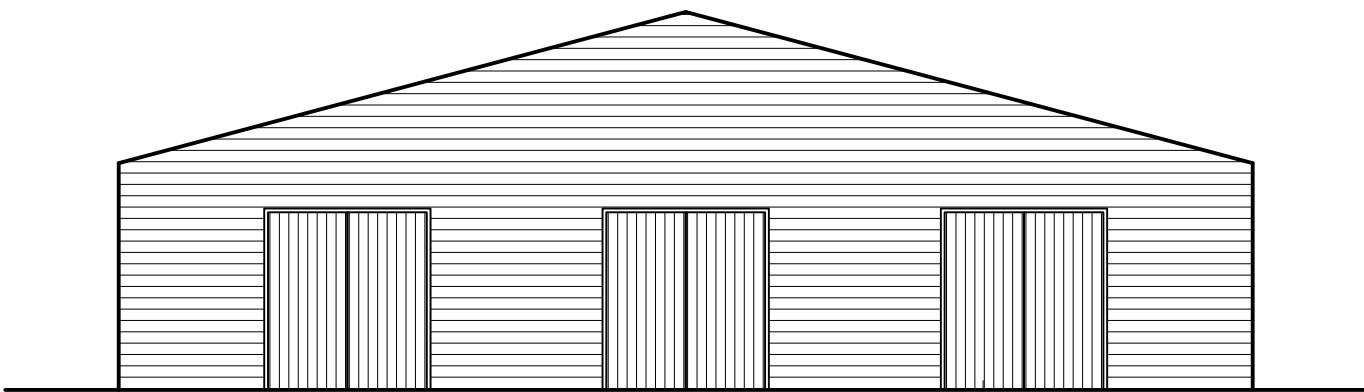


Front / South West Elevation

Timber doors to match cladding

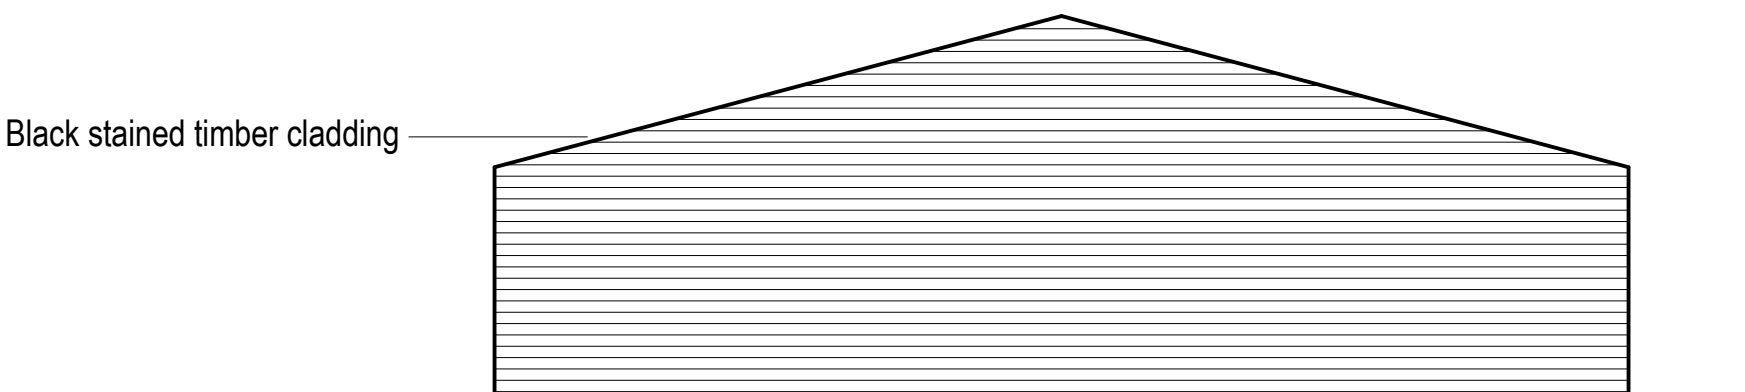


Black stained timber cladding

Rear / North East Elevation

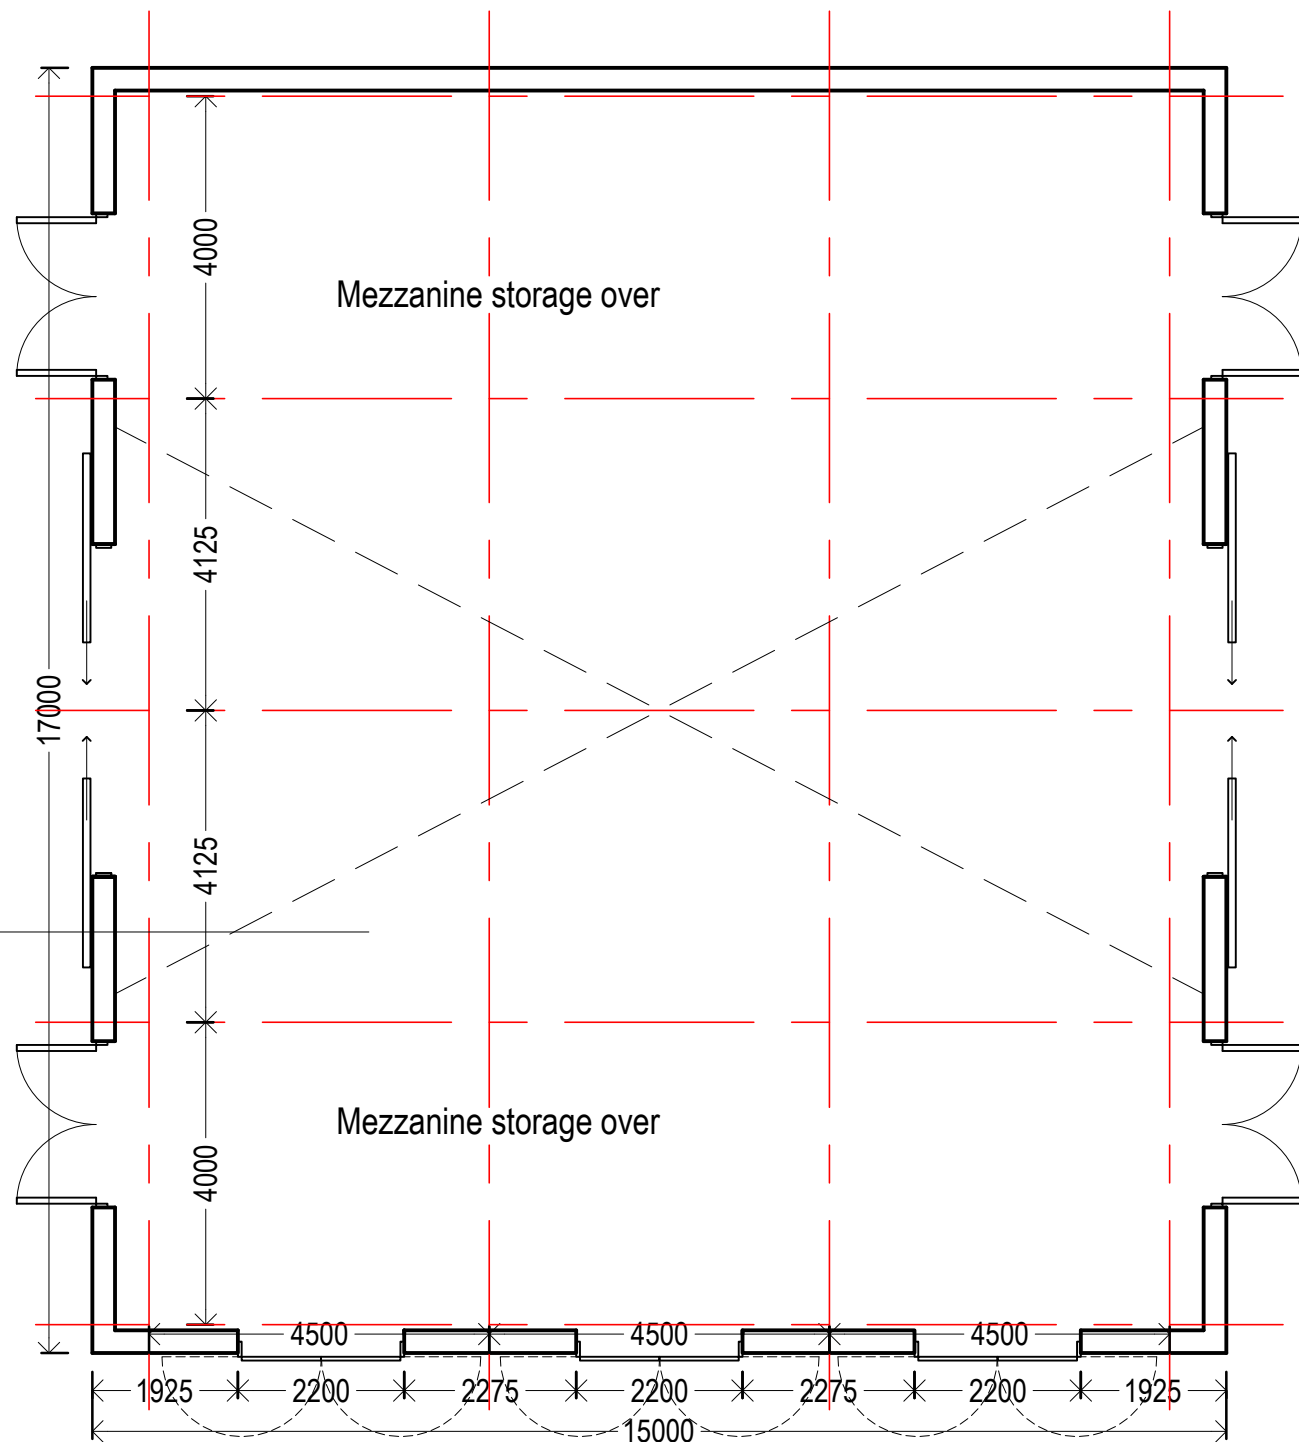

Floor Plan As Proposed


Double height roof space for tractor / baler storage

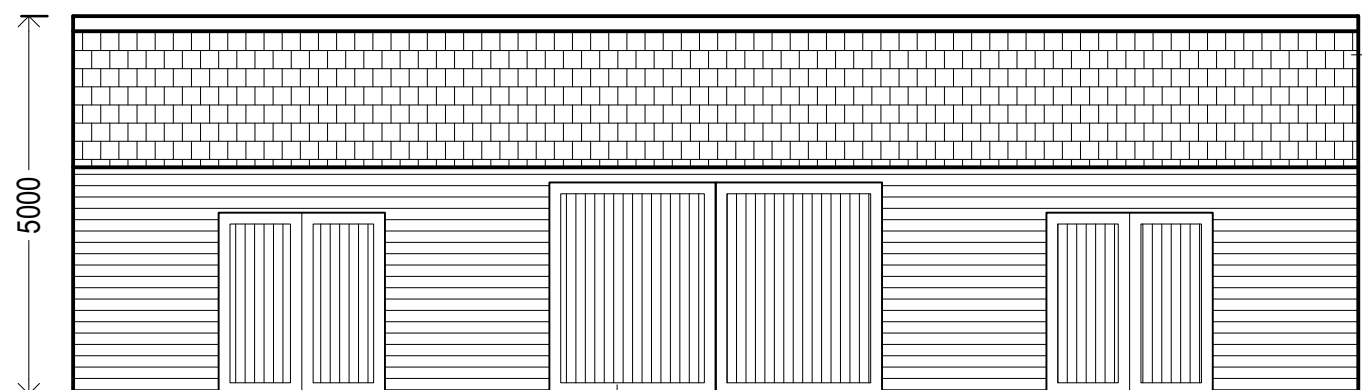

Left / North West Elevation

Sliding timber doors for vehicle access
Finished to match cladding

Grey mineral fibre slate effect roof tiles

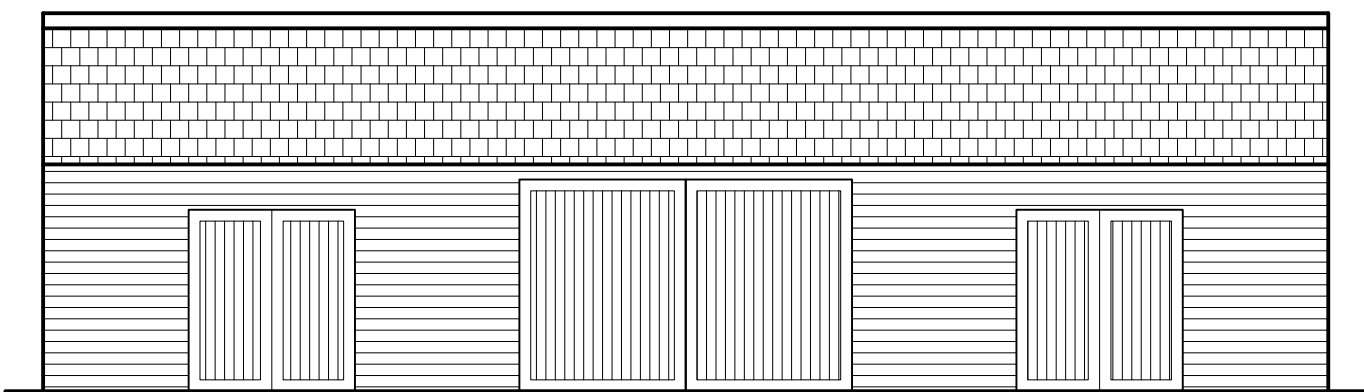

Right / South East Elevation

CONTRACTORS NOTES:
The contractor must check all dimensions on site and advise of any discrepancies
It is the contractors responsibility to ensure that all works are in compliance with the current requirements of statutory regulations: Building Regulations, British Standards etc.
IF IN DOUBT ASK!

Scott AssociatesLLP m.07944878080 / david@scott-assoc.co.uk	Site: Lower Titmore Farm	Title: Plans & Elevations As Existing	Drawn By	Date:
			Drawing No. 100	August 2026 Rev F Scale 1:100 Sheet size: A1

© This drawing is the copyright of Scott Associates LLP and shall not be reproduced without permission. No part of this drawing may be reproduced, stored in a retrieval system or transmitted in, any form or by any means without the prior permission of Scott Associates LLP.