
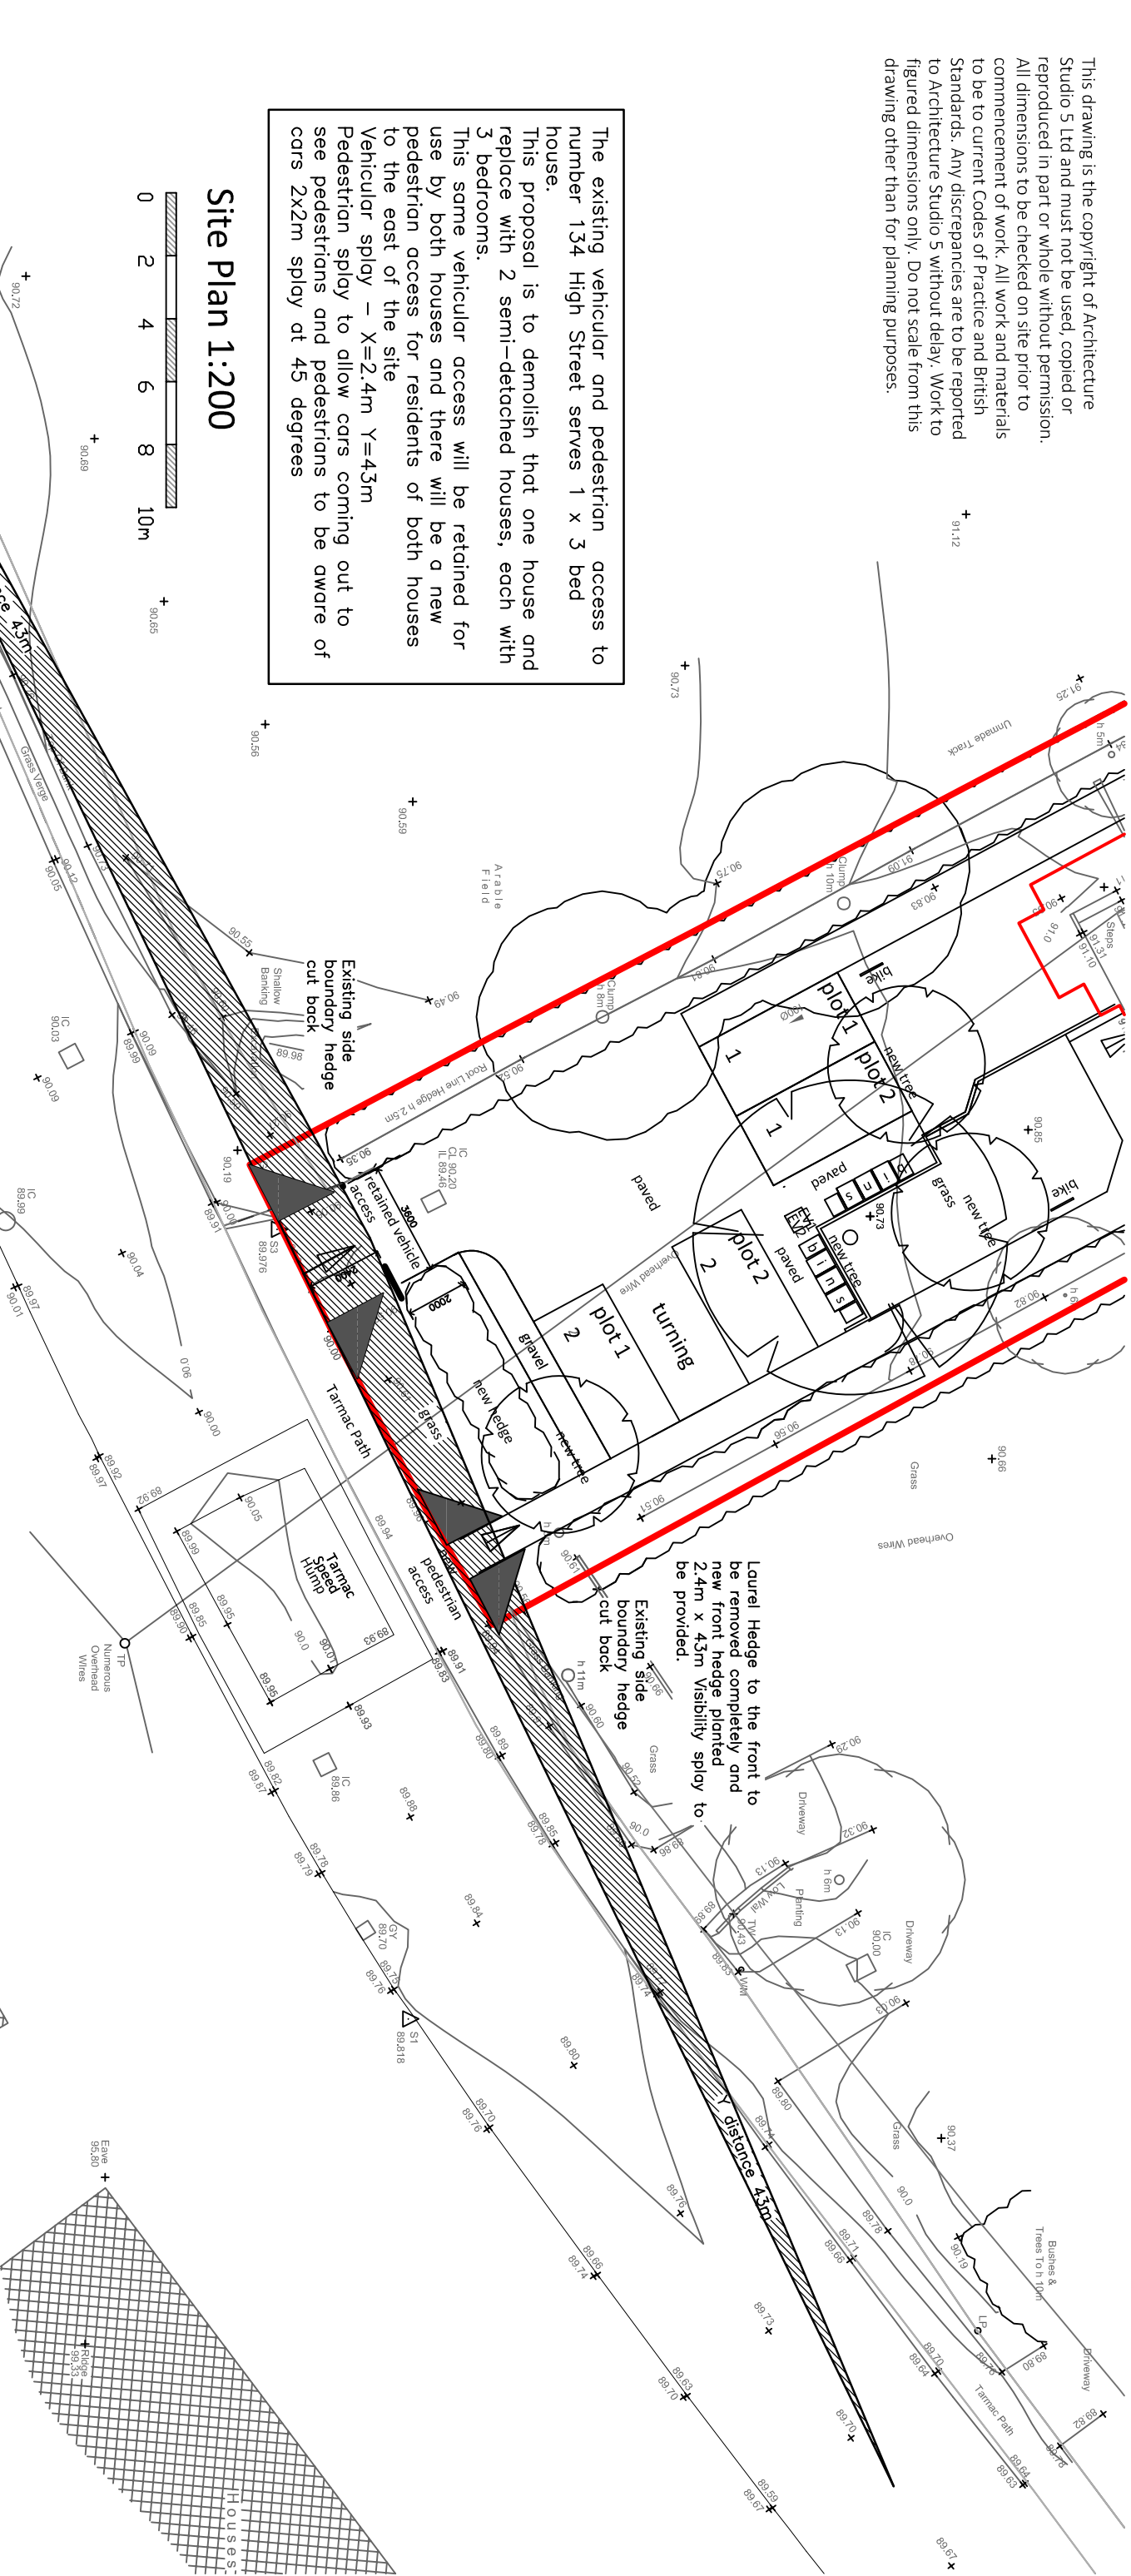


134 High Street

This drawing is the copyright of Architecture Studio 5 Ltd and must not be used, copied or reproduced in part or whole without permission. All dimensions to be checked on site prior to commencement of work. All work and materials to be to current Codes of Practice and British Standards. Any discrepancies are to be reported to Architecture Studio 5 without delay. Work to figured dimensions only. Do not scale from this drawing other than for planning purposes.

The existing vehicular and pedestrian access to number 134 High Street serves 1 x 3 bed house.
This proposal is to demolish that one house and replace with 2 semi-detached houses, each with 3 bedrooms.
This same vehicular access will be retained for use by both houses and there will be a new pedestrian access for residents of both houses to the east of the site
Vehicular splay – X=2.4m Y=4.3m
Pedestrian splay to allow cars coming out to see pedestrians and pedestrians to be aware of cars 2x2m splay at 45 degrees

Site Plan 1:200

 

Revisions
B - 16-06-26 PLANNING ISSUE

Planning Issue

Drawing name	Highways visibility splays
Project name	134 High Street Kimpton SG4 8QP
Client	Mr and Mrs A Curtis and Mr D Slavin
Drawing number	25002 - 112 B
Date	28-04-26
Scale	as shown at A3