


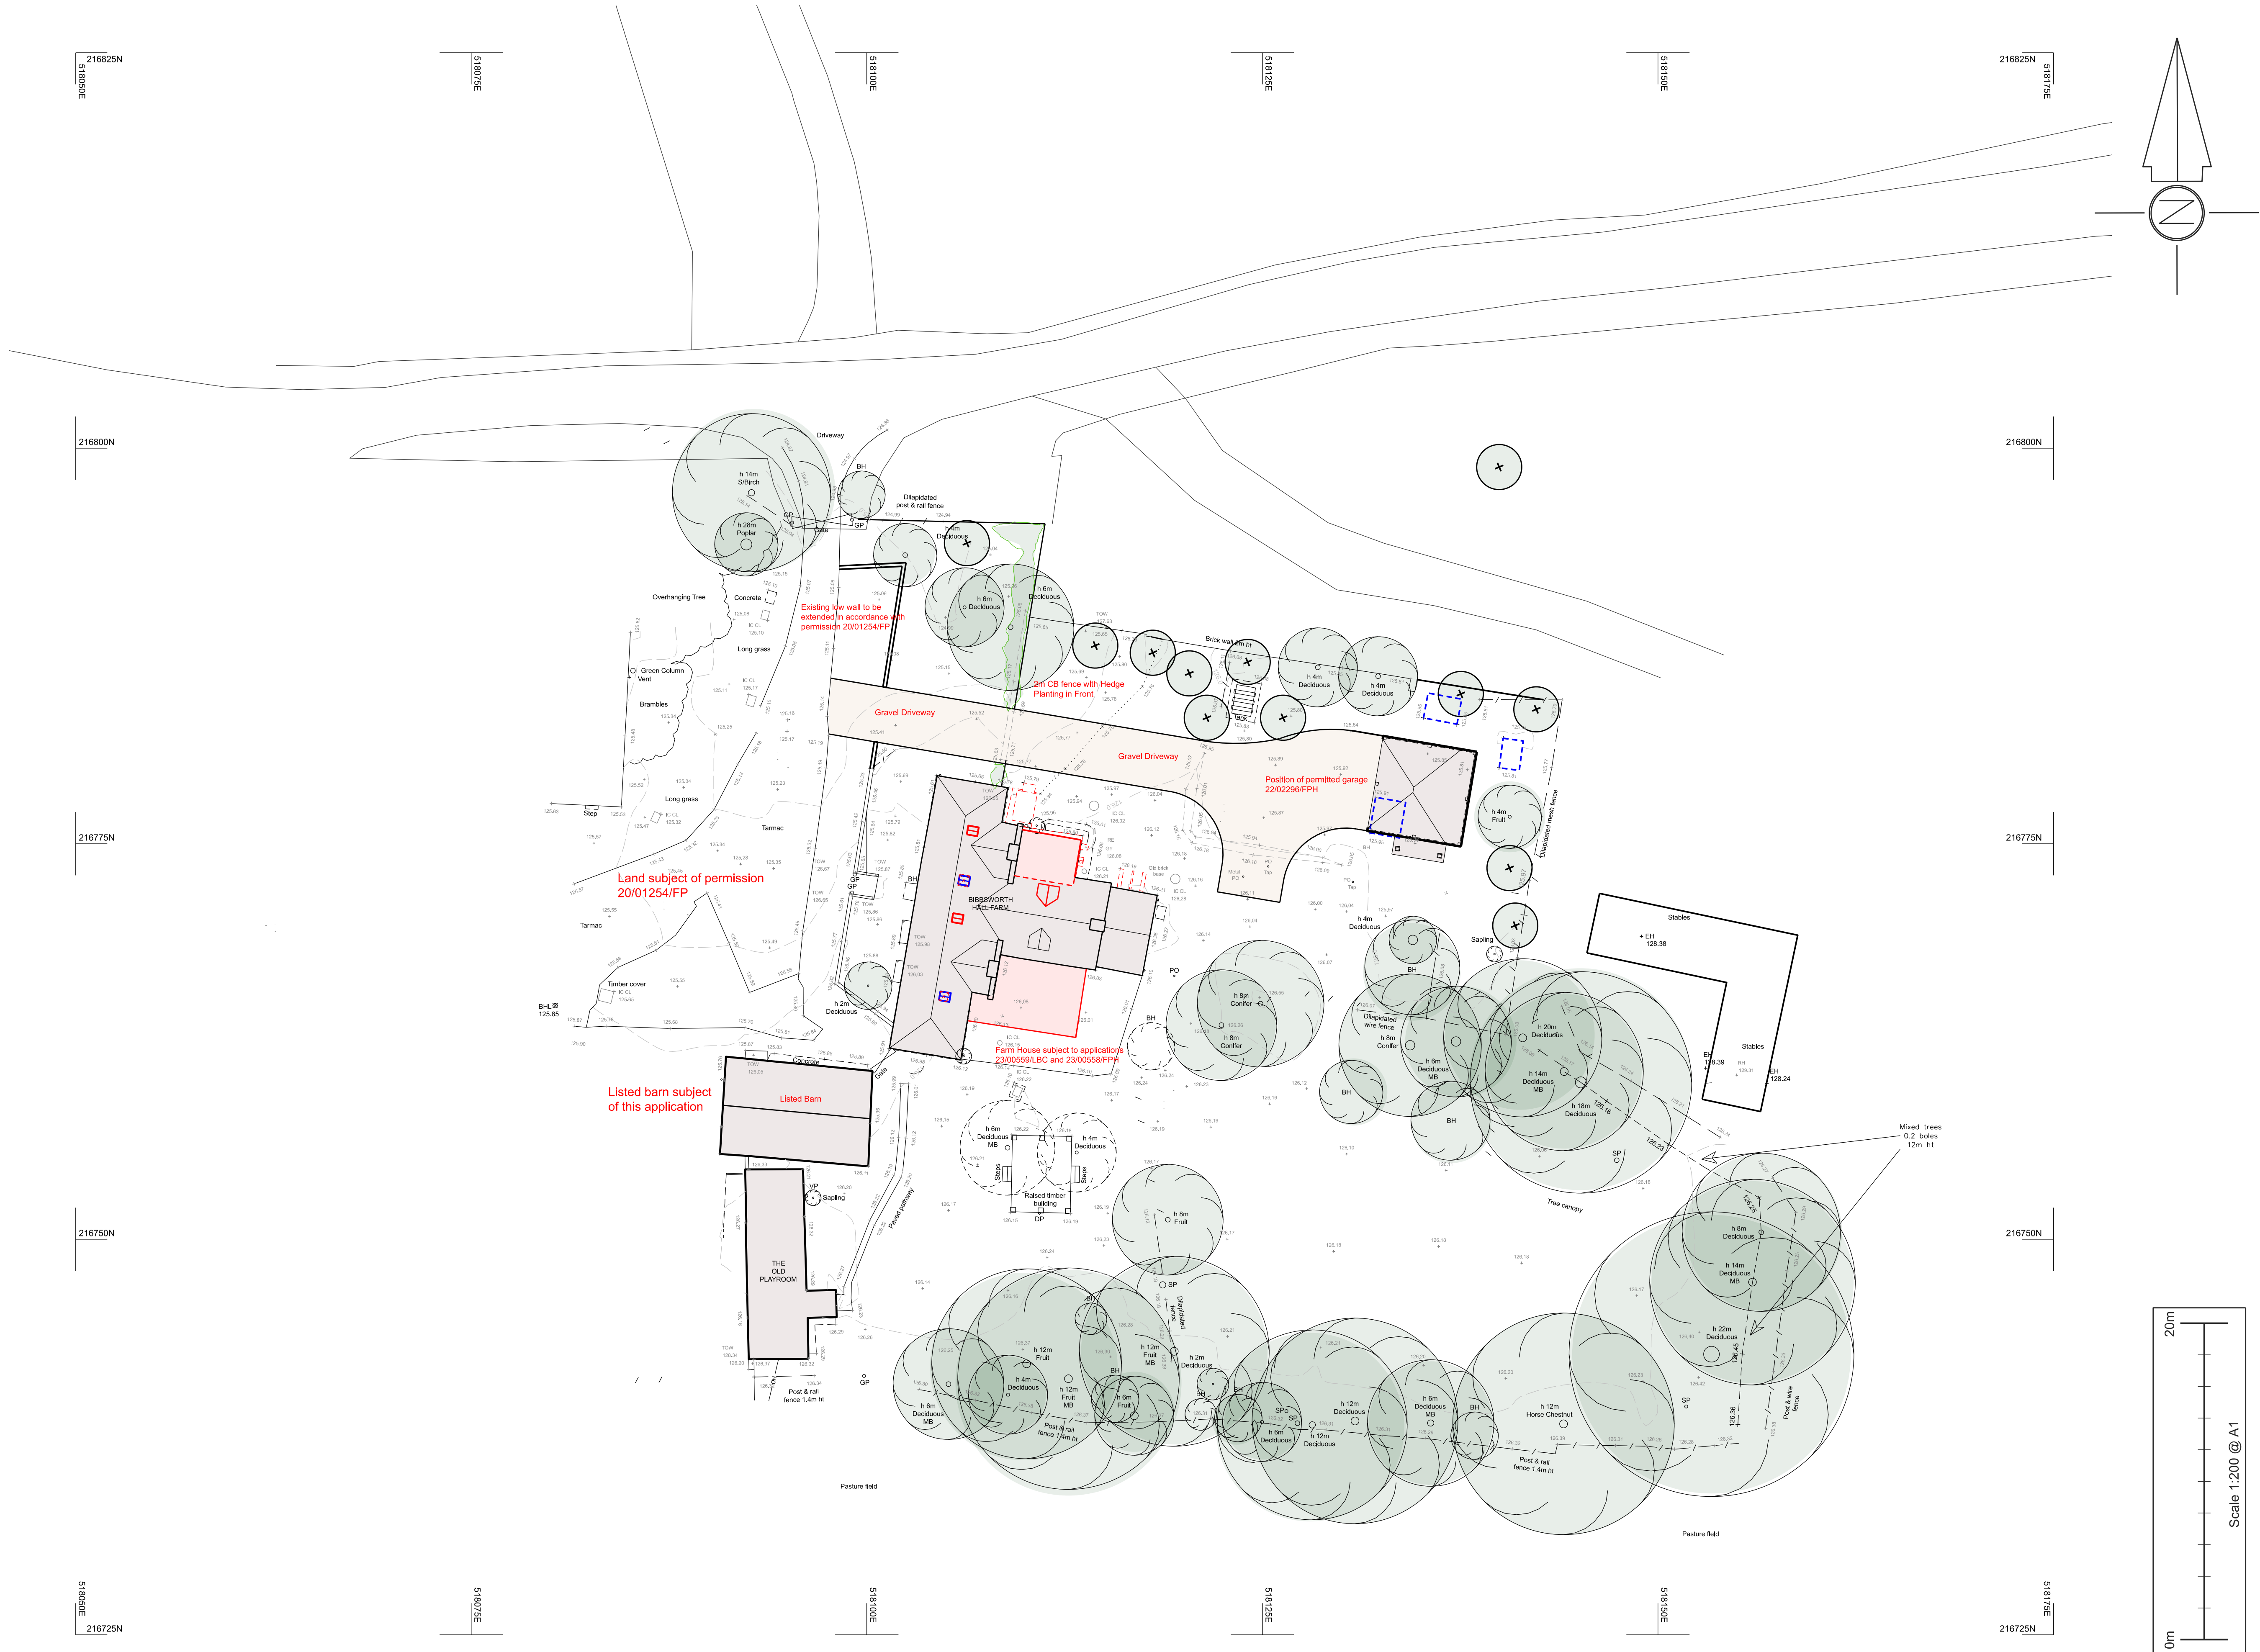

Notes/Revisions:
X

dp architects
design | planning | architecture

The Old Brewery Tap
3 Shirburn Street
Watlington
Oxfordshire OX49 5BU

Tel: 01491 613066
Fax: 01491 614017
Email: mail@dparchitects.co.uk
Web: www.dparchitects.co.uk



Client
Knight Developments
Project

RESIDENTIAL DEVELOPMENT

Status
Planning

Location
Bibbworth Hall Farm Bibbs Hall Lane, Ayot St Lawrence, Hitchin, SG4 8EN
Drawing Title
Approved Site Plan - Listed Barn Conversion

Drawn By
ML

Scale
1:100 @ A1

Date
21.08.2023

Dwg N
23 BIBB SP3A
Rev
15.01.2025

dp architects