


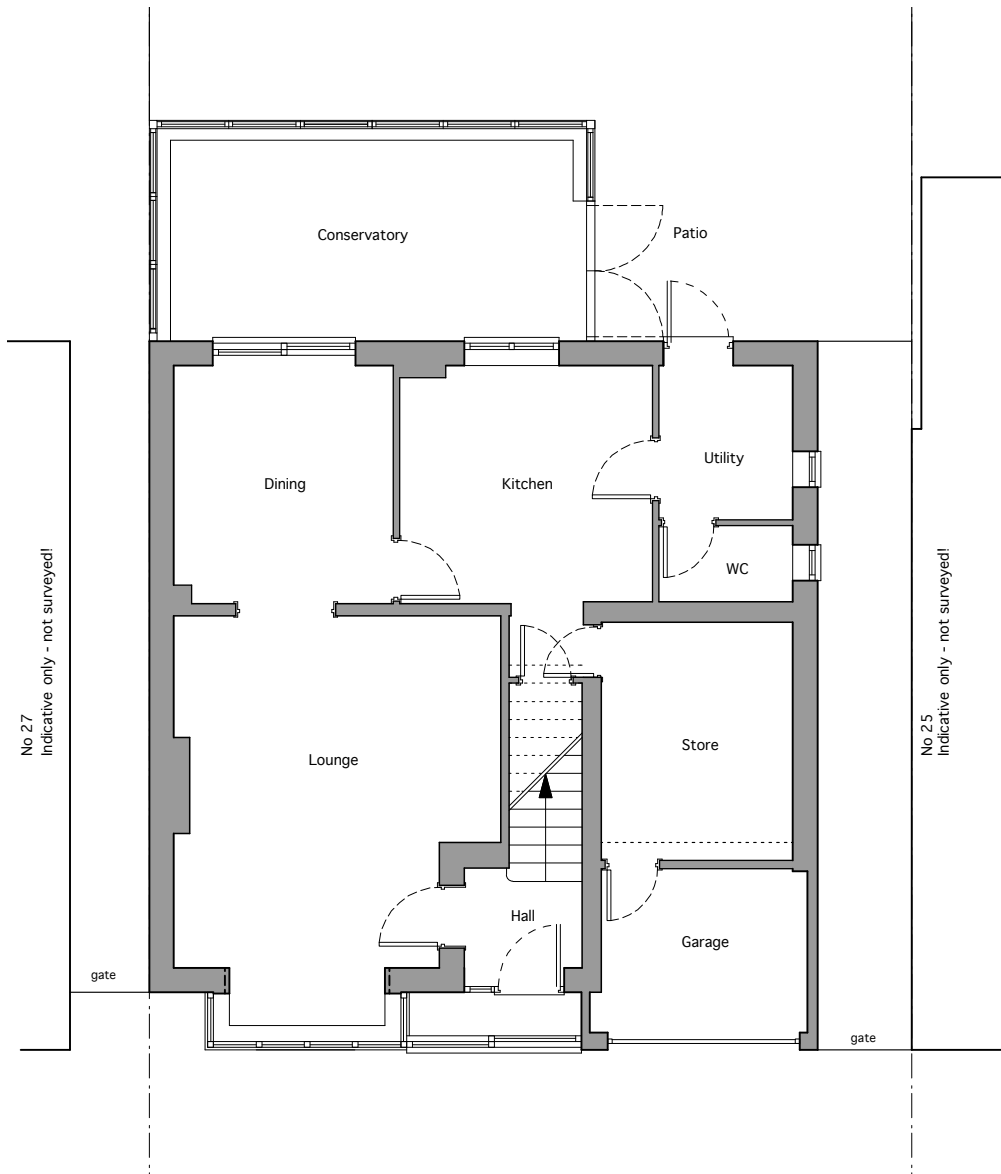
 


 

1 26 Gibson Close
Existing Ground Floor Plan 1:100

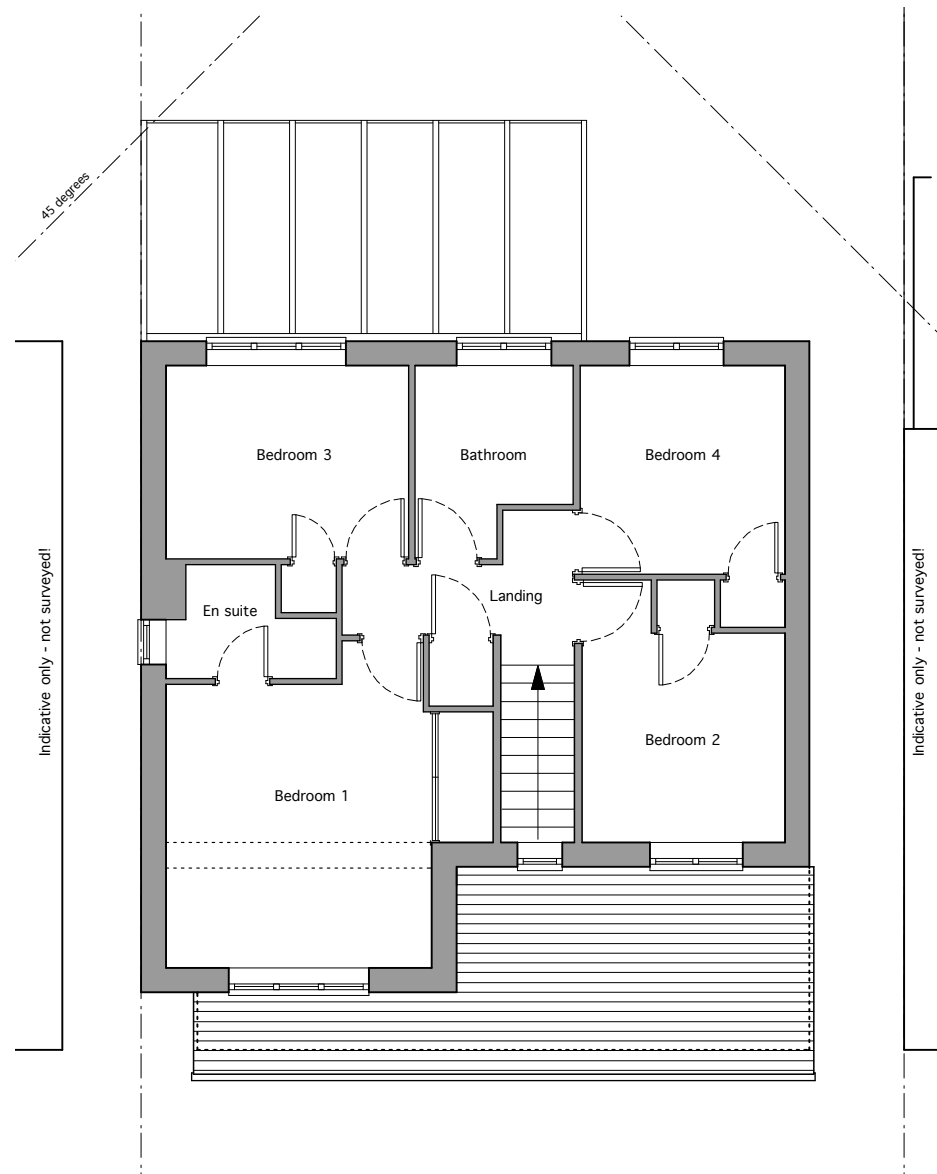

2 26 Gibson Close
Existing 1.Floor Plan 1:100

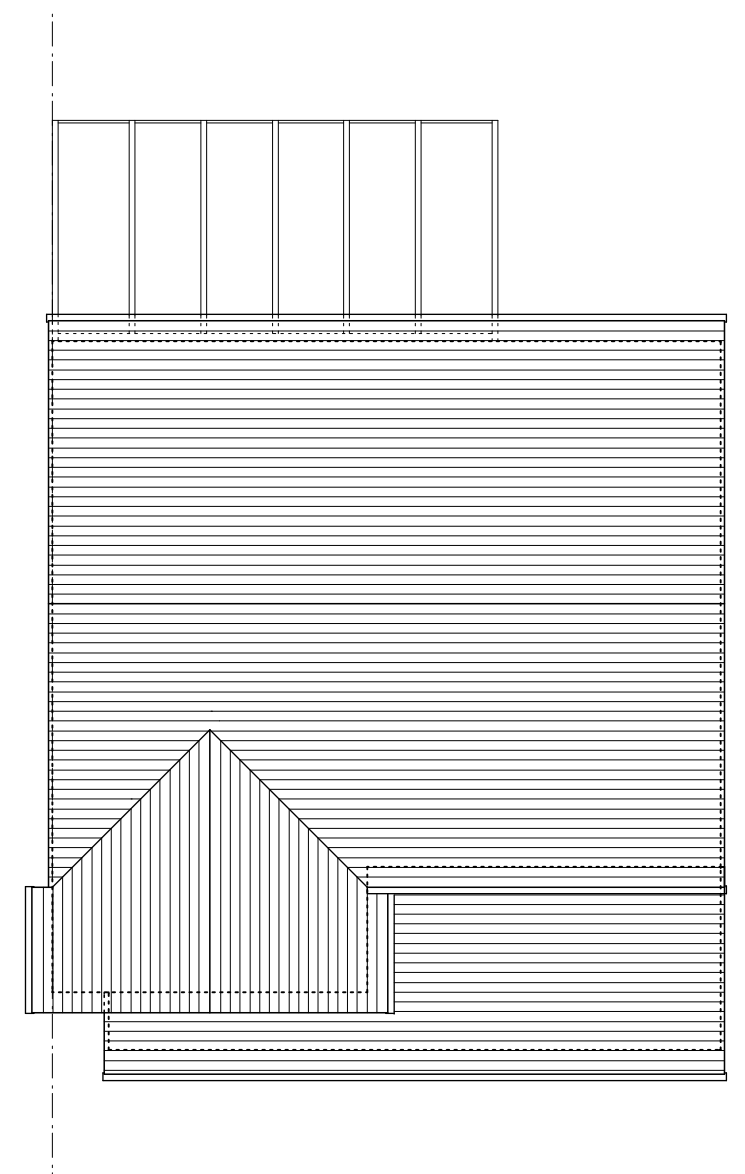

3 26 Gibson Close
Existing Roof Plan 1:100

Notes

ALL DIMENSIONS ARE TO BE CHECKED ON SITE.
THIS DRAWING IS TO BE READ IN CONJUNCTION WITH ALL CONSULTANTS' INFORMATION.
MOHNS & SANDERS RETAIN THE COPYRIGHT OF ALL INFORMATION WITHIN THIS DRAWING.

Rev	Description	Date
A	Notes on adjacent outlines	29/11/24

Client
David Evans
26 Gibson Close
Hitchin
SG4

Drawing Status

FOR PLANNING

Drawing Title

EXISTING FLOOR PLANS

Job Number: 0881	Scale: 1:100 A3	Drawn By: JB
Job Title: Gibson Close	Date: 09/24	Checked By:

Drawing No
0881/01/100

Rev
A

MOHNS & SANDERS

Unit G West
1 - 3 Coale Street
London E2 9AG

m: 07931290408
f: 020 7739 1818
e: miriam@mohnssanders.com