


ANY QUERIES REGARDING DIMENSIONS TO BE TAKEN UP WITH
PENTANGLE DESIGN GROUP.

ALL DIMENSIONS OF EXISTING BUILDINGS TO BE VERIFIED ON SITE.

THIS DRAWING IS THE COPYRIGHT OF PENTANGLE DESIGN GROUP
AND SHALL NOT BE IN ANY WAY USED OR REPRODUCED WITHOUT
THEIR PRIOR WRITTEN CONSENT.

NOTES

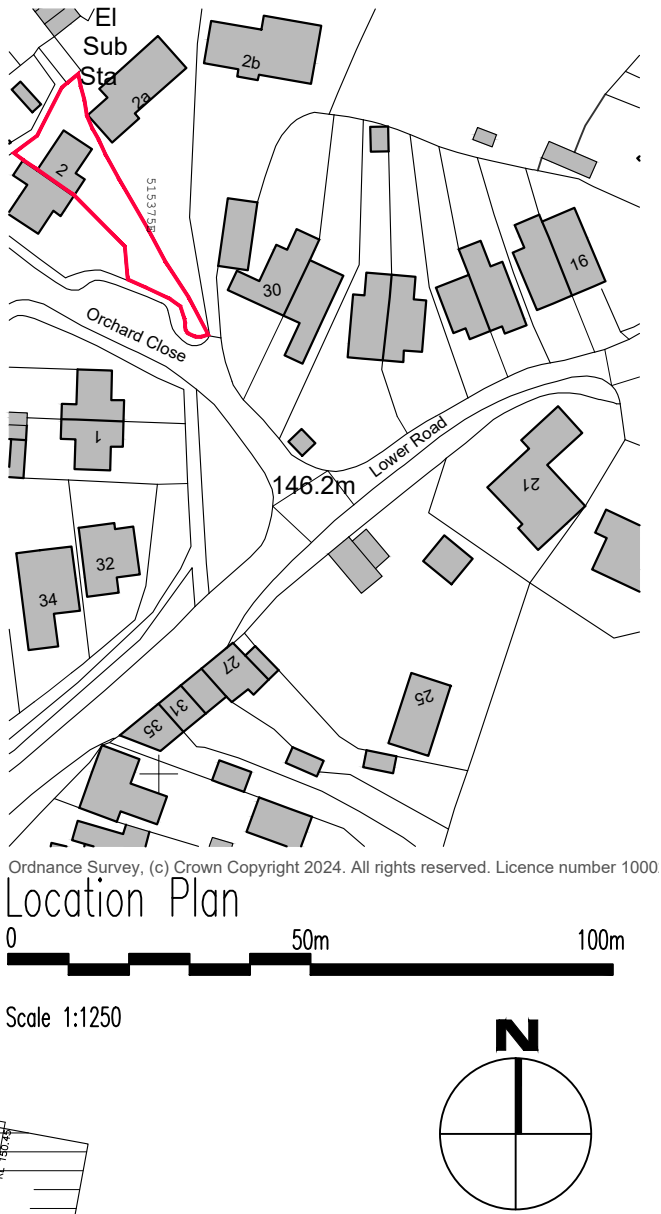

PLANNING PENTANGLE

DESIGN GROUP


SUITE 1, 21 BANCROFT HITCHIN HERTS SG5 1JW
TEL(01462) 431133 E:PDG@PENTANGLEDESIGN.CO.UK

JOB TITLE
Proposed Extensions and Alterations to
2 Orchard Way, Breachwood Green


DRAWING TITLE
Location Plan Site Plans

SCALE	DRAWING NUMBER	REVISION
1:1250/1:200		
DATE	Sept '24	
Sheet	A2	
JOB NUMBER	3891	

ARCHITECTS & INTERIOR DESIGNERS

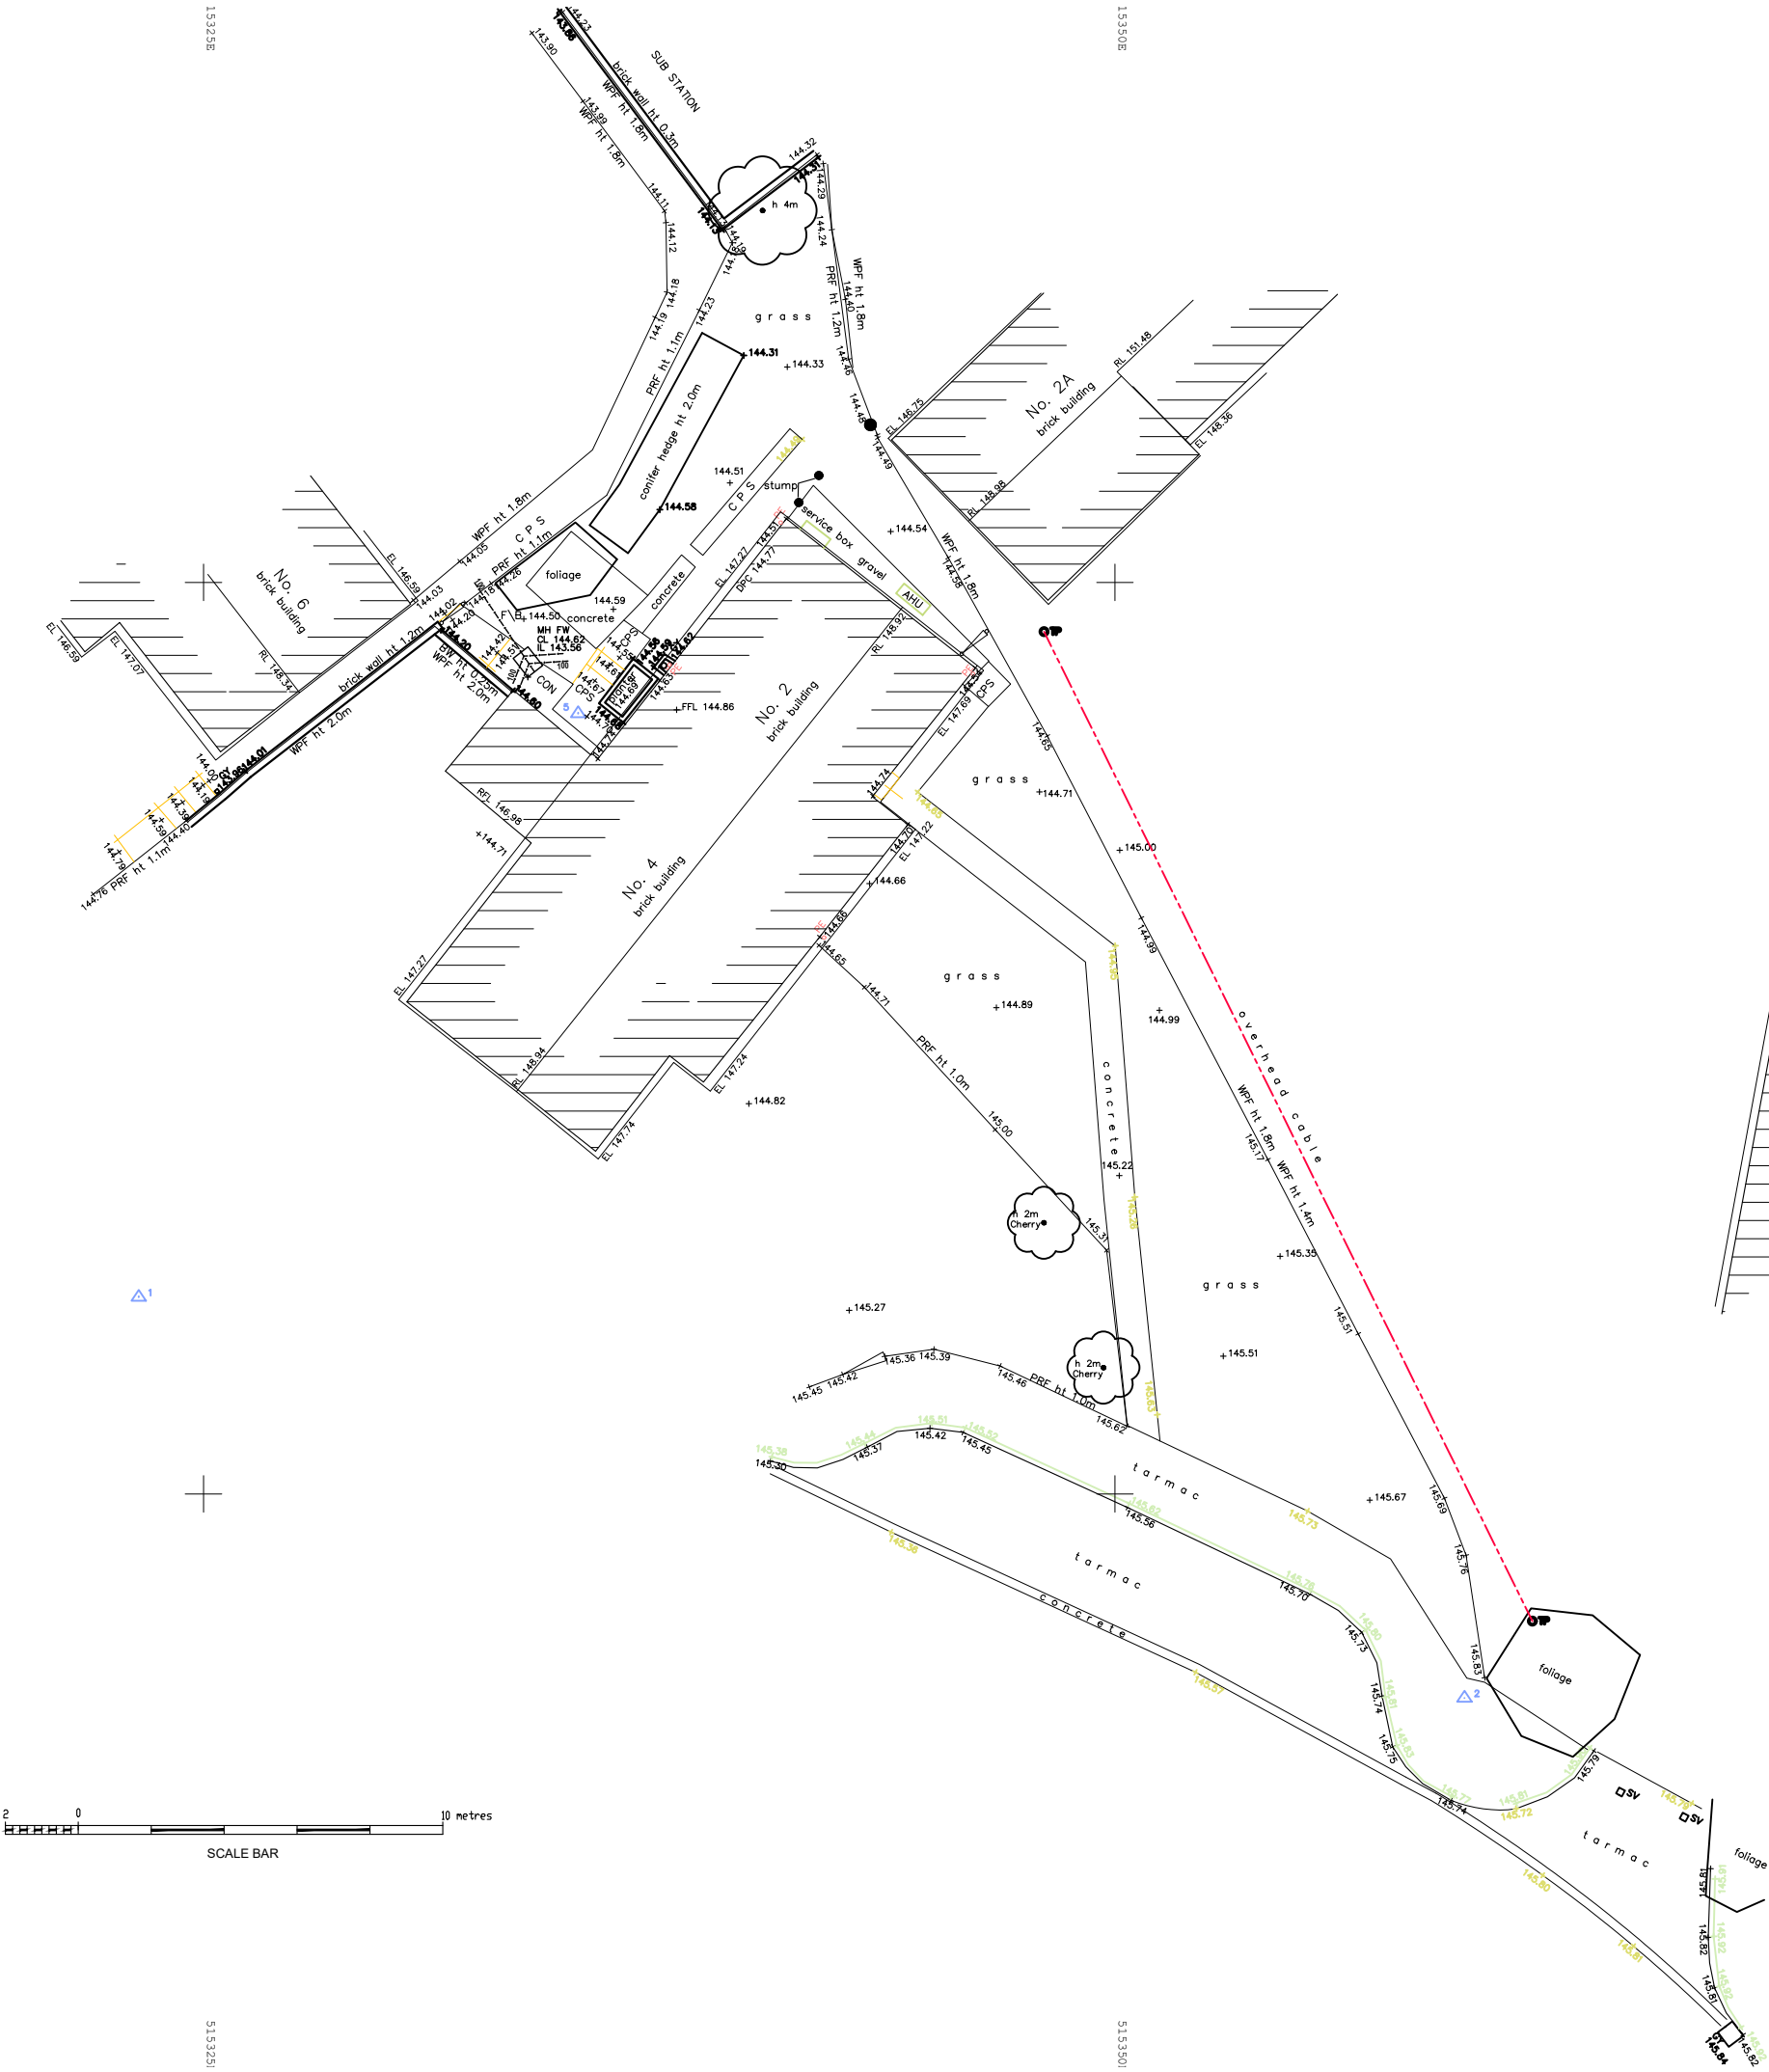

Site Plan as Existing
1:200 scale

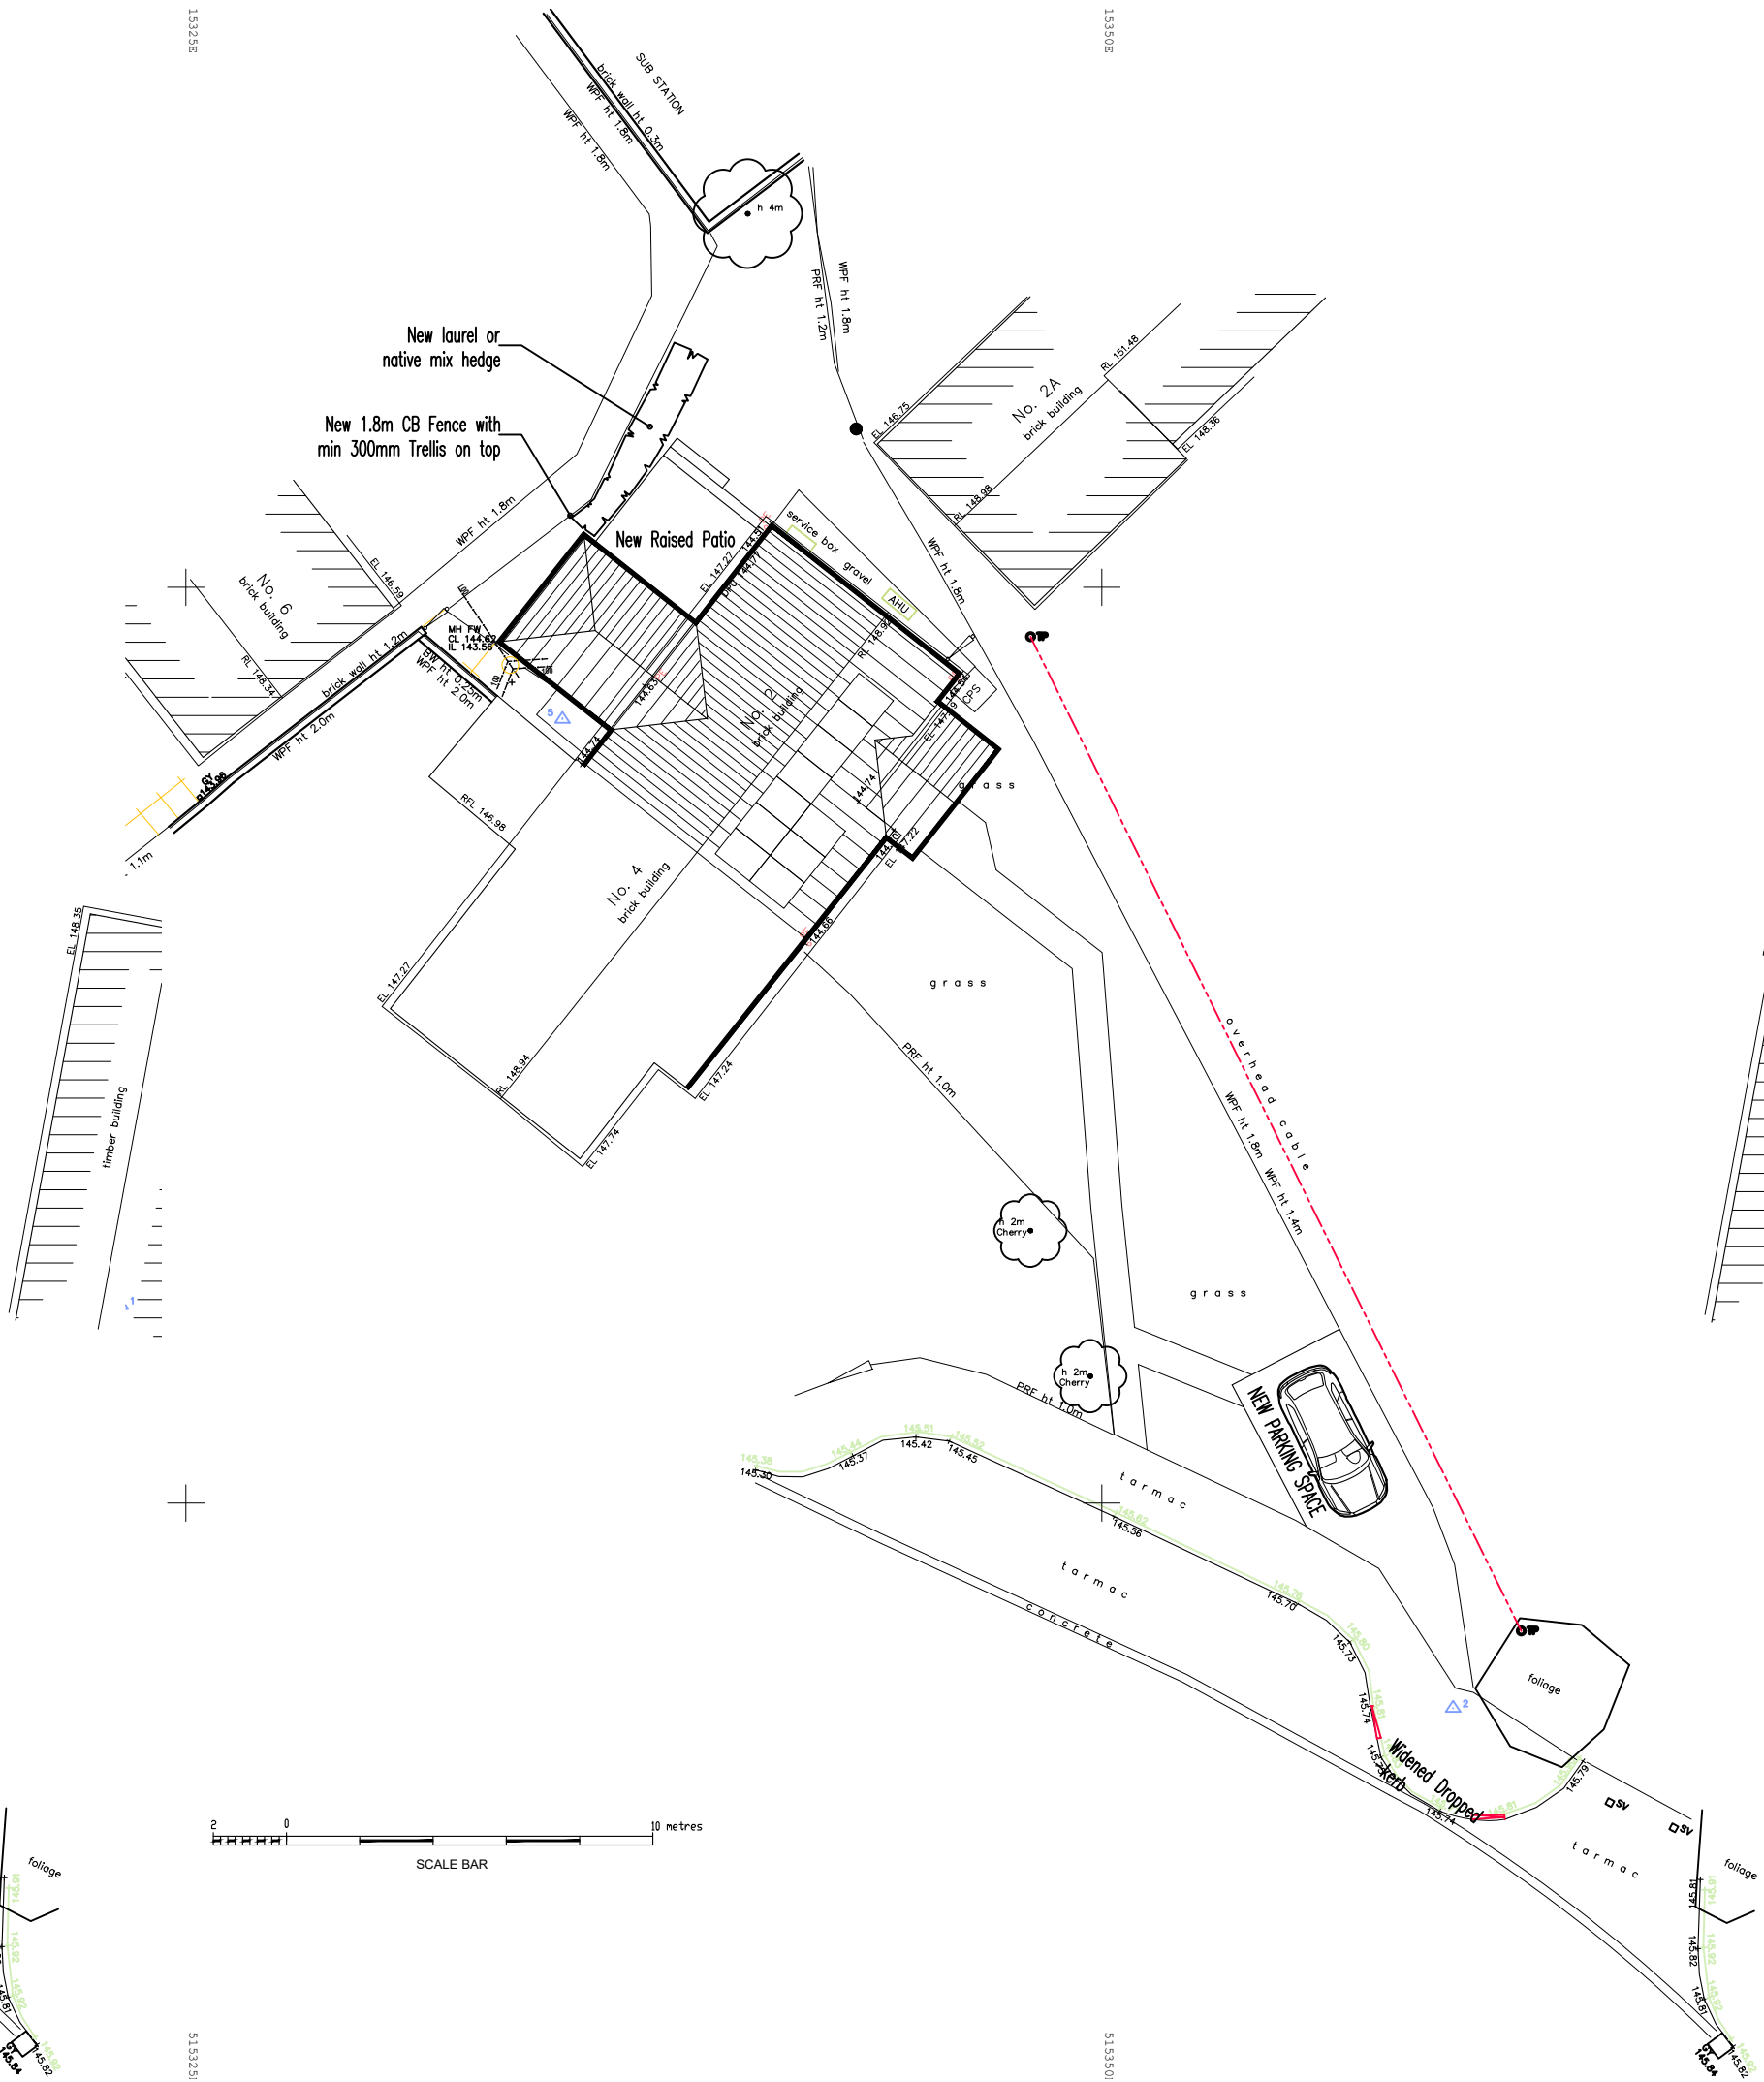

Site Plan as Proposed
1:200 scale

