





FRONT ELEVATION

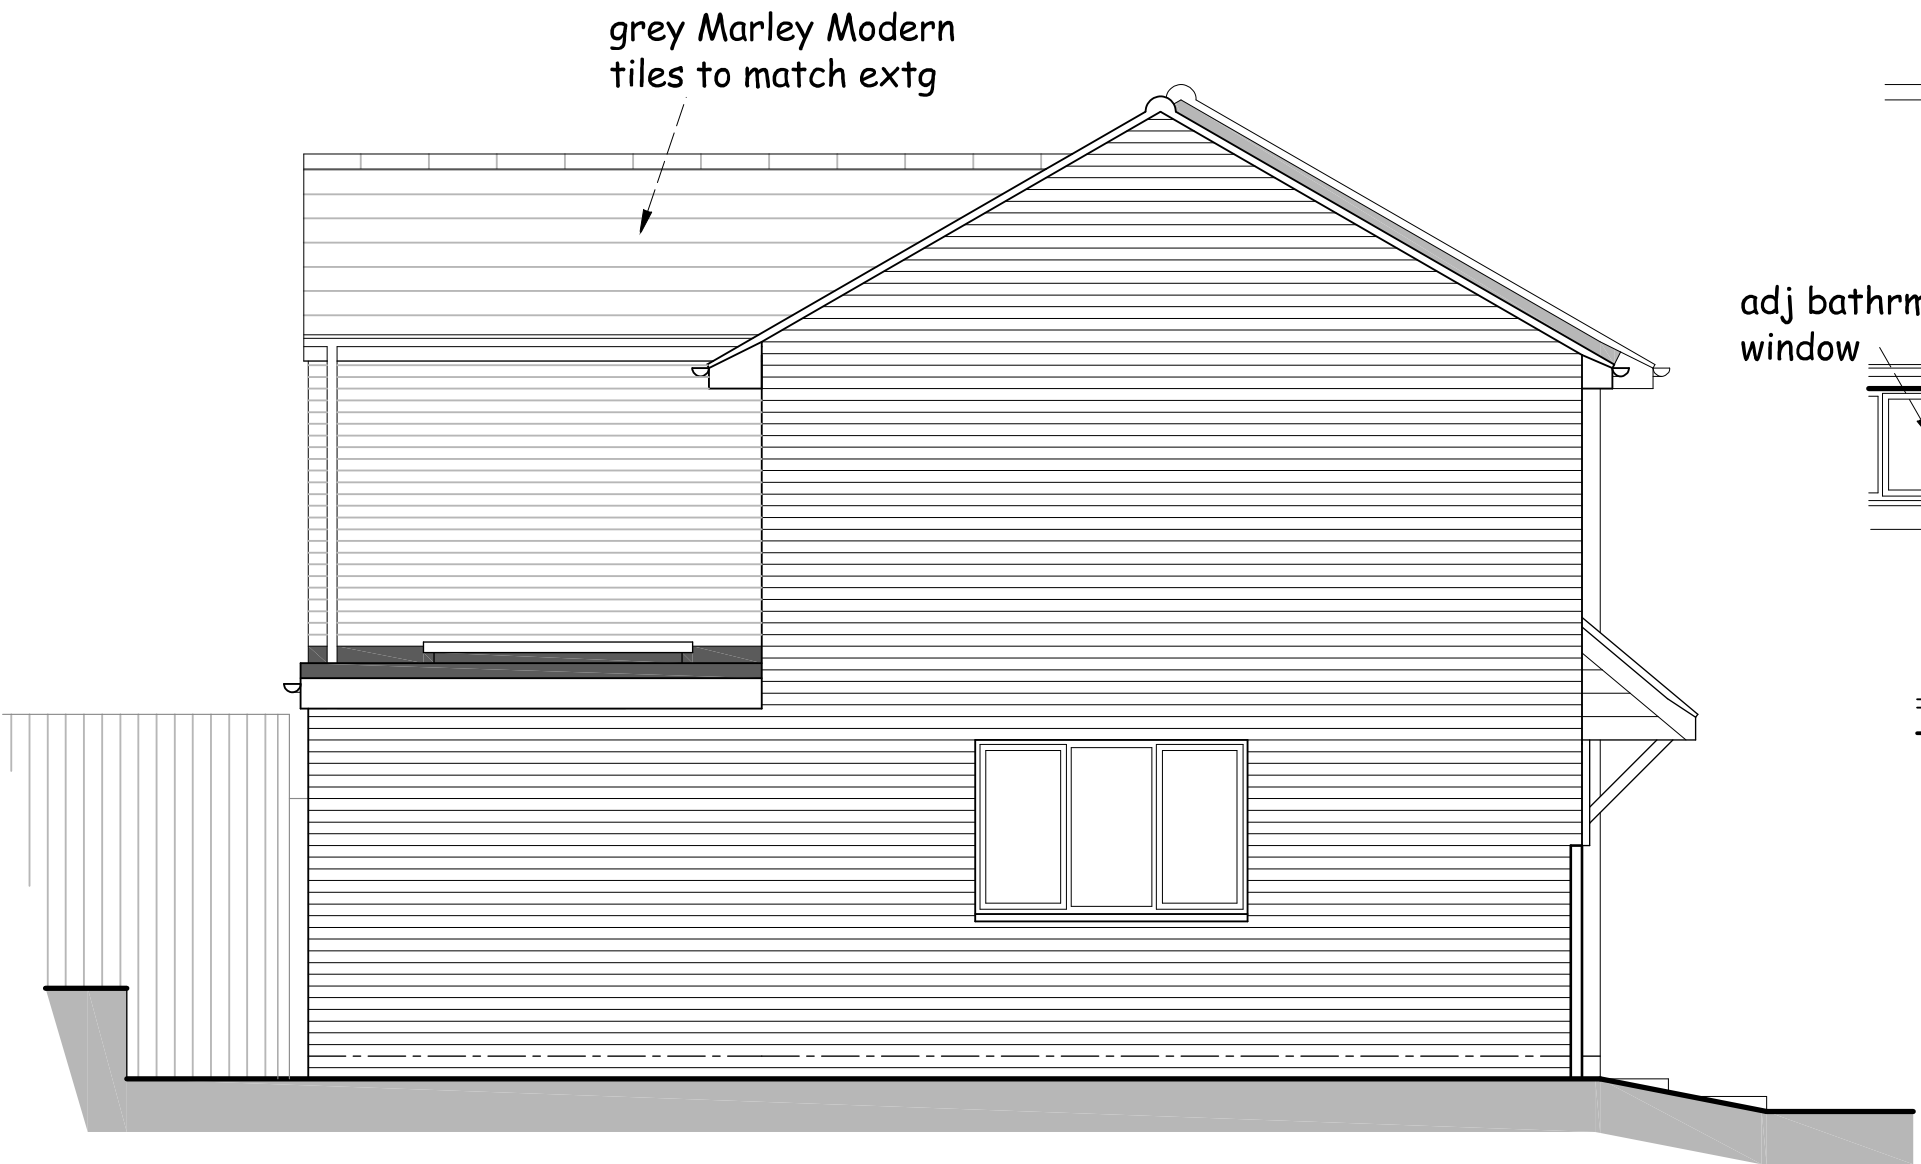


SIDE ELEVATION




REAR ELEVATION

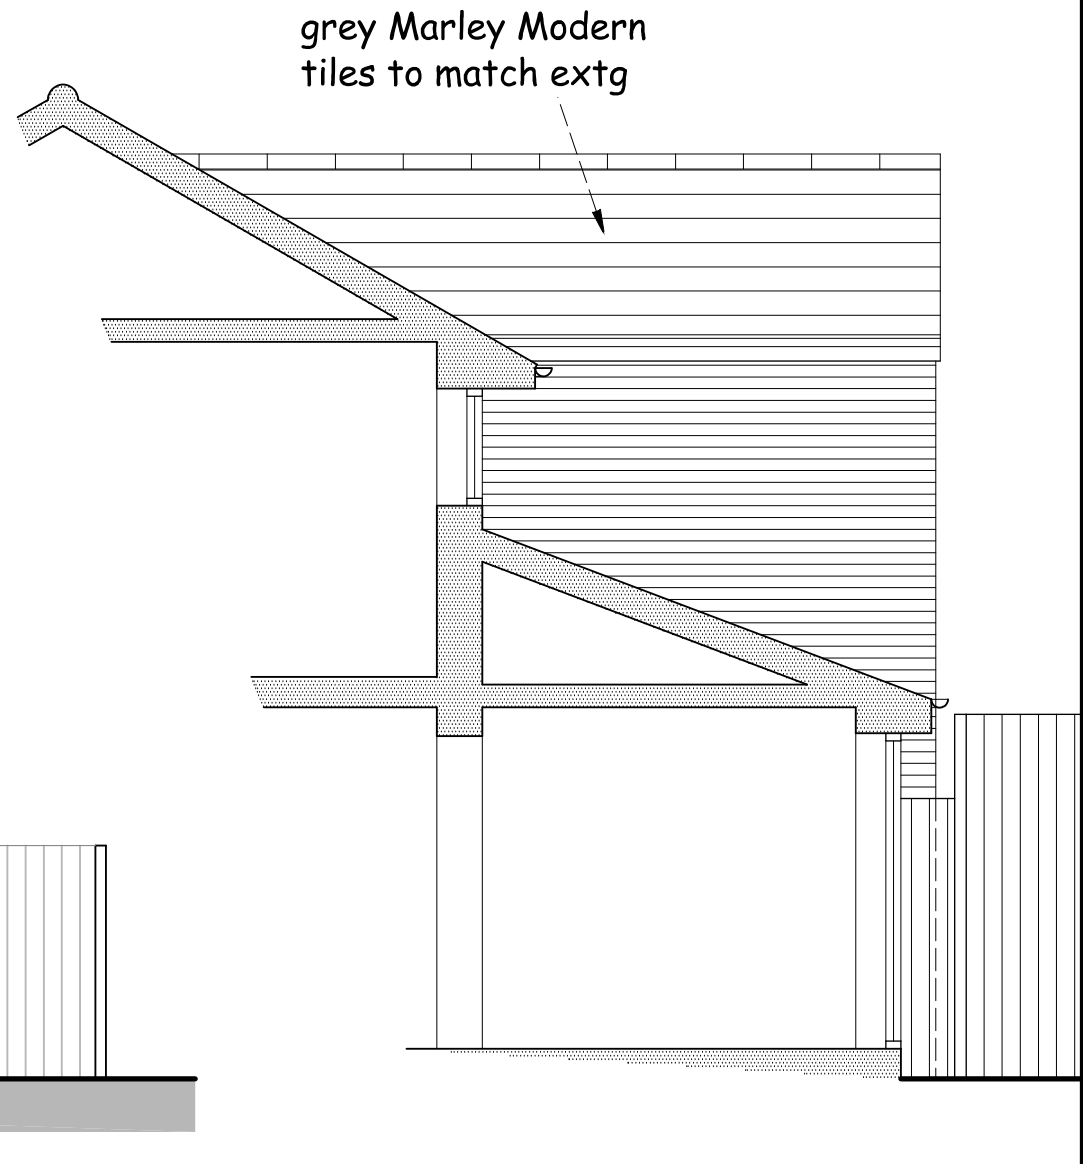


SECTION / SIDE ELEVATION

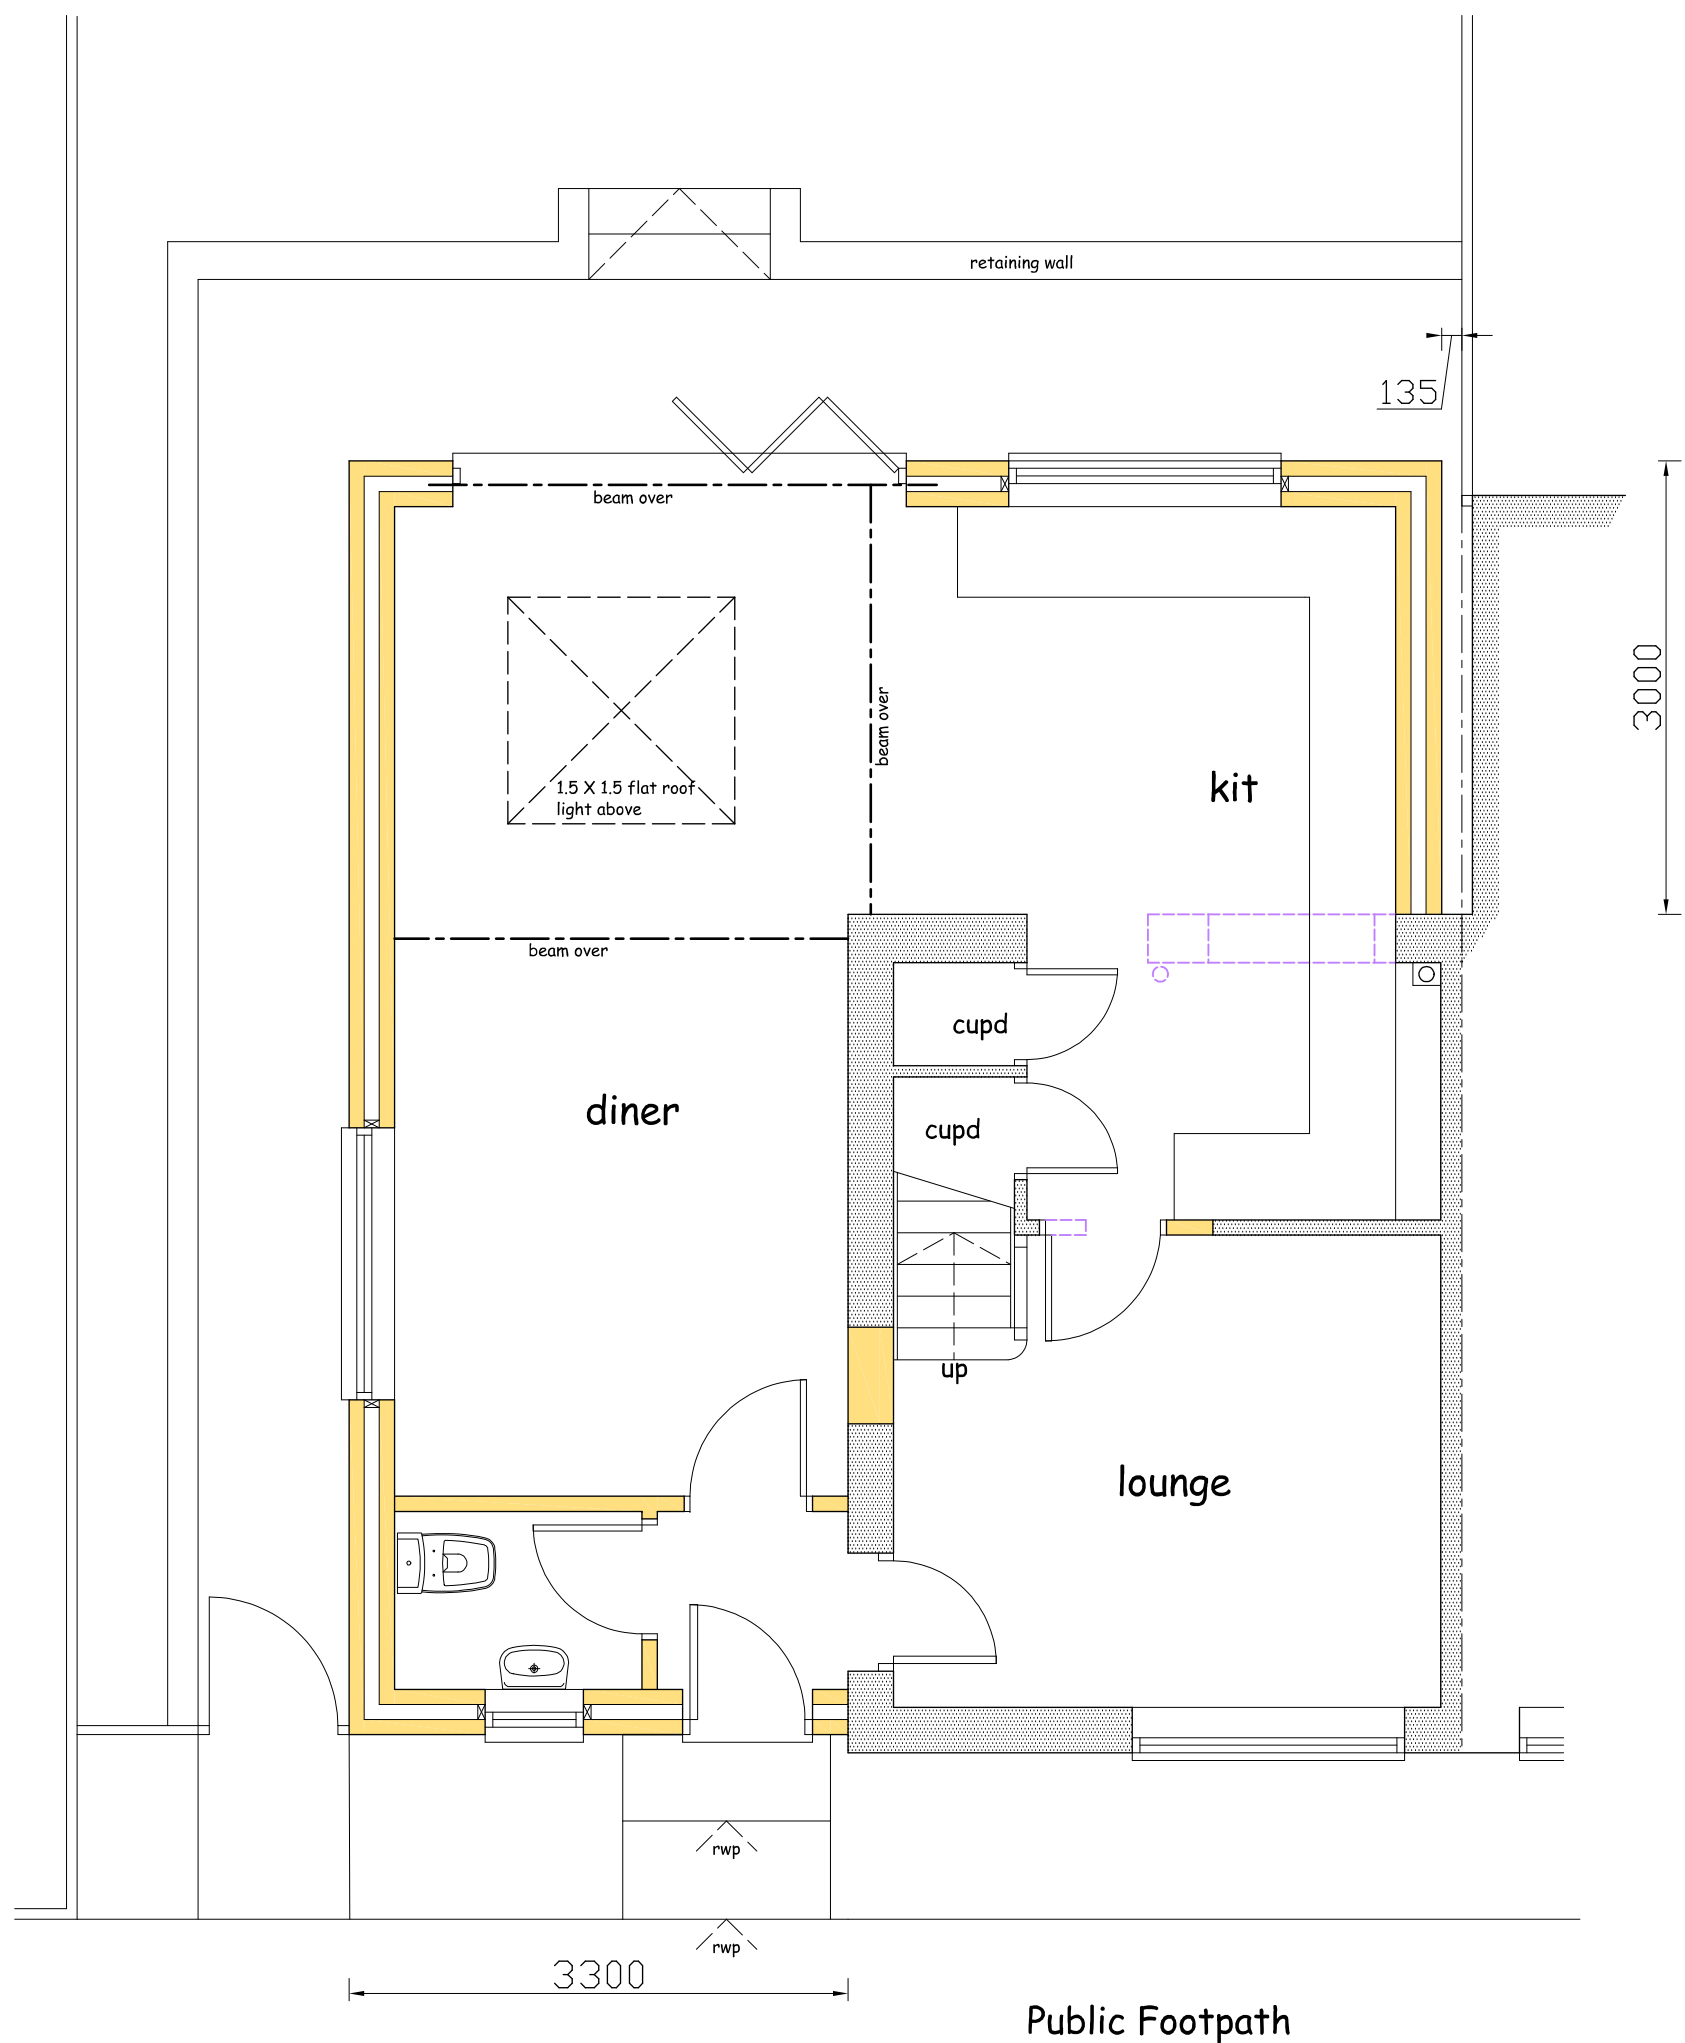

GROUND FLOOR PLAN

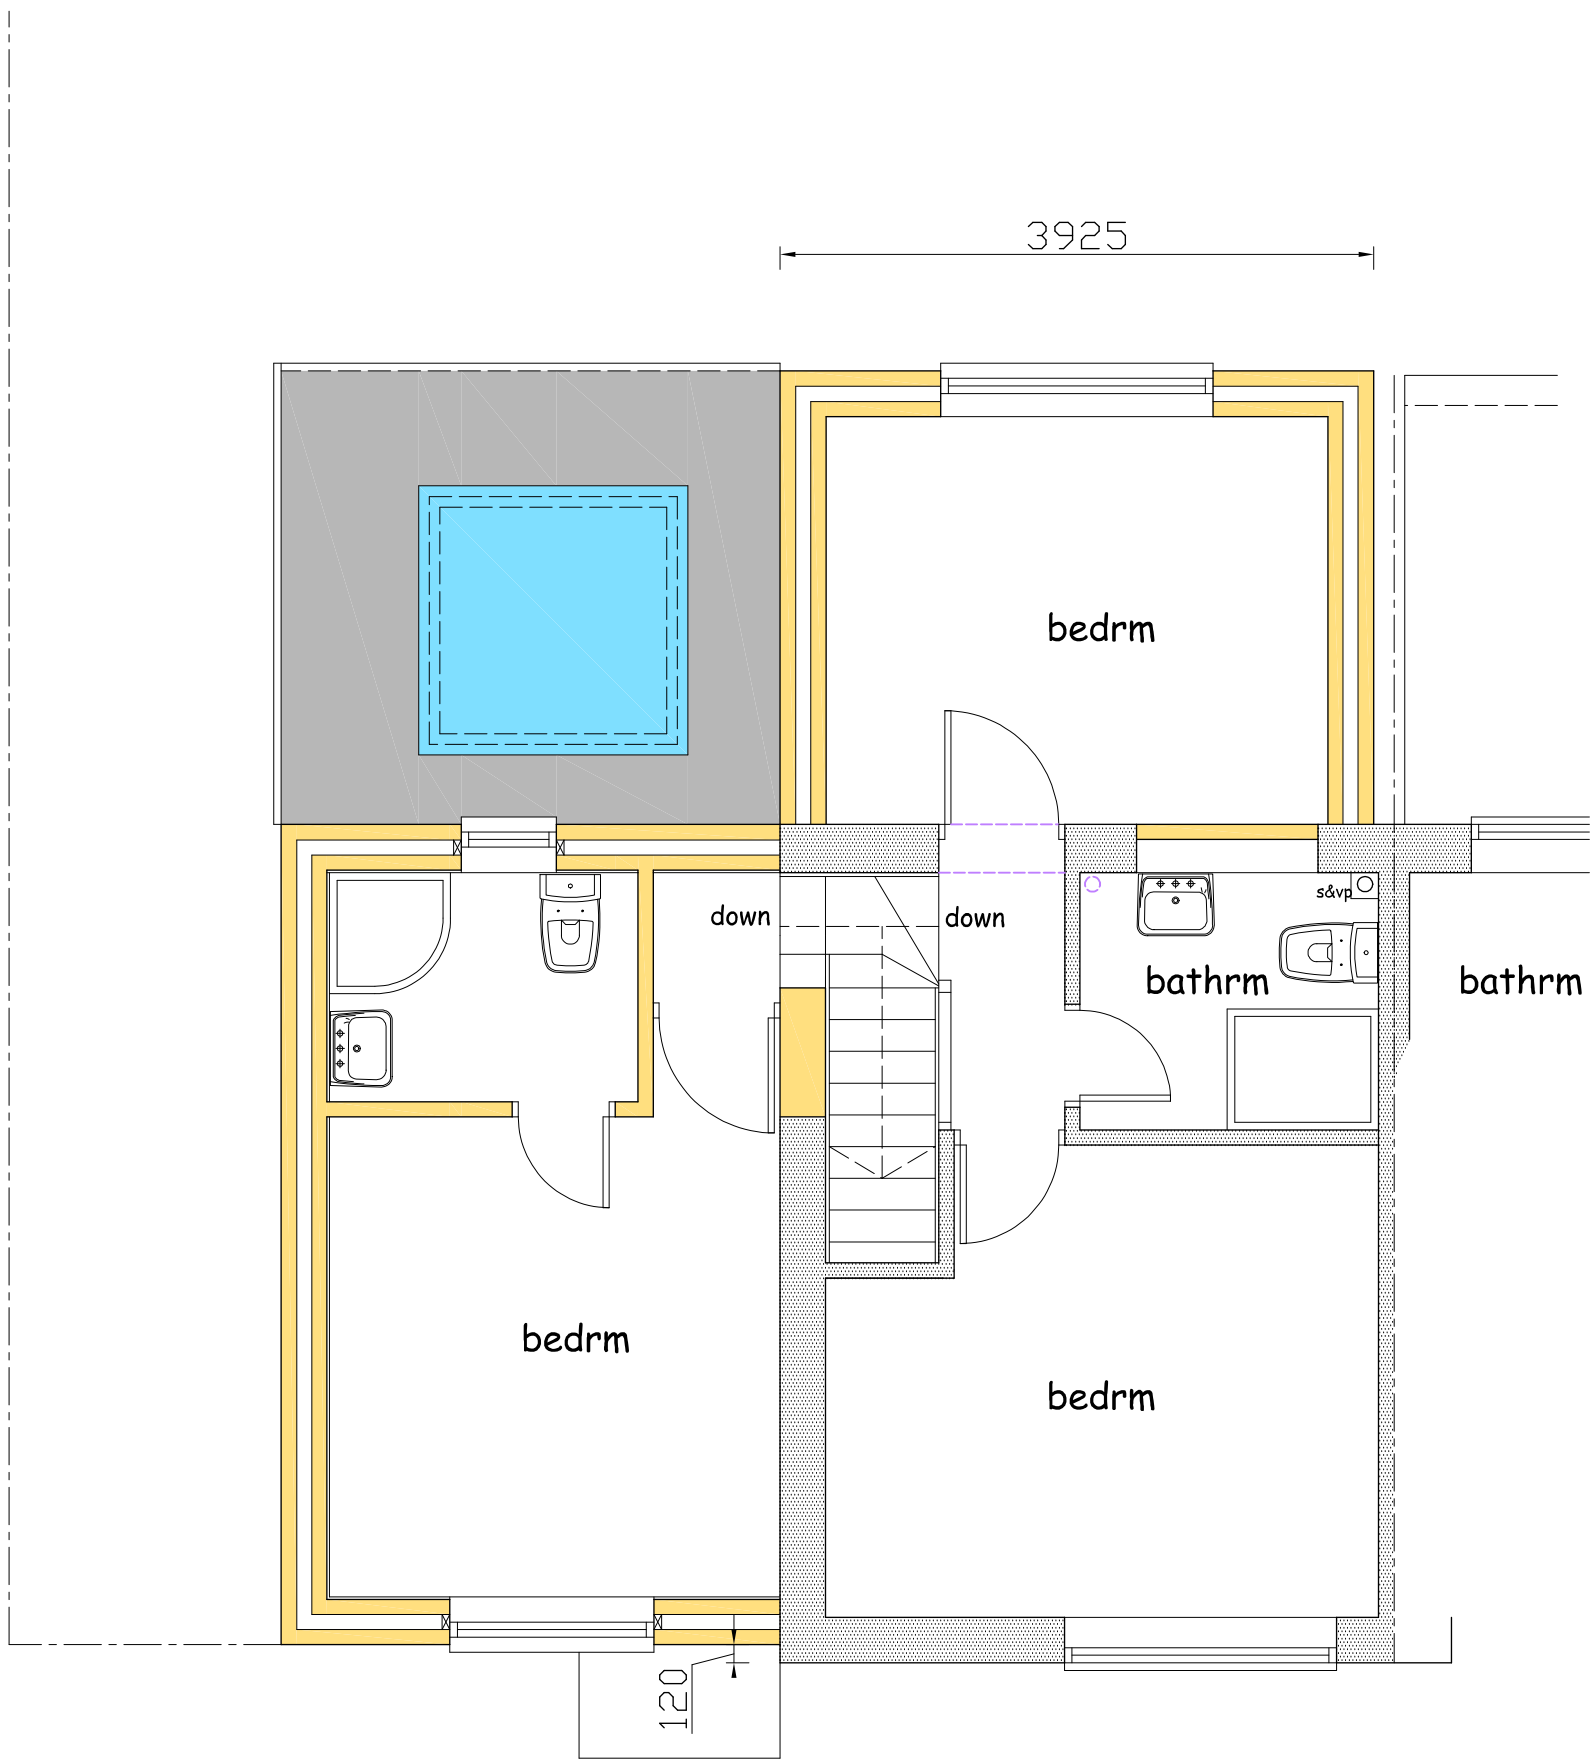

FIRST FLOOR PLAN

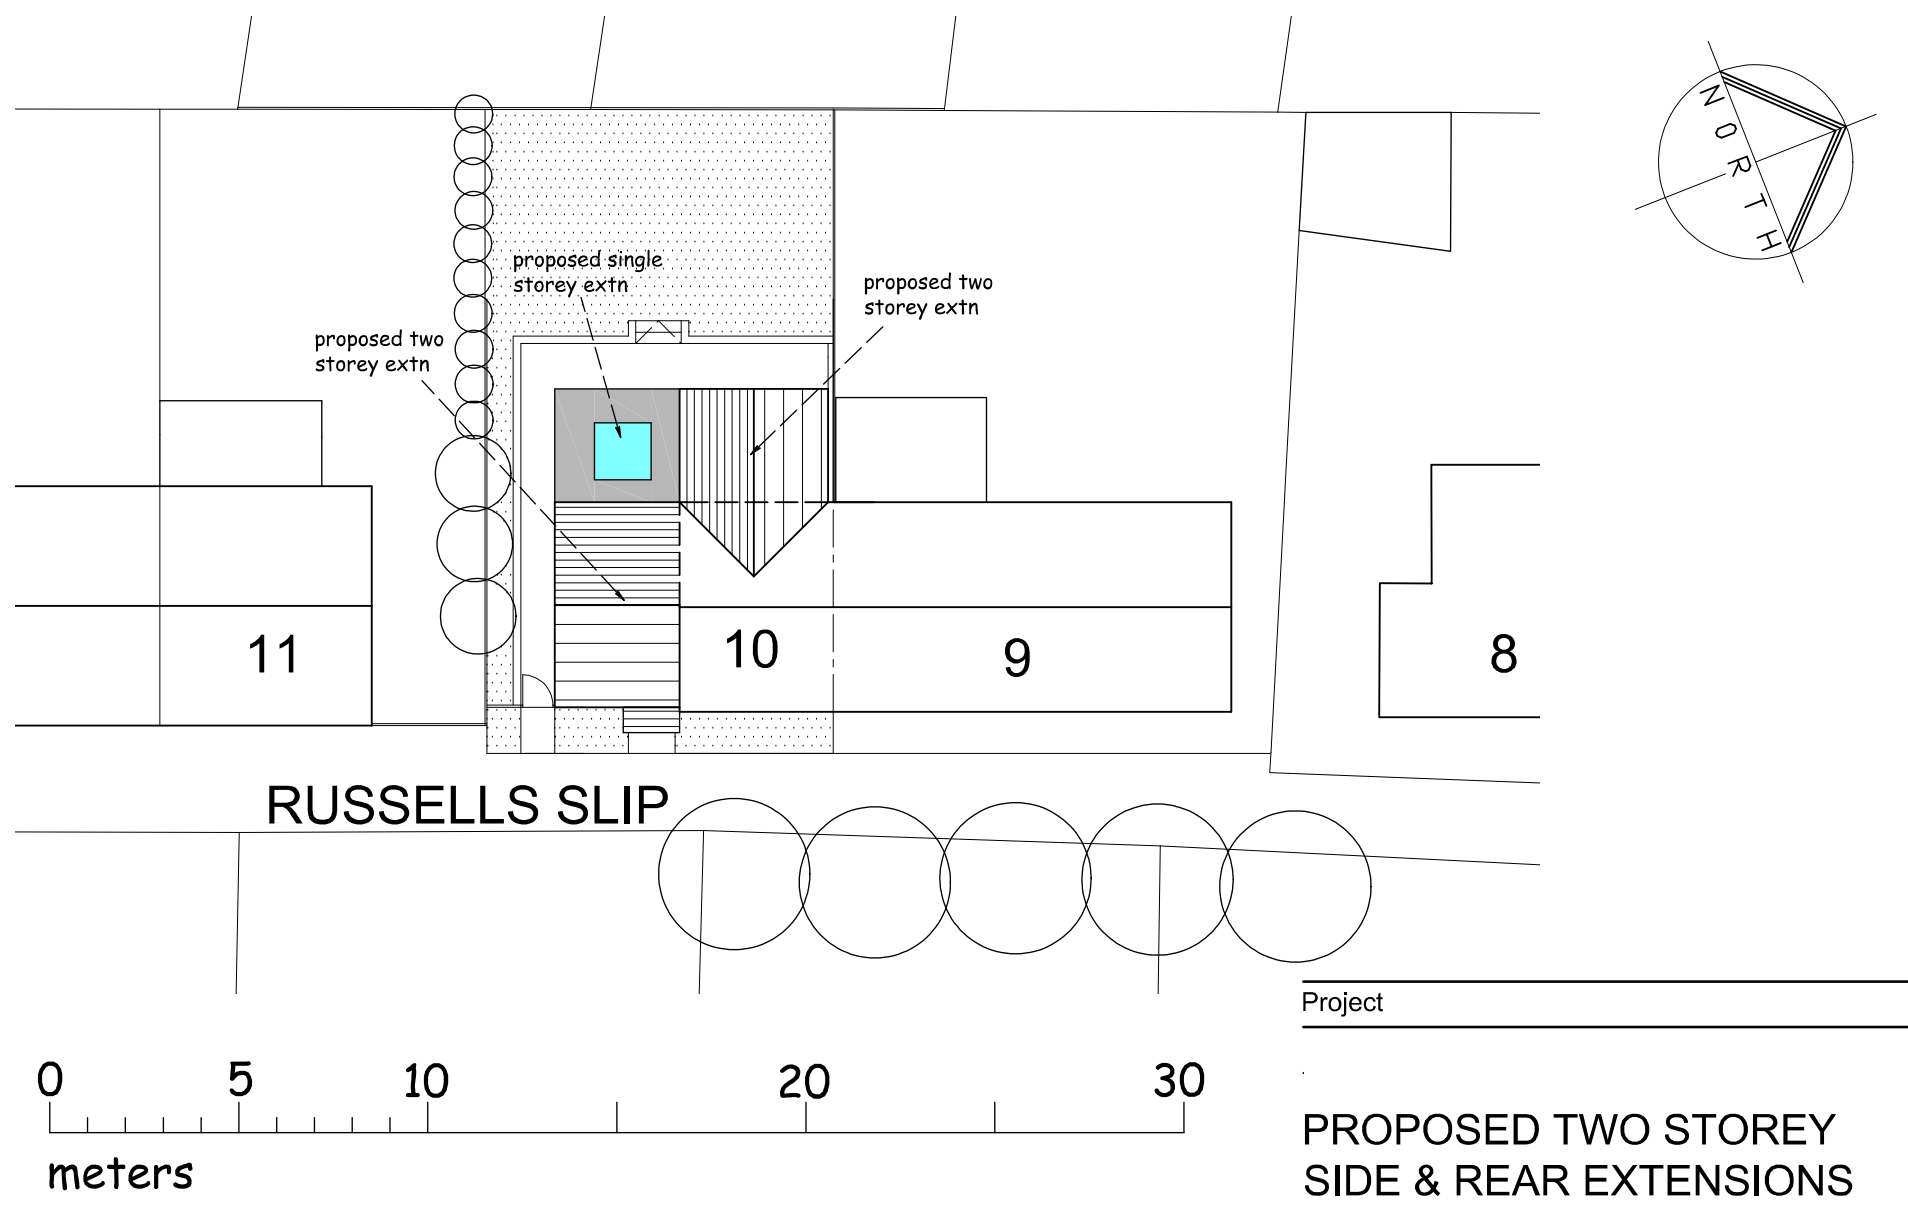

SITE PLAN 1:200

Project
PROPOSED TWO STOREY
SIDE & REAR EXTENSIONS
WITH A SINGLE STOREY
REAR EXTENSION TO No 10
RUSSELLS SLIP, HITCHIN,
HERTS SG5 2BJ

Client
BETHANY SAUNDERS

Drawing
PROPOSED PLANS

Scale 1:50 @ A1 Drawn C.R.

Checked Date Dec 23

Drawing No.
RUS/23/02

This drawing and design is copyright and must not be reproduced in part or in whole without prior written consent. Contractors must verify all dimensions on site before commencing work