



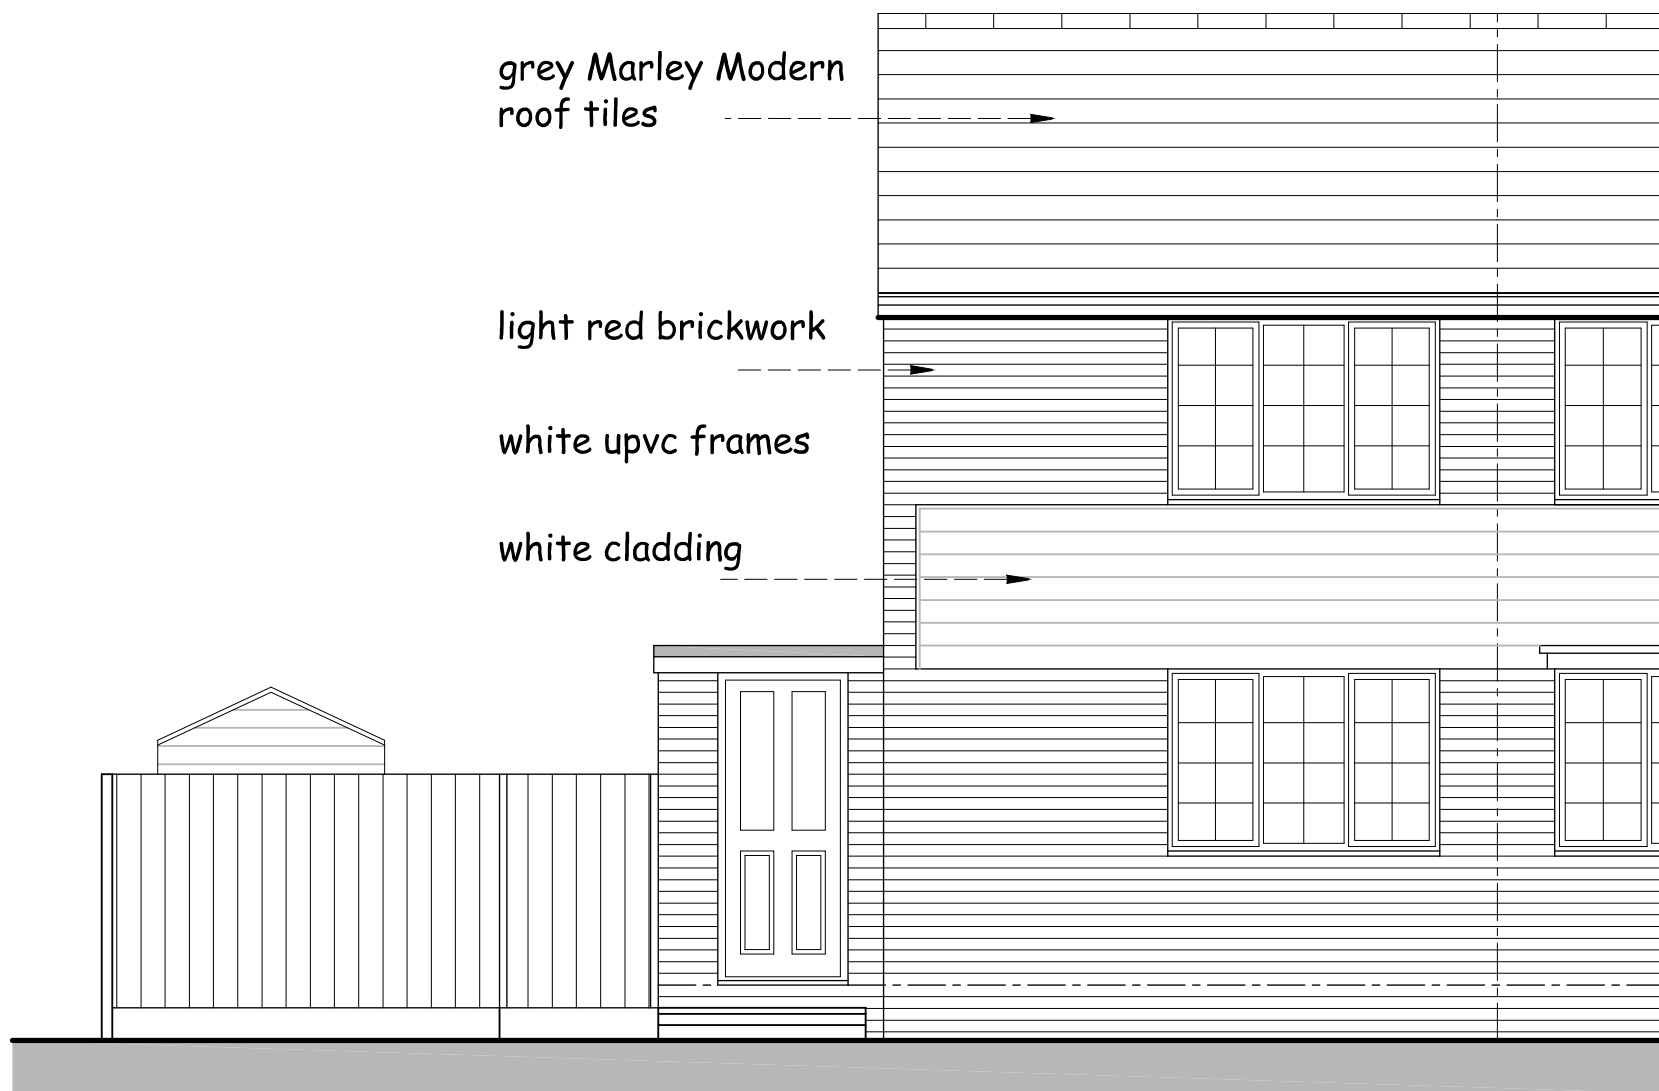


FRONT ELEVATION




SIDE ELEVATION

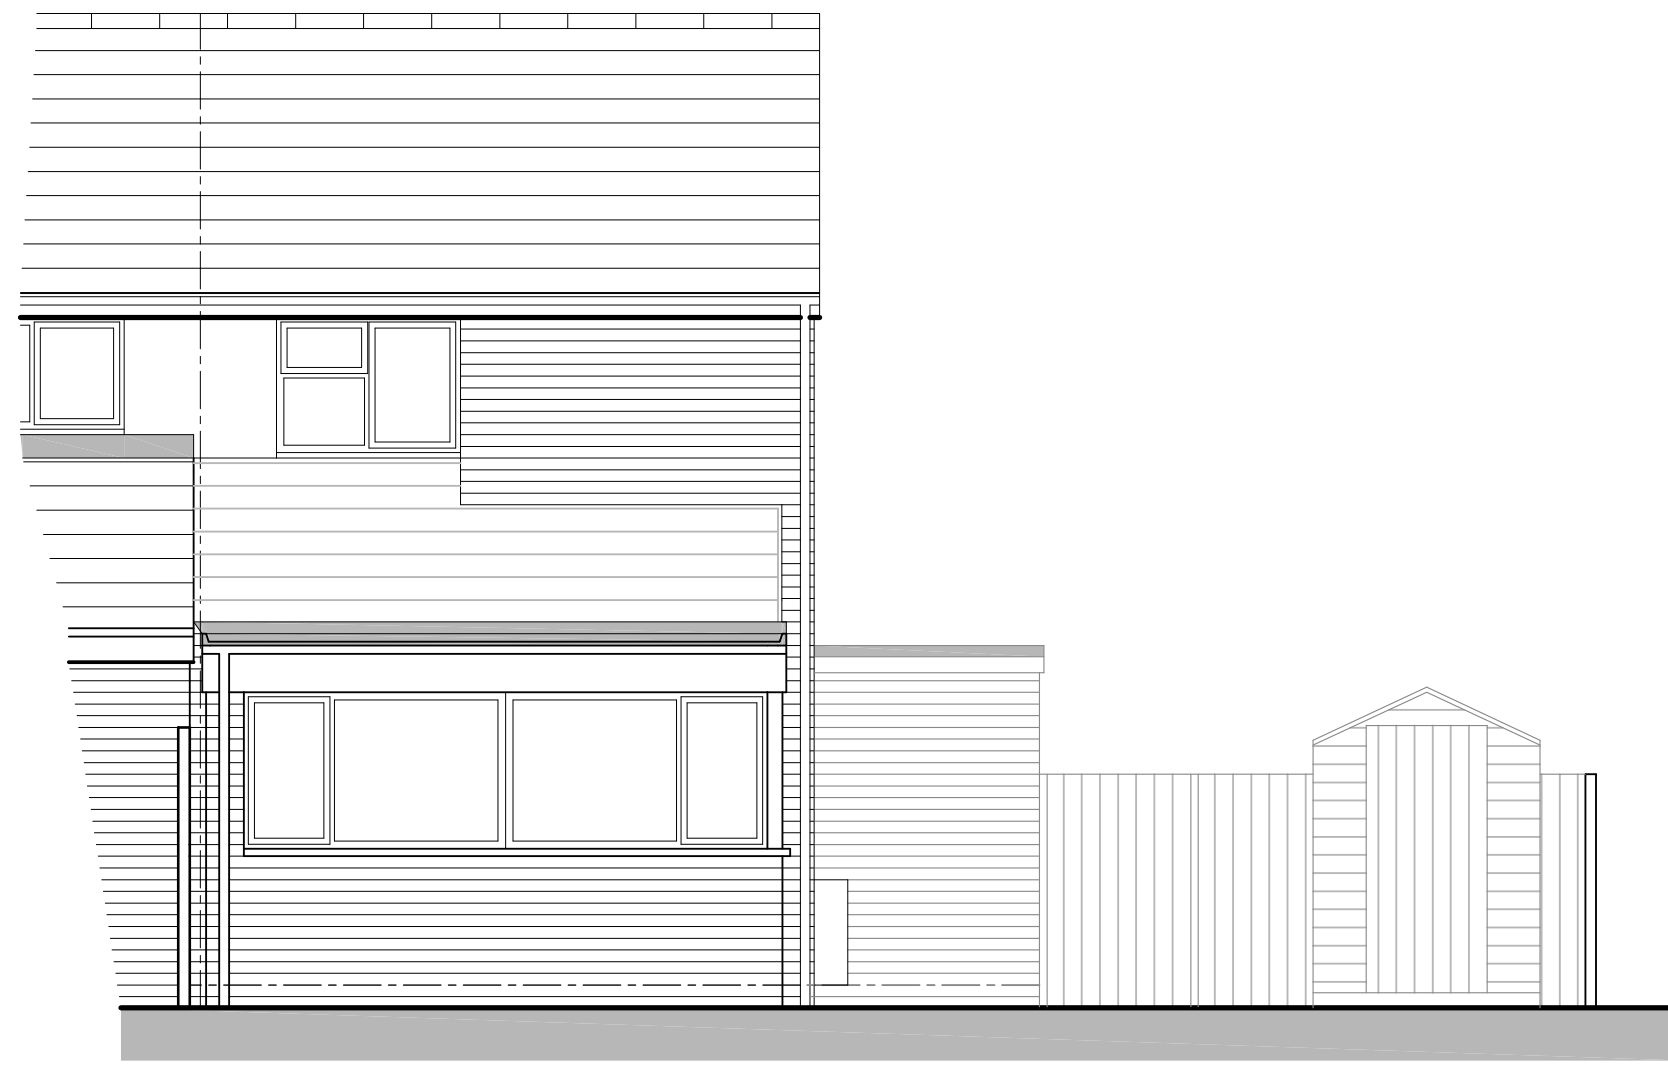


REAR ELEVATION

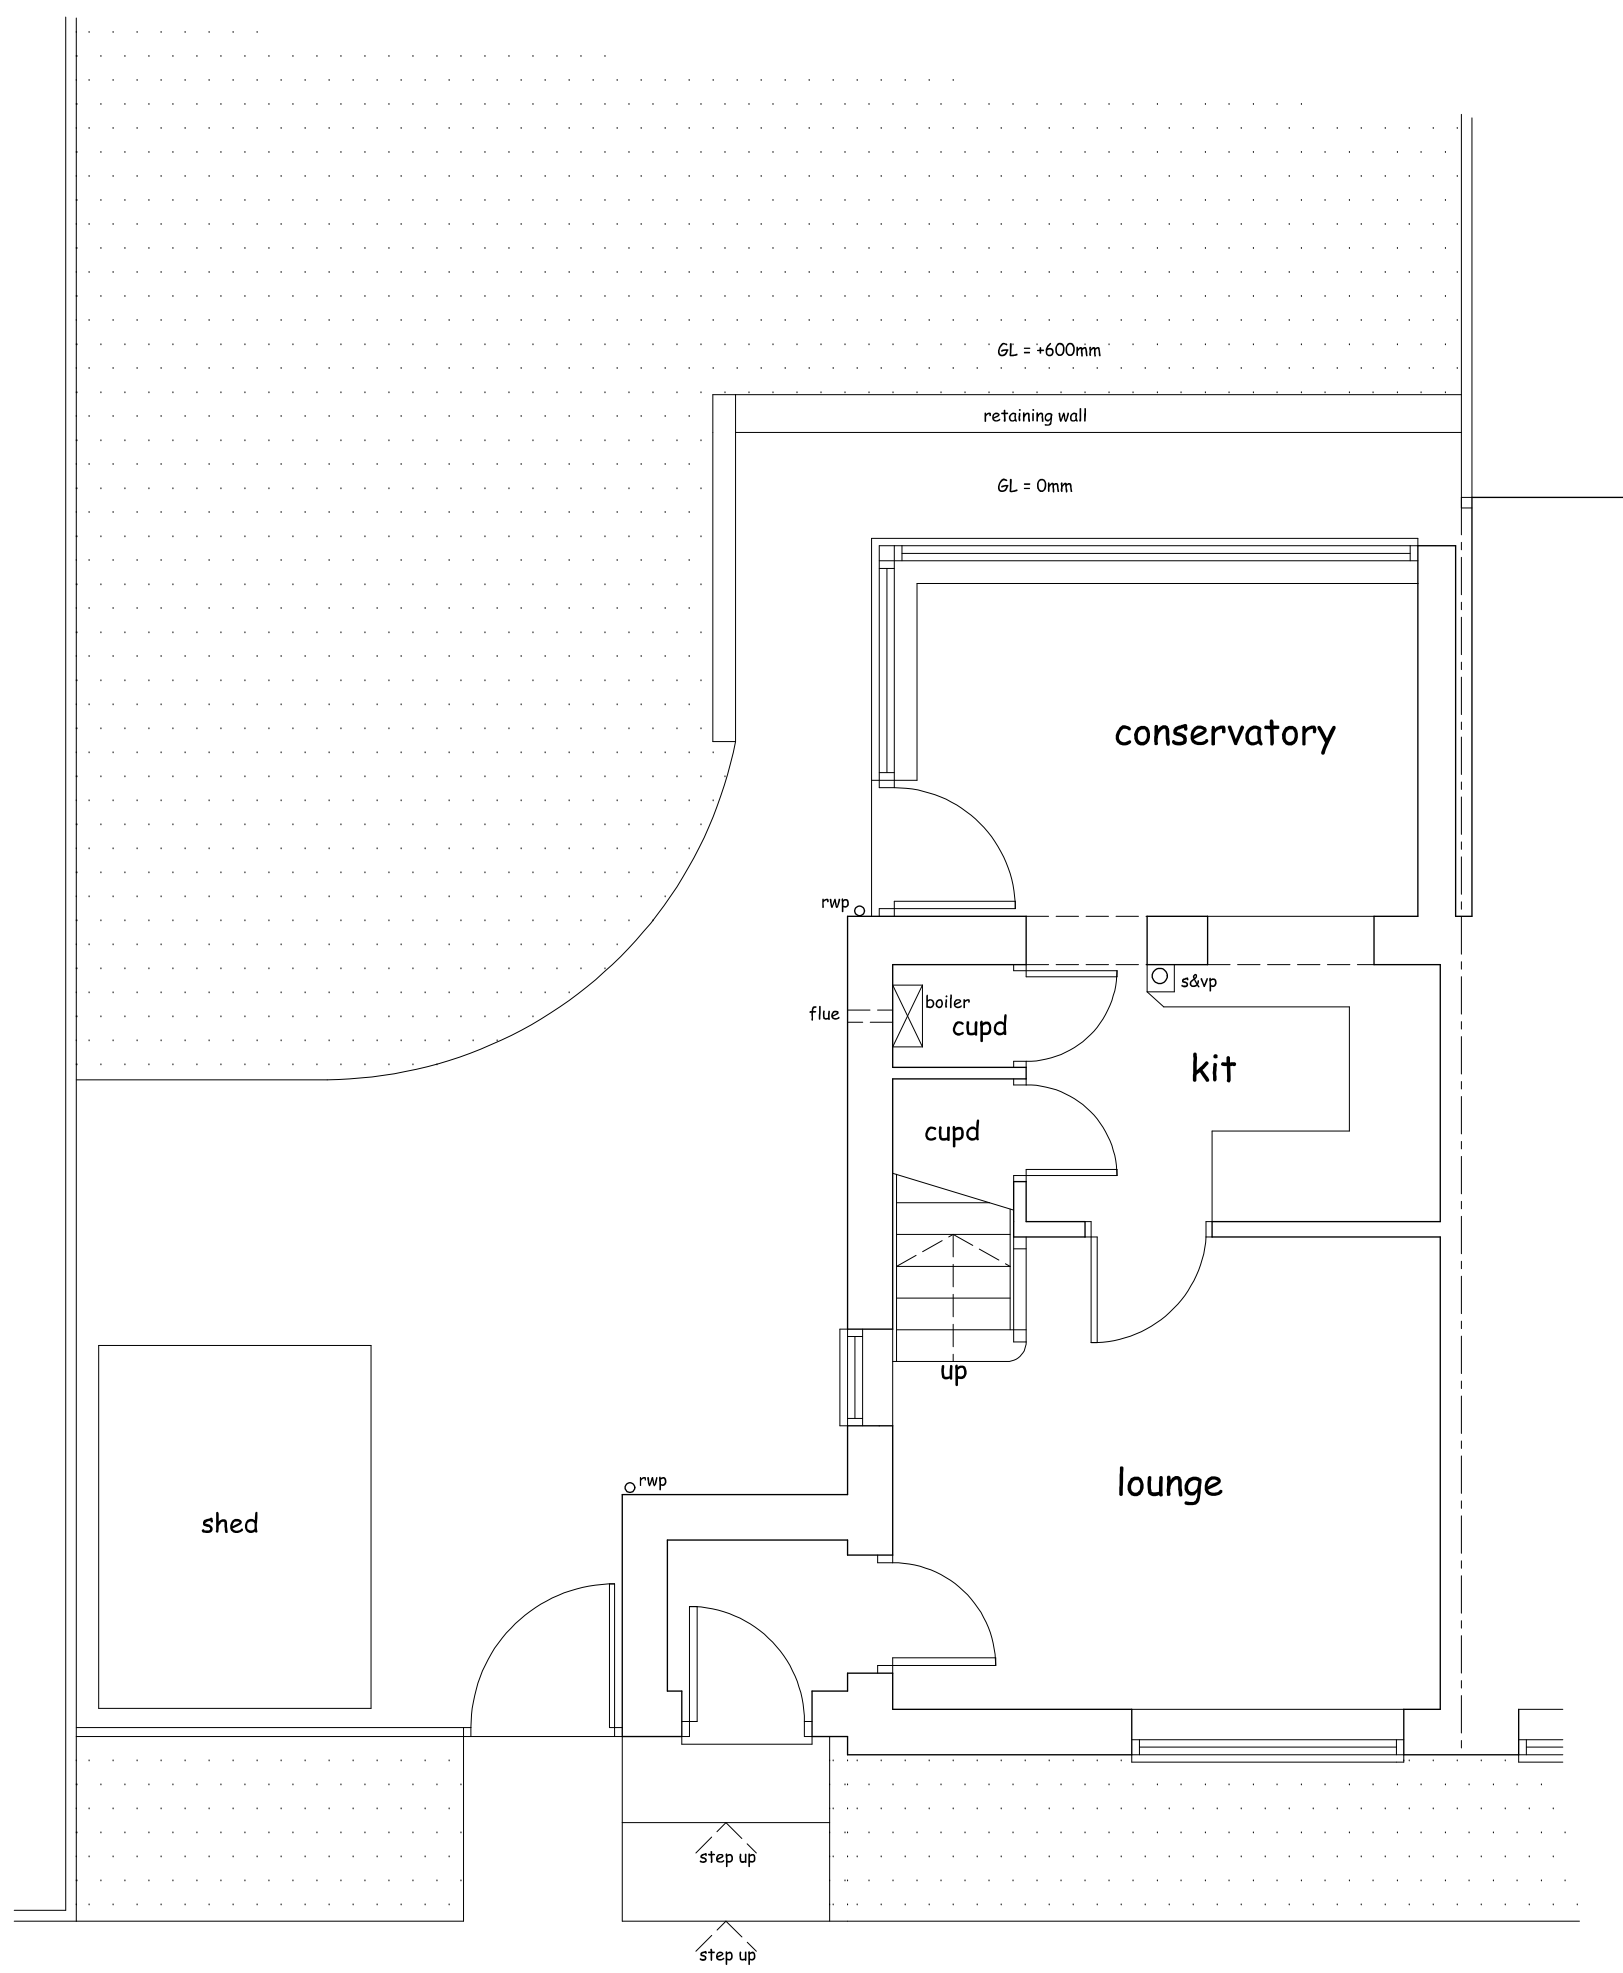

GROUND FLOOR PLAN

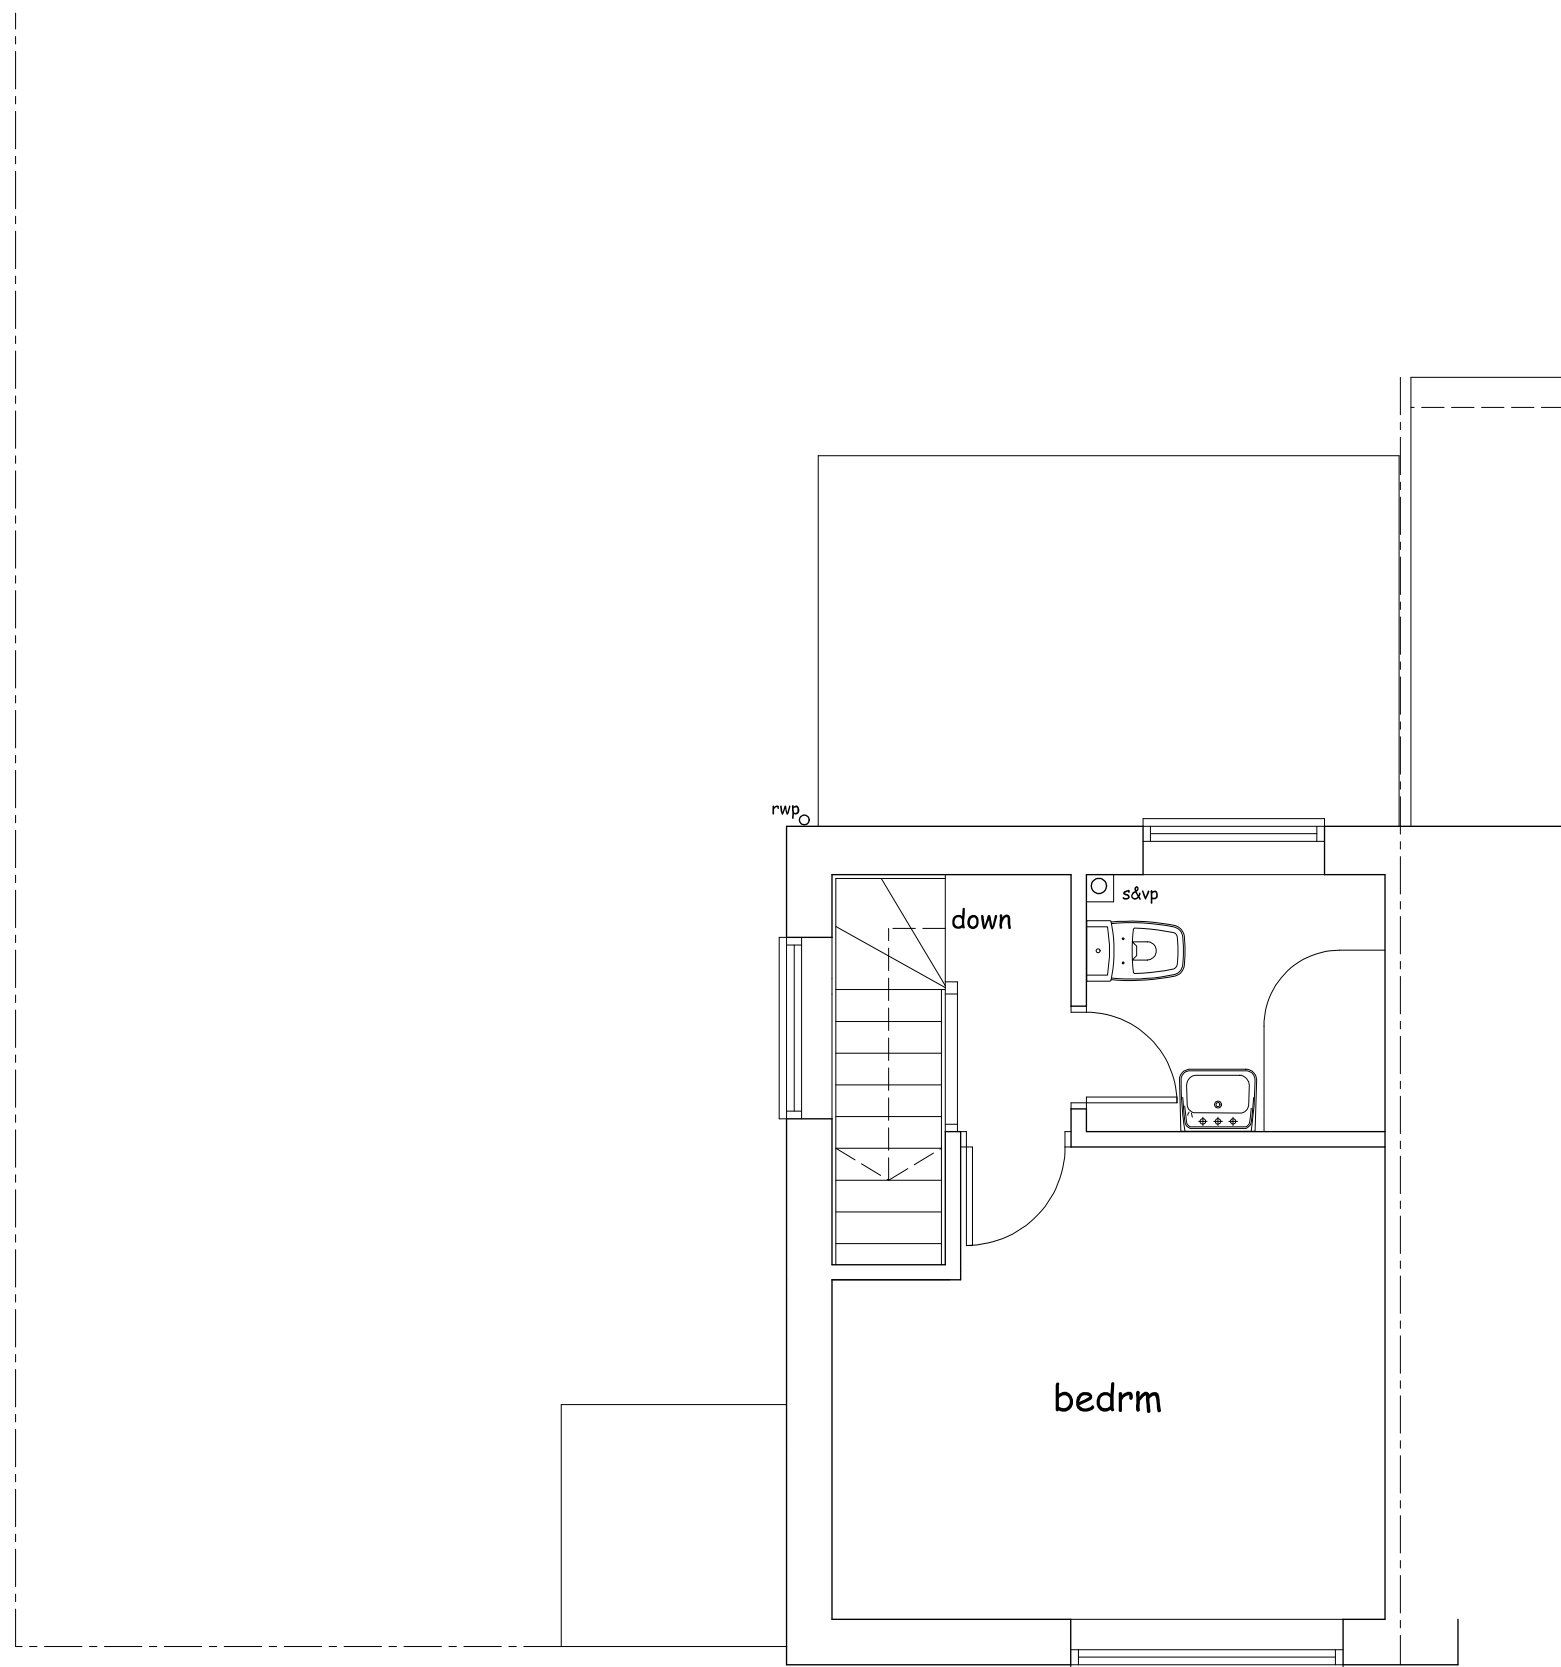

FIRST FLOOR PLAN

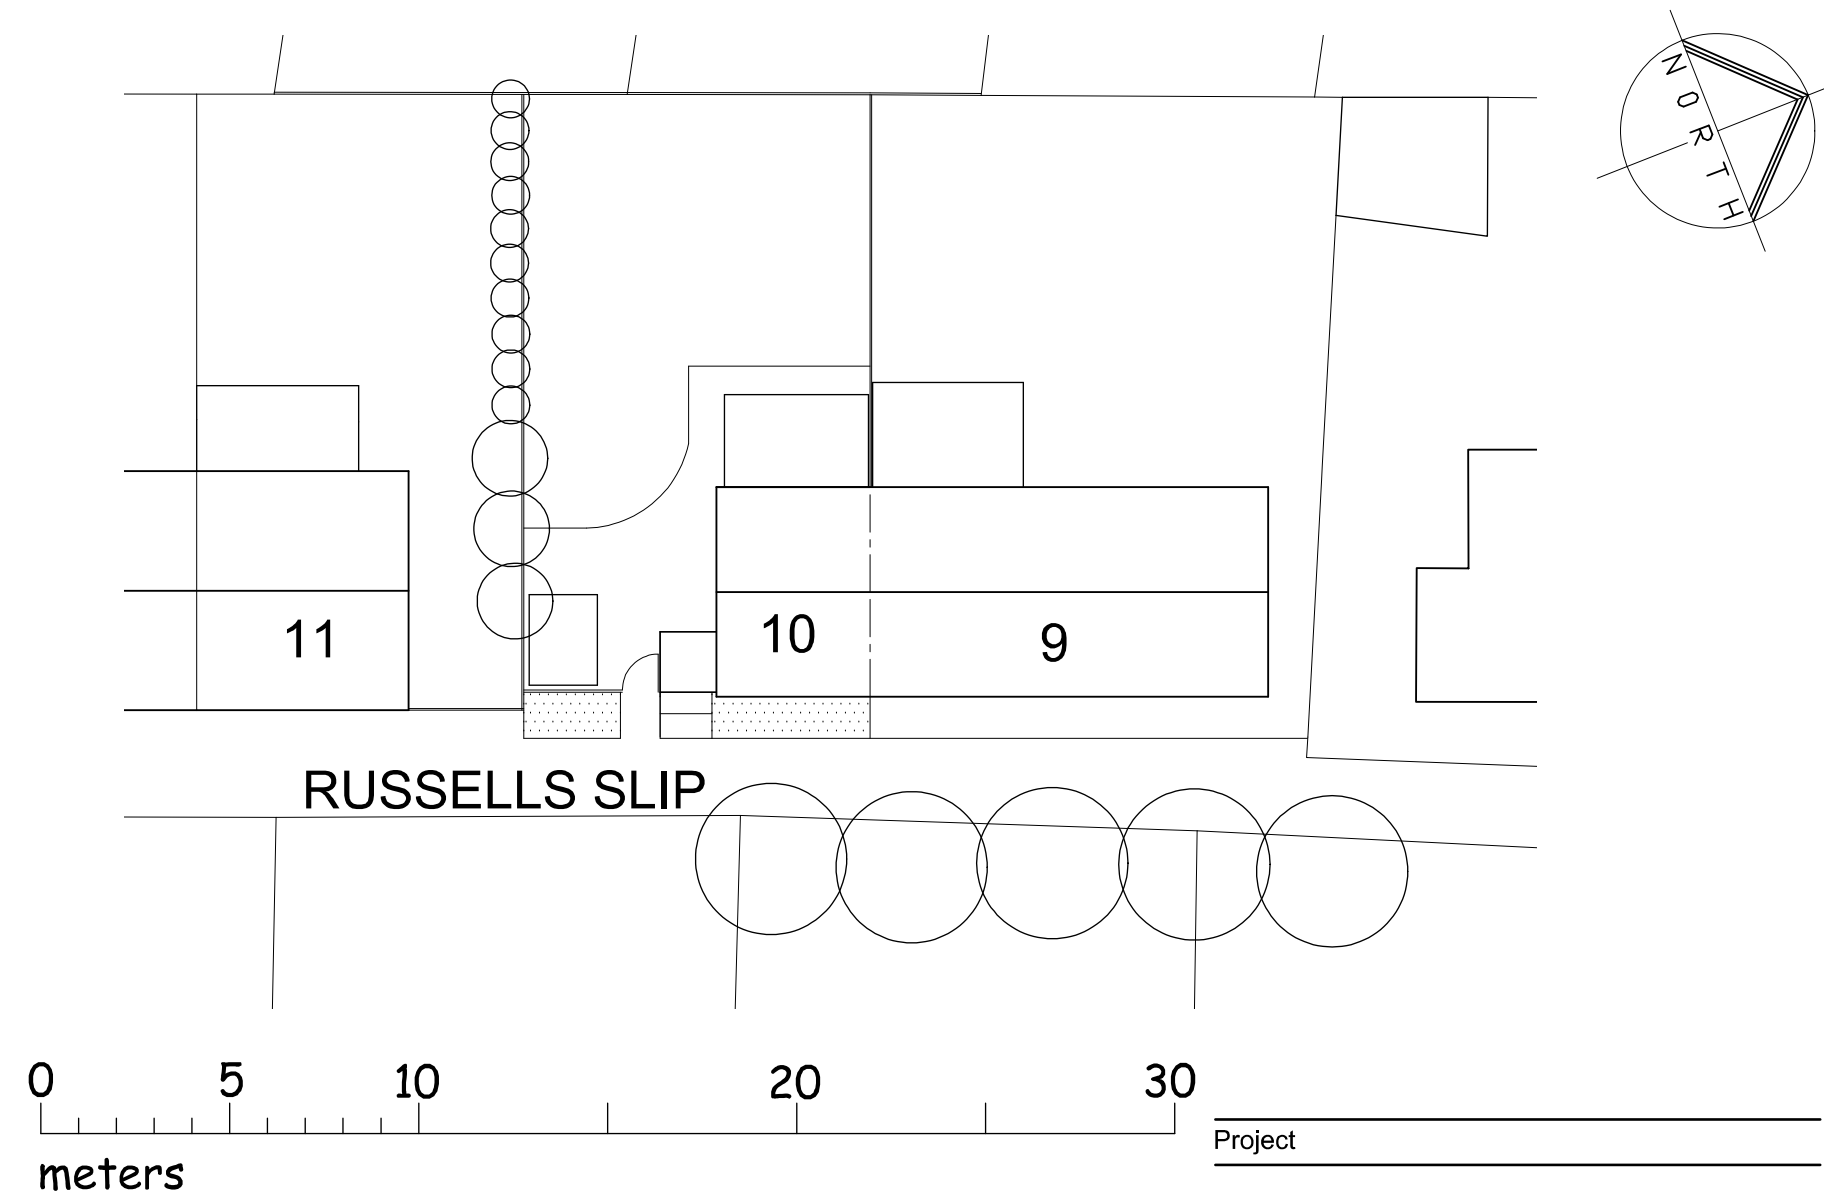

SITE PLAN 1:200

No 10 RUSSELLS SLIP,
HITCHIN, HERTS
SG5 2BJ

Client

BETHANY SAUNDERS

Drawing

EXISTING PLAN

Scale 1:50 @ A1 Drawn C.R.

Checked Date Nov 23

Drawing No.

RUS/23/01

This drawing and design is copyright and must not be reproduced in part or in whole without prior written consent. Contractors must verify all dimensions on site before commencing work

