


- NOTES**
- 1) This drawing has been produced/issued for the specific use as stated in the drawing status below. The drawing should only be used therefore for matters concerning the identified use.
- 2) Until technical approval, consents and/or licensing has been obtained from the relevant authority, it should be understood that all drawings issued are preliminary and NOT for construction. Should the contractor commence site work prior to such approval being given, it is entirely at their own risk.
- 3) All dimensions and/or levels to be checked on site prior to works proceeding.

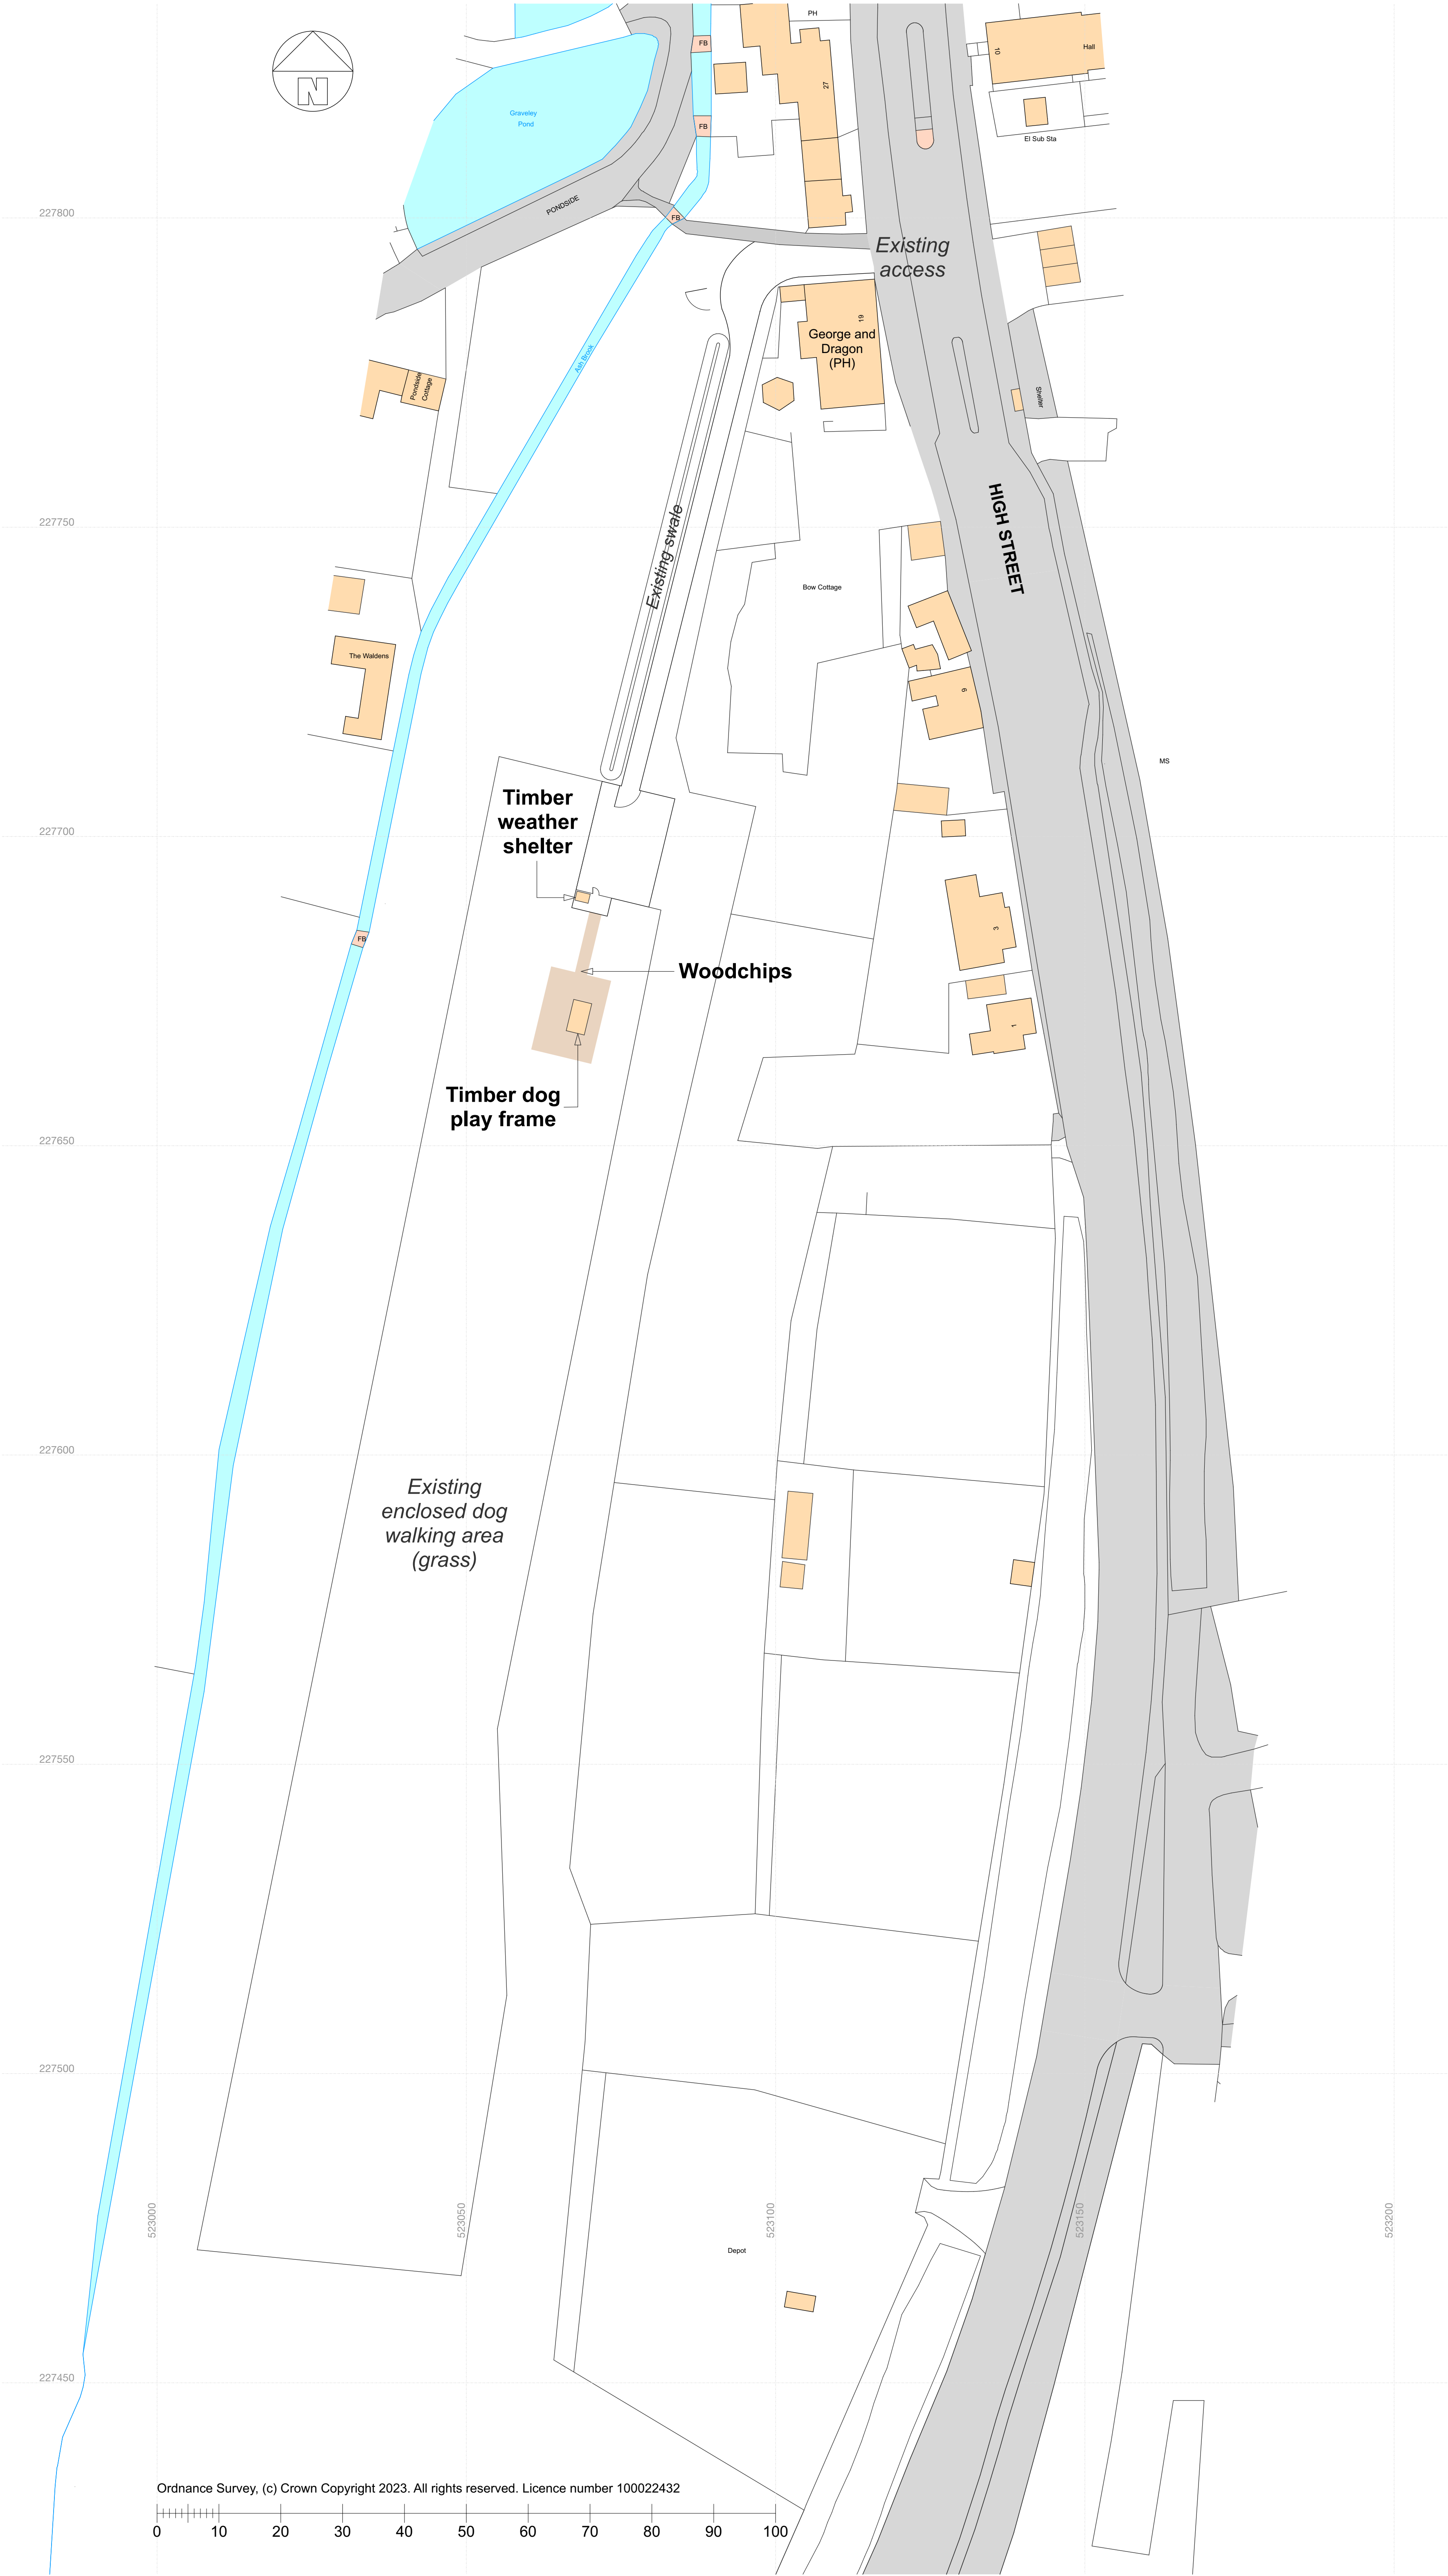

Ordnance Survey, (c) Crown Copyright 2023. All rights reserved. Licence number 100022432

0 10 20 30 40 50 60 70 80 90 100

CHARTERED SURVEYORS			
St Jacobs Hall Laxfield Woodbridge Suffolk IP13 8HT		www.sbrice.co.uk	
Client:		GROW WALKIES LTD	
Project Ref:		GROWWS_EQ	
Project Title:		'GROW WALKIES' (STEVENAGE) High Street, Graveley, Hitchin, SG4 7LE	
Drwg Title:		PROPOSED SITE PLAN	
Drwg status:		PLANNING	
Drawn by: DJJ		Drwg No: GROWWS_EQ-1-1-002	
Date: 17.09.2024		Scale: 1:500@A1	
Rev:			
© This drawing and details depicted are the copyright of SBRice Ltd and may not be reproduced in any form except by written permission.			