




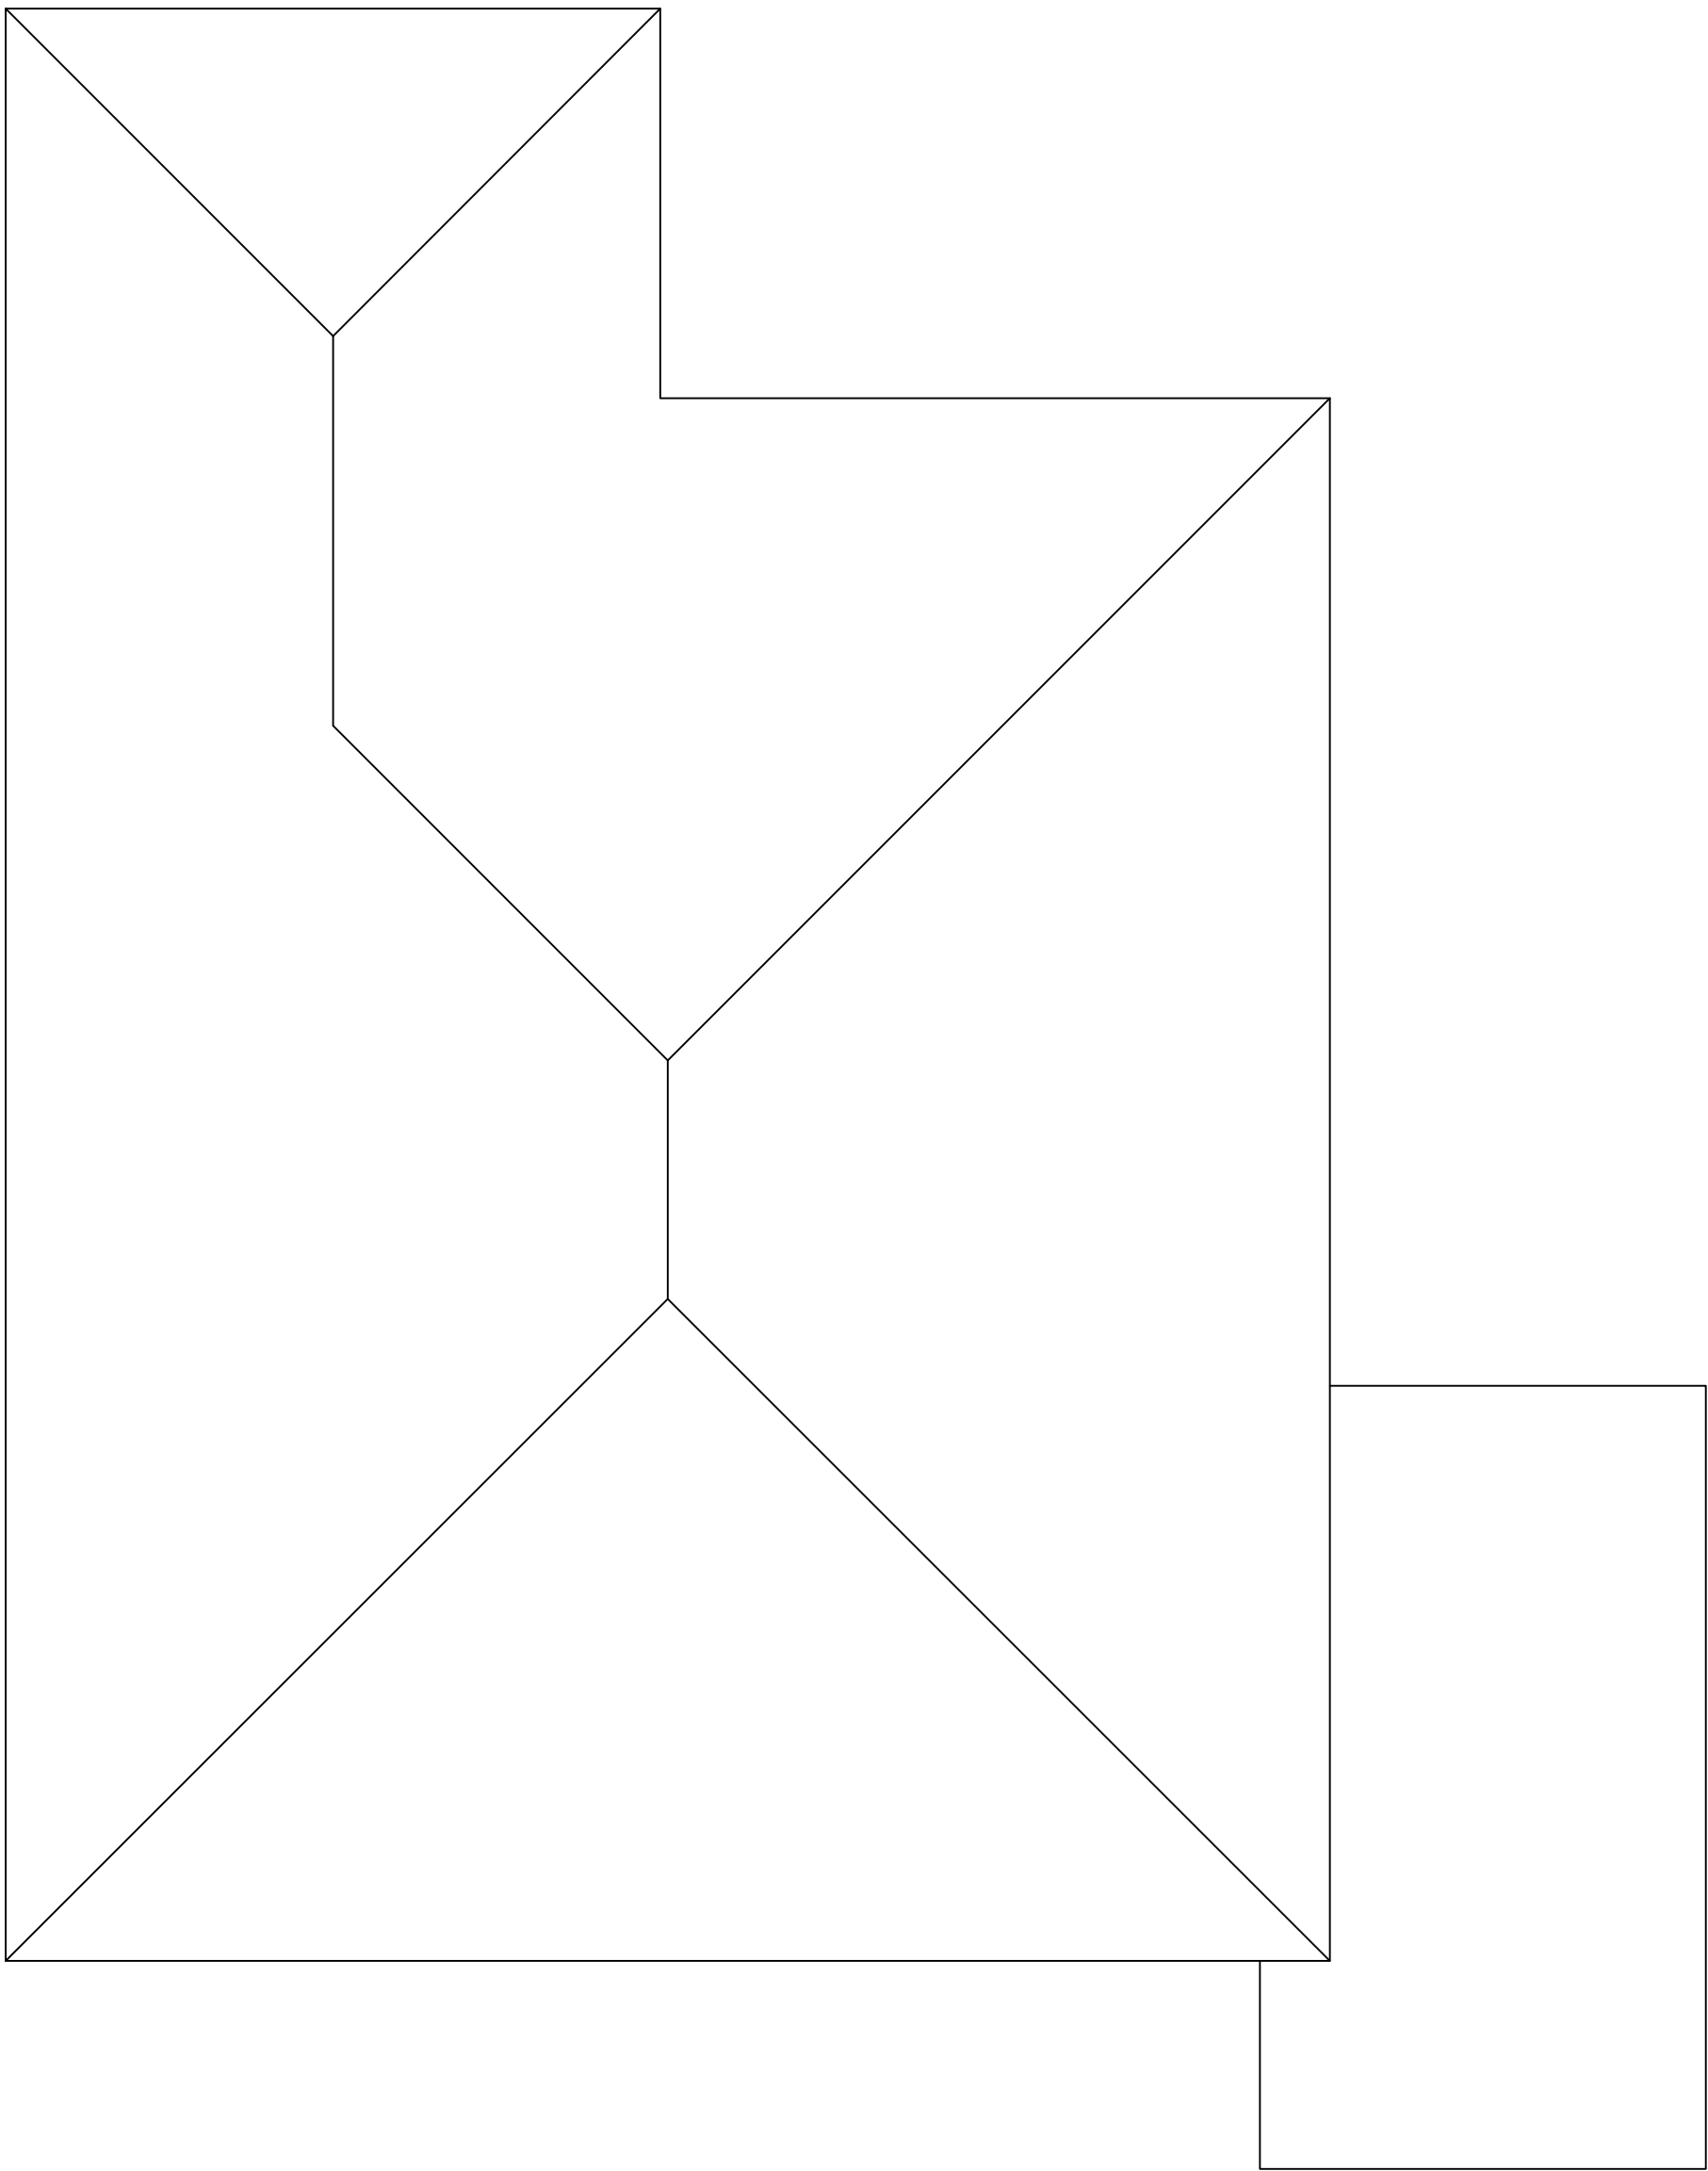

EXISTING ROOF PLAN

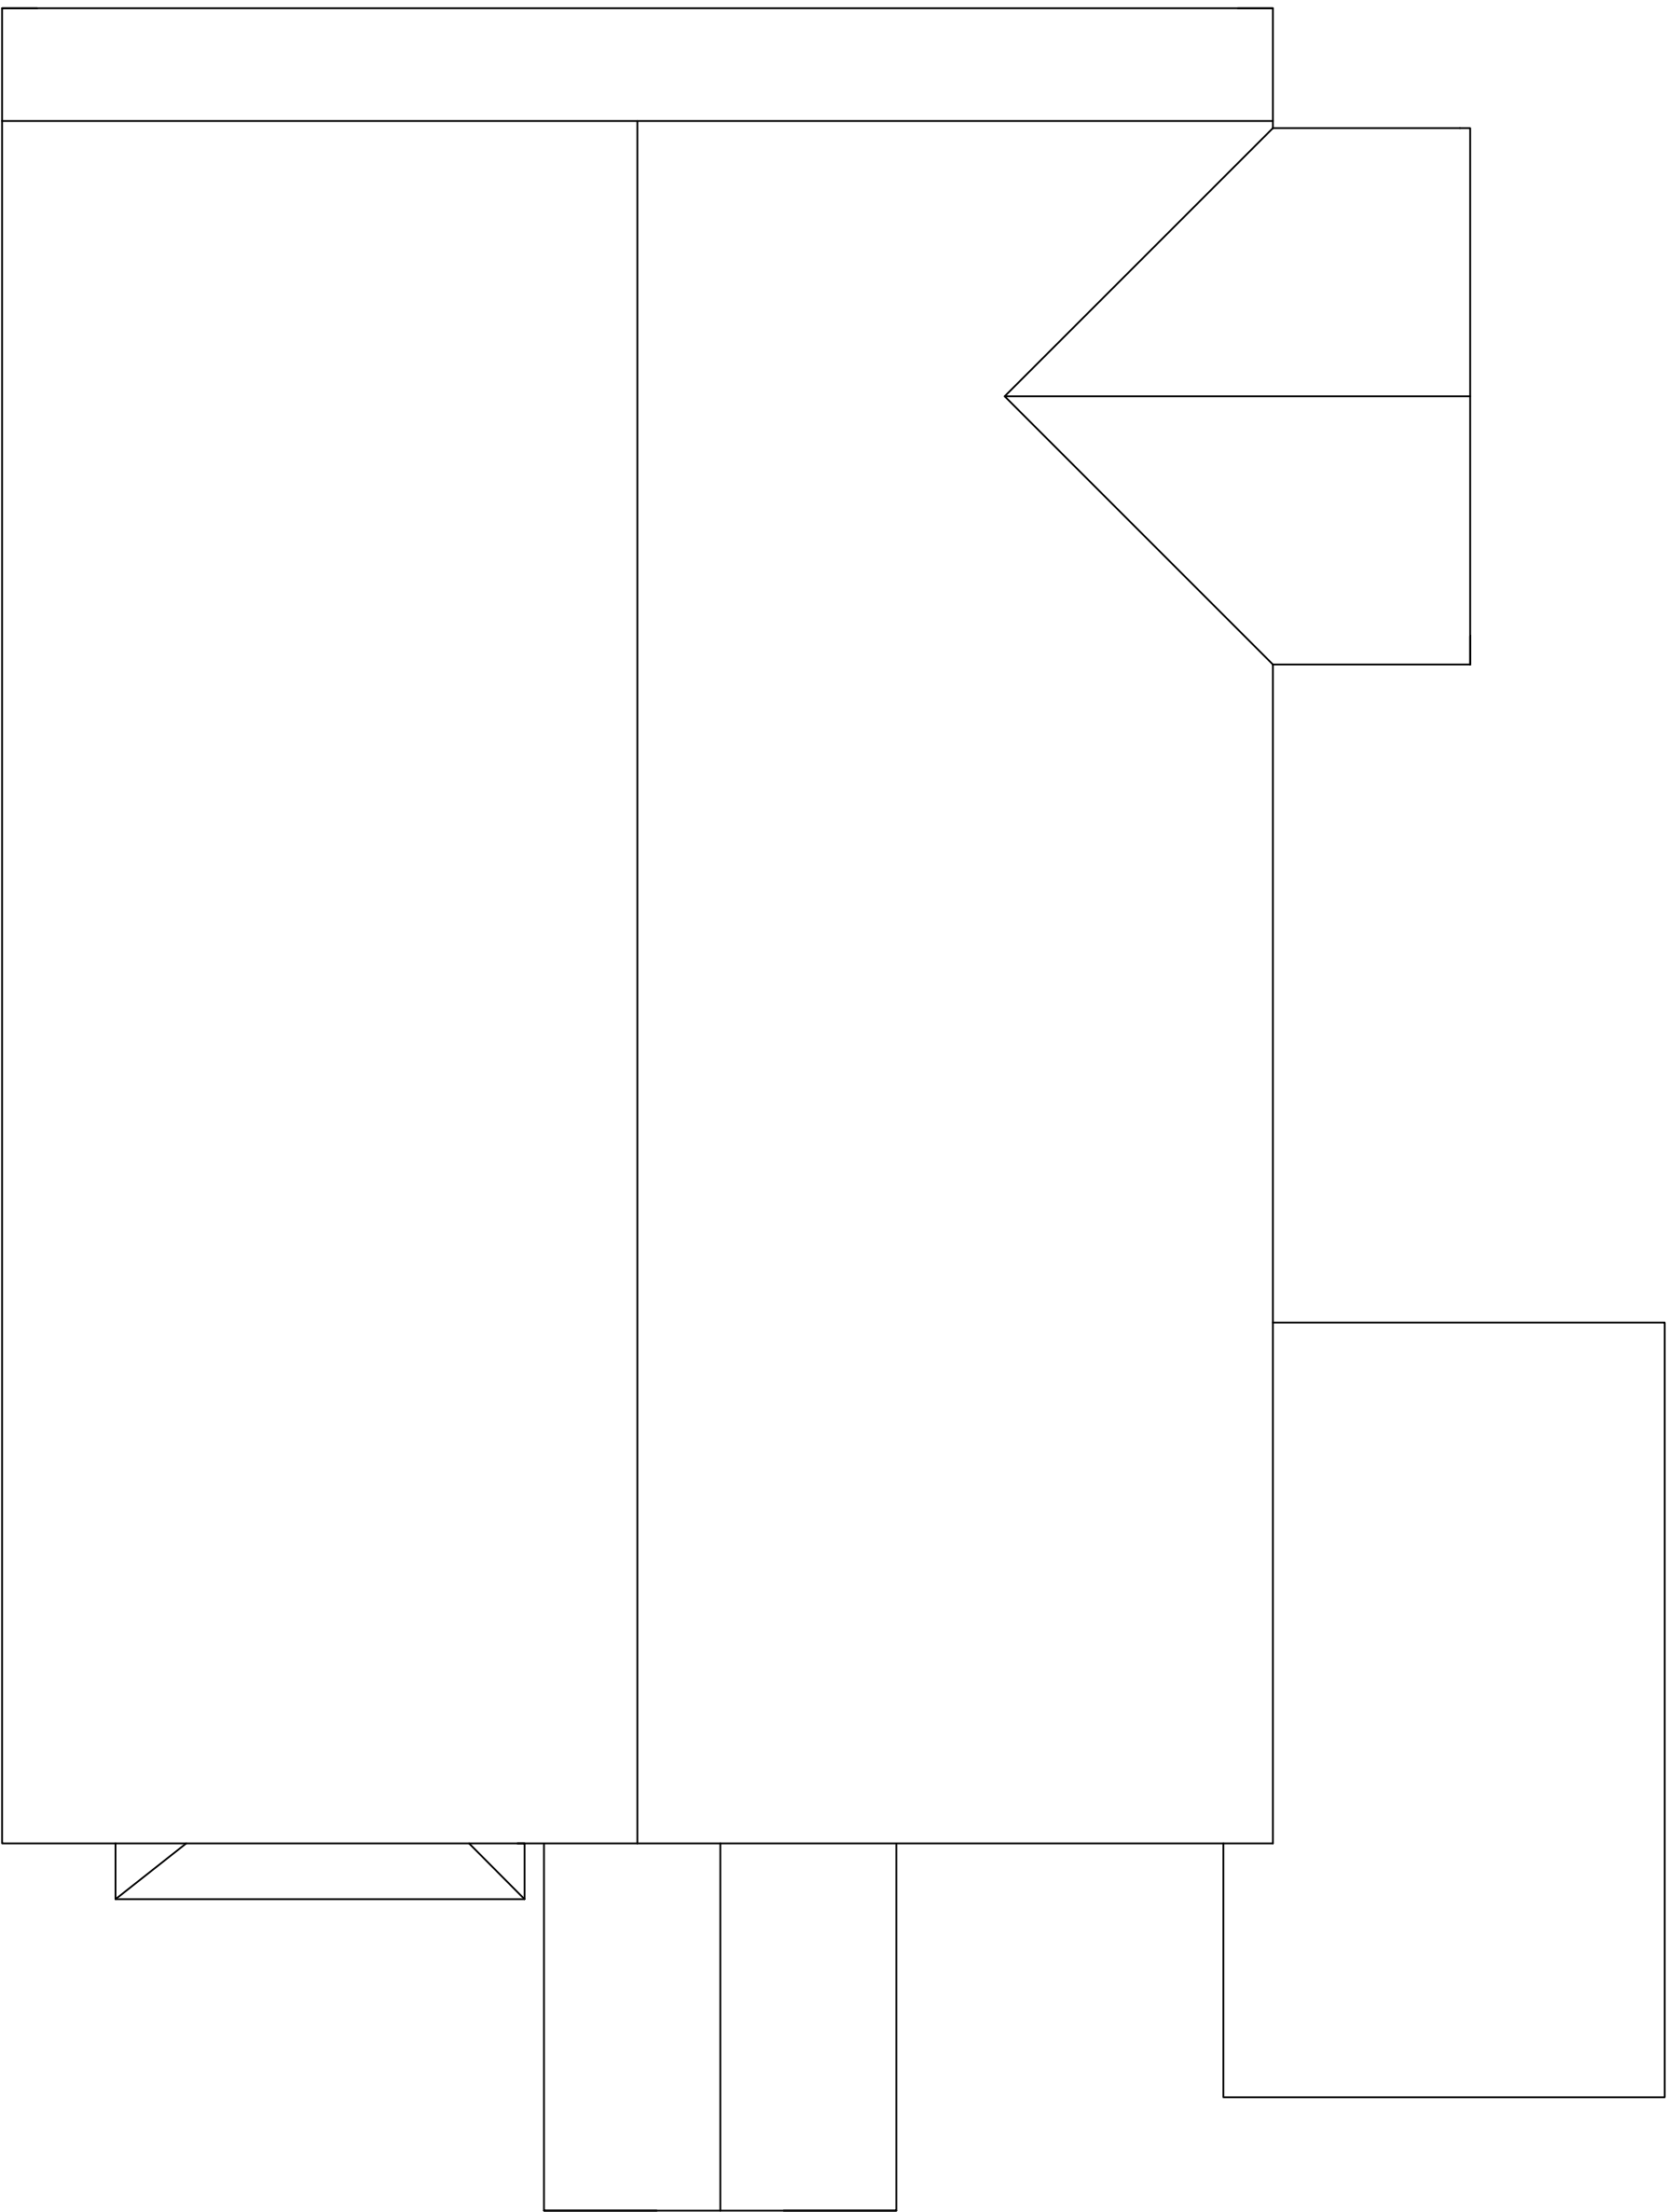

PROPOSED ROOF PLAN

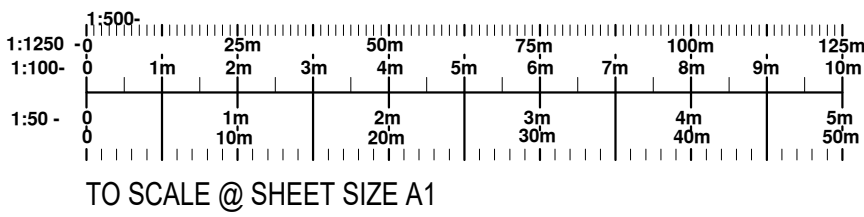

REVISION		DESCRIPTION		DATE		
DATE		CLIENT/PROJECT 35 Broadmead, Hitchin				
SCALE 1:1250, 1:50					James Burton Engineering	
DRAWING STATUS CONSTRUCTION		DRAWING TITLE Alterations			65 Shefford Road Clifton Beds. SG17 5RQ Tel. / Fax. 01234 602071	
NO UNAUTHORISED PRINTING OR DIGITAL SCANNING ALLOWED © COPYRIGHT 2008					Ref: 119 01D	