





PROPOSED FRONT ELEVATION

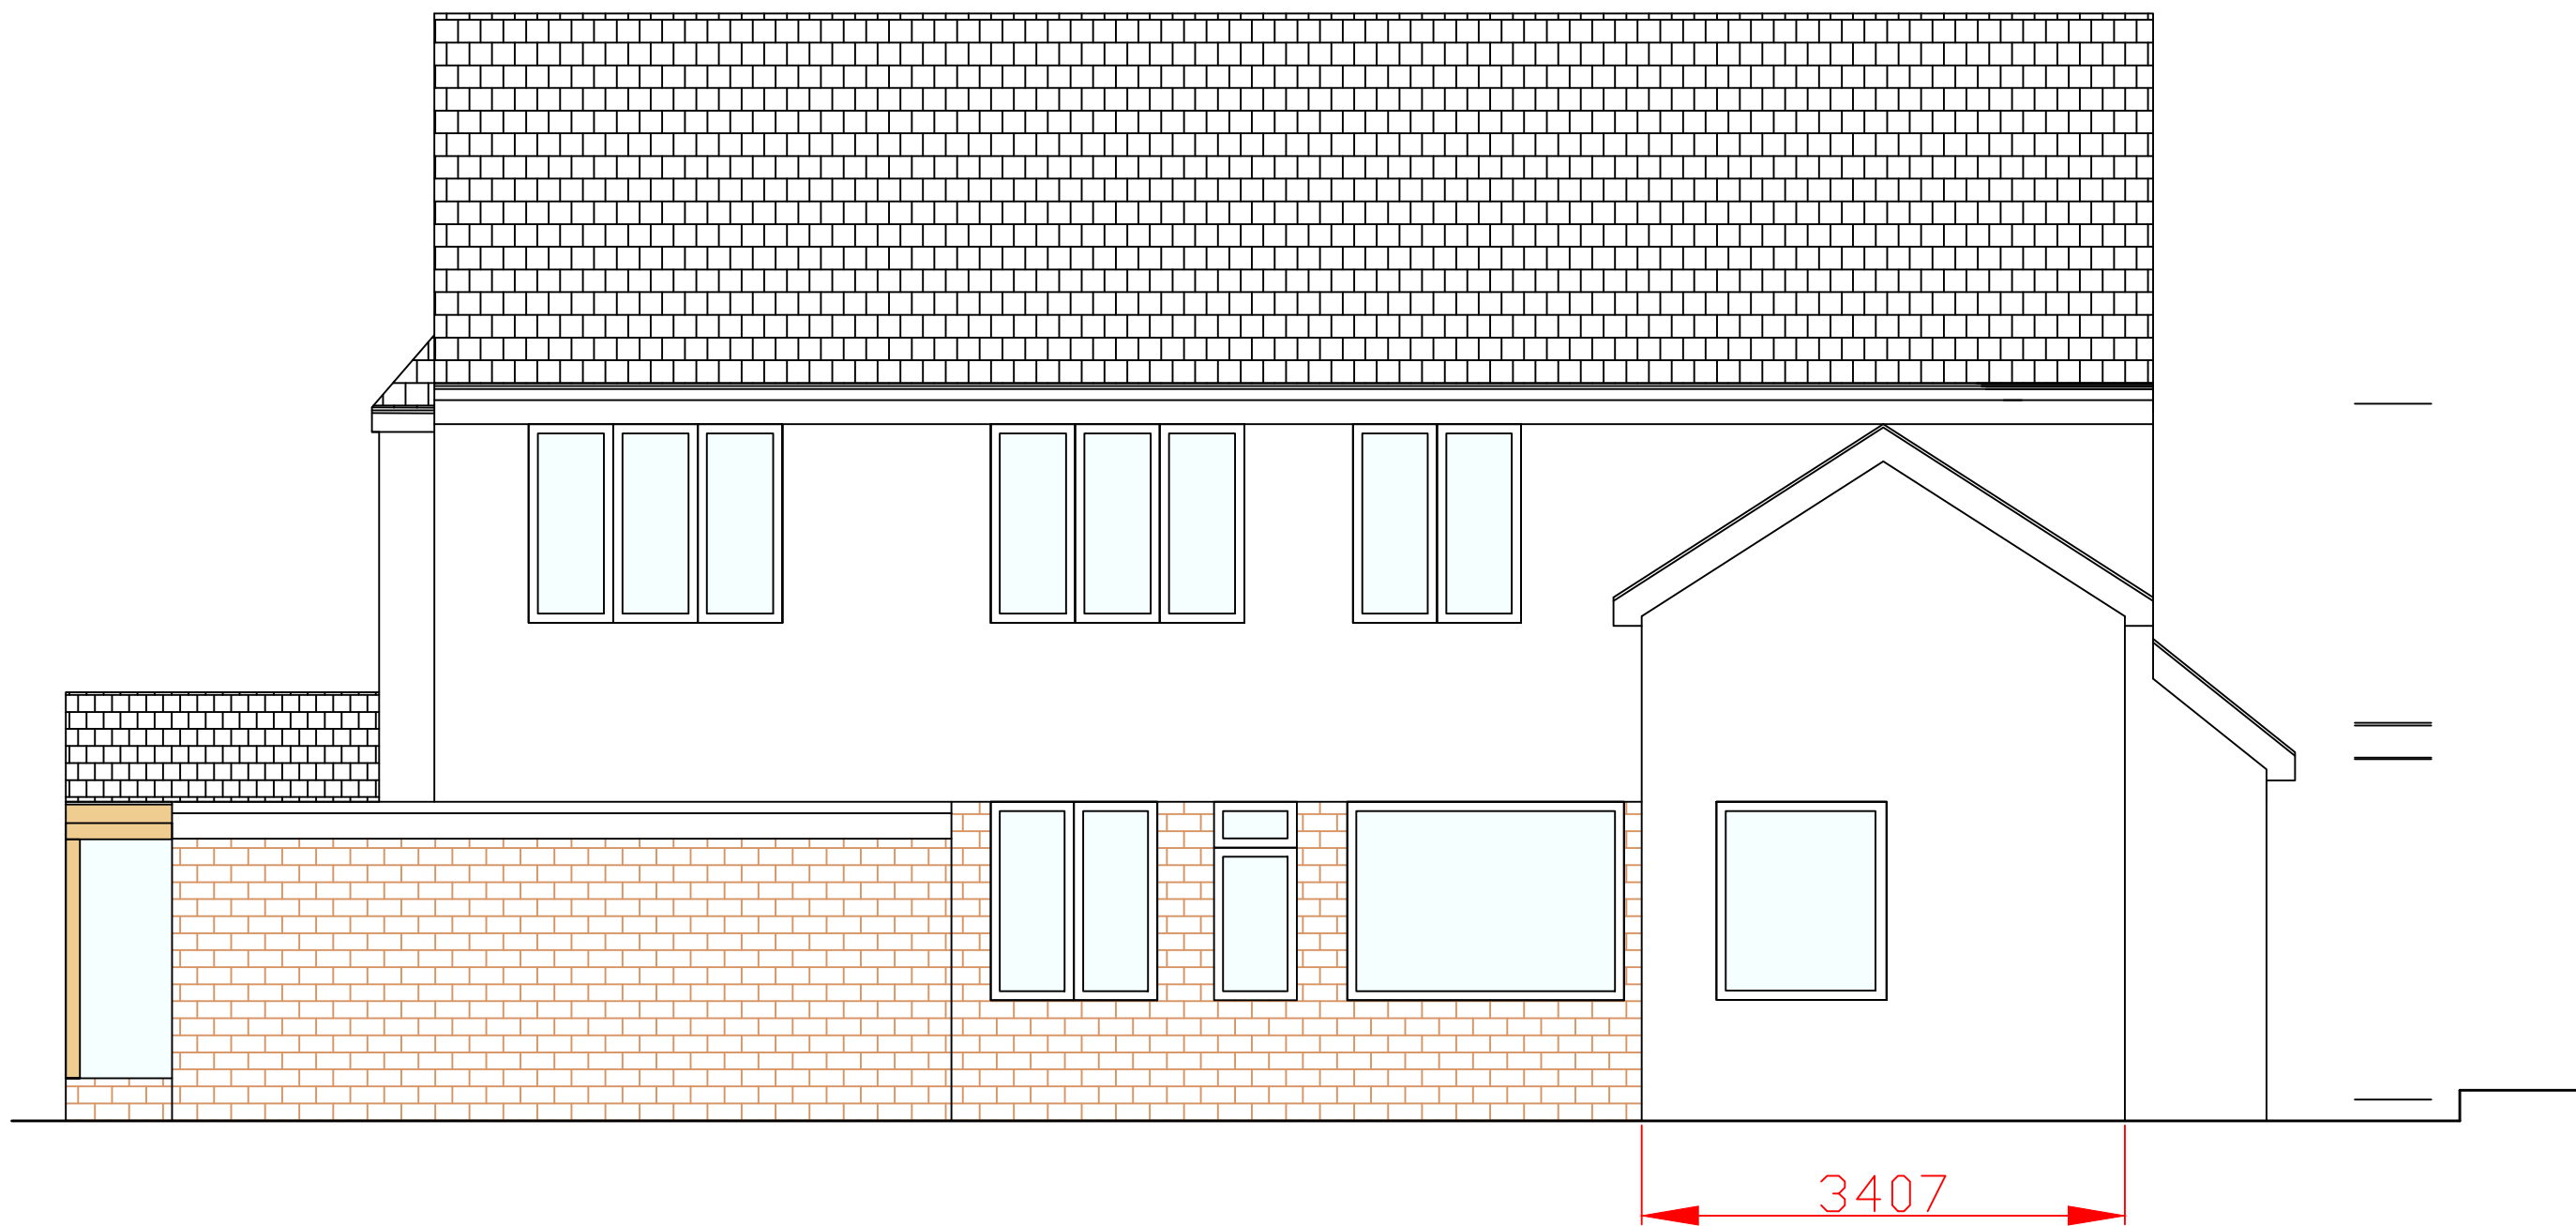


PROPOSED REAR ELEVATION



PROPOSED SIDE ELEVATION

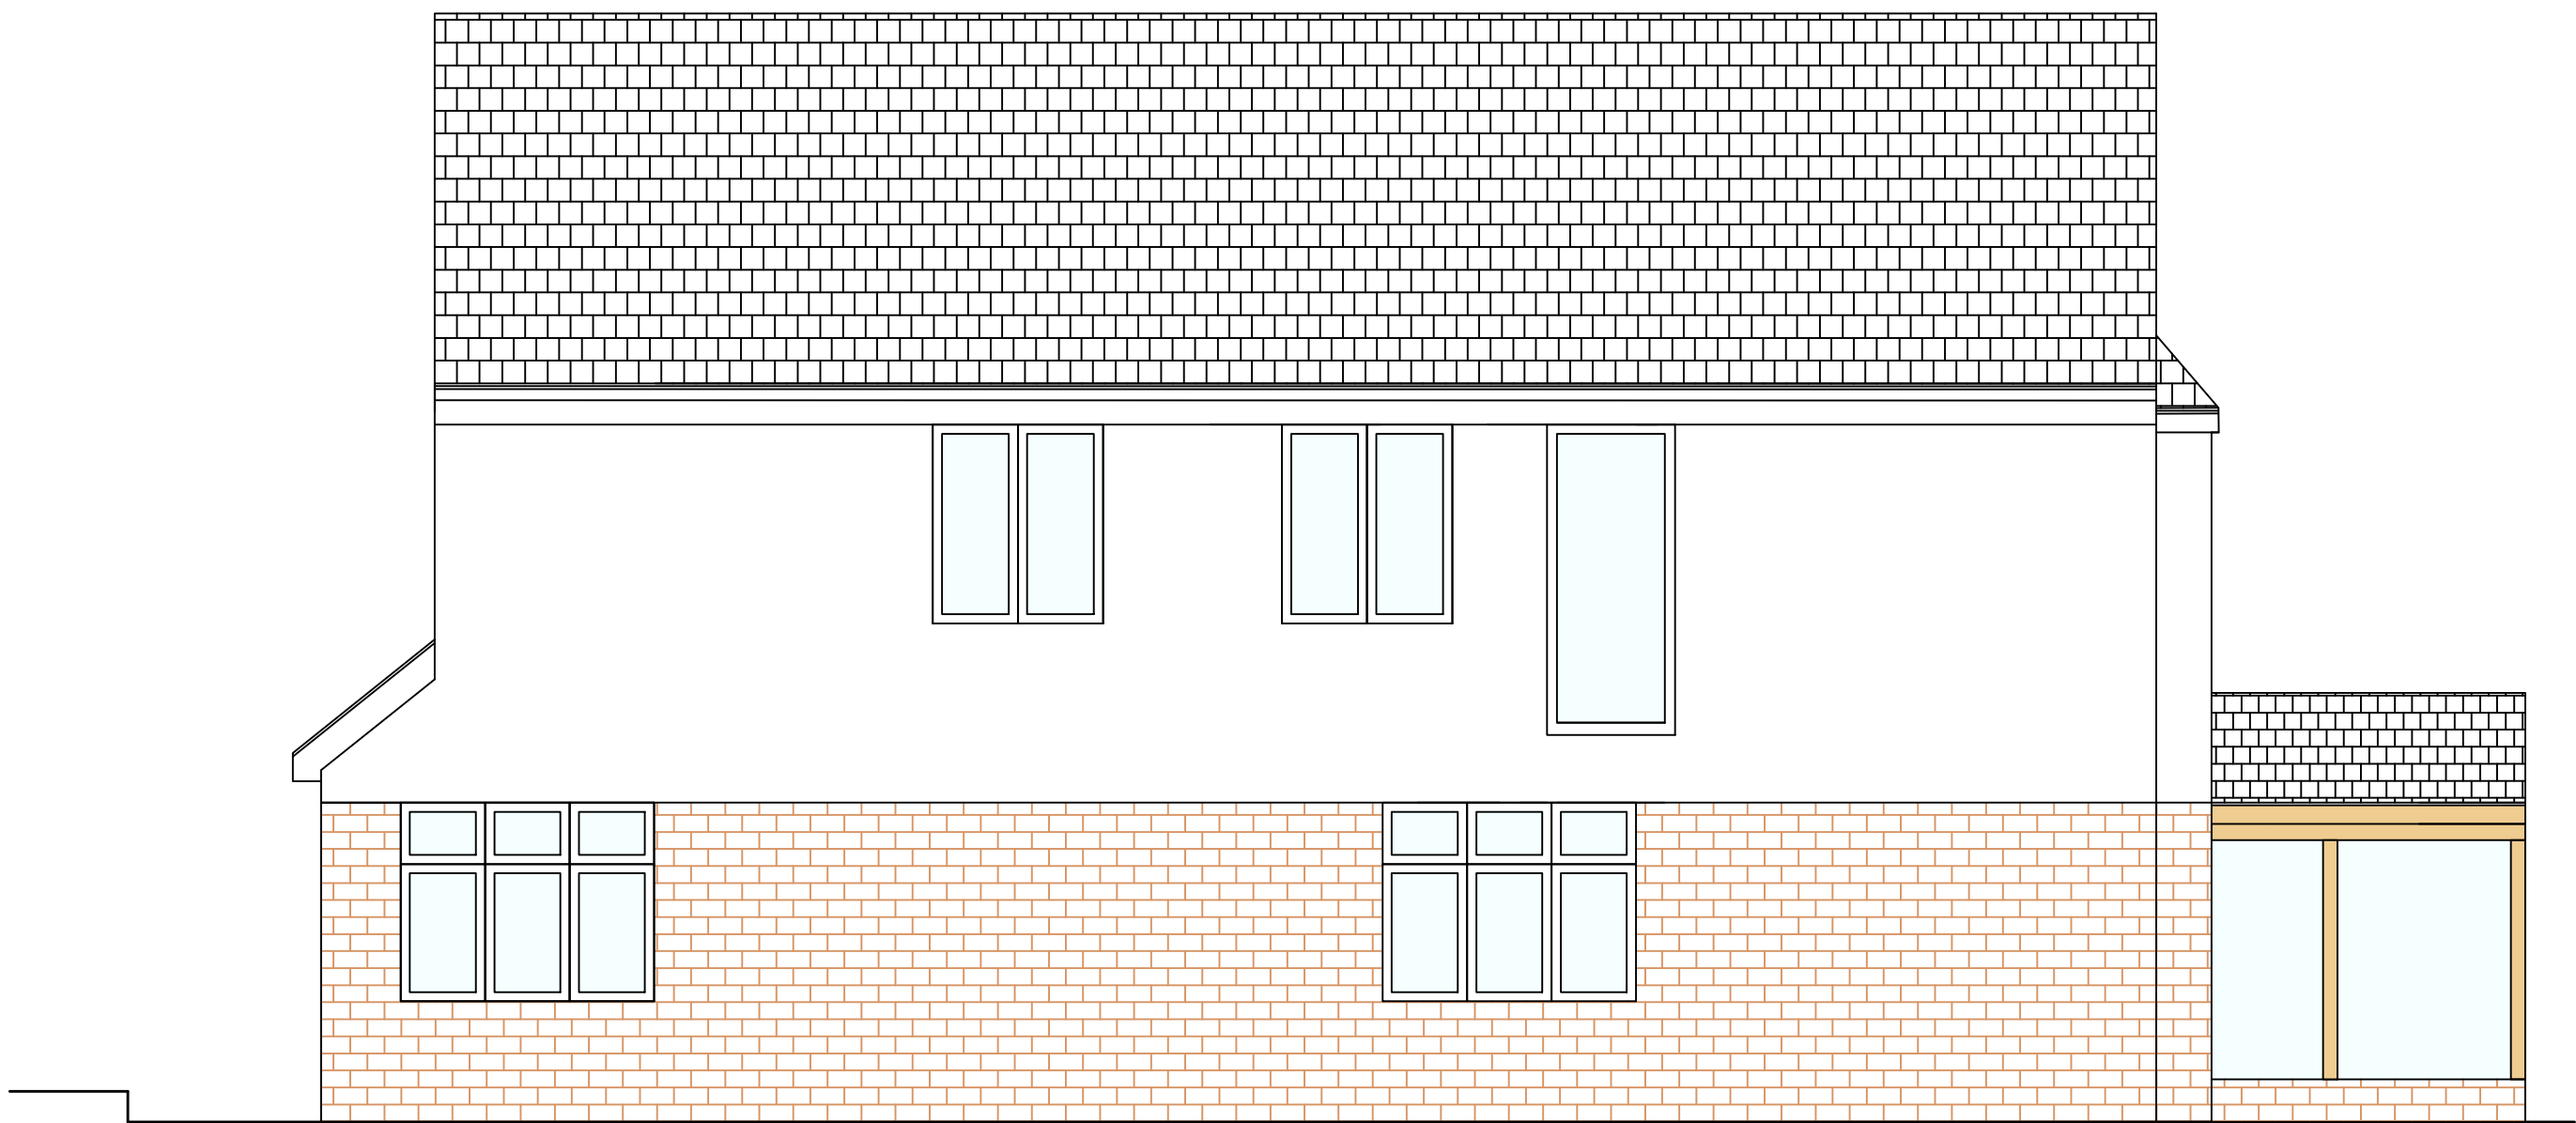

PROPOSED SIDE ELEVATION

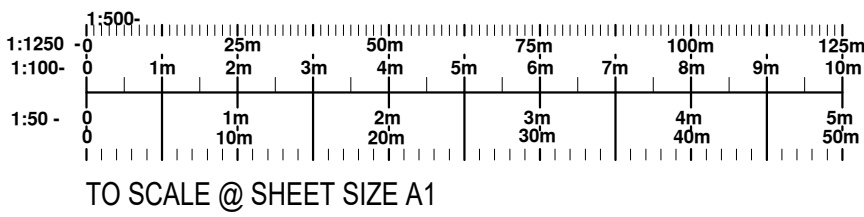

REVISION	DESCRIPTION	DATE
DATE	CLIENT/PROJECT	
SCALE	35 Broadmead, Hitchin	
DRAWING STATUS	DRAWING TITLE	
CONSTRUCTION	Alterations	
NO UNAUTHORISED PRINTING OR DIGITAL SCANNING ALLOWED 'C' COPYRIGHT ©		
Ref: 119	01C	