


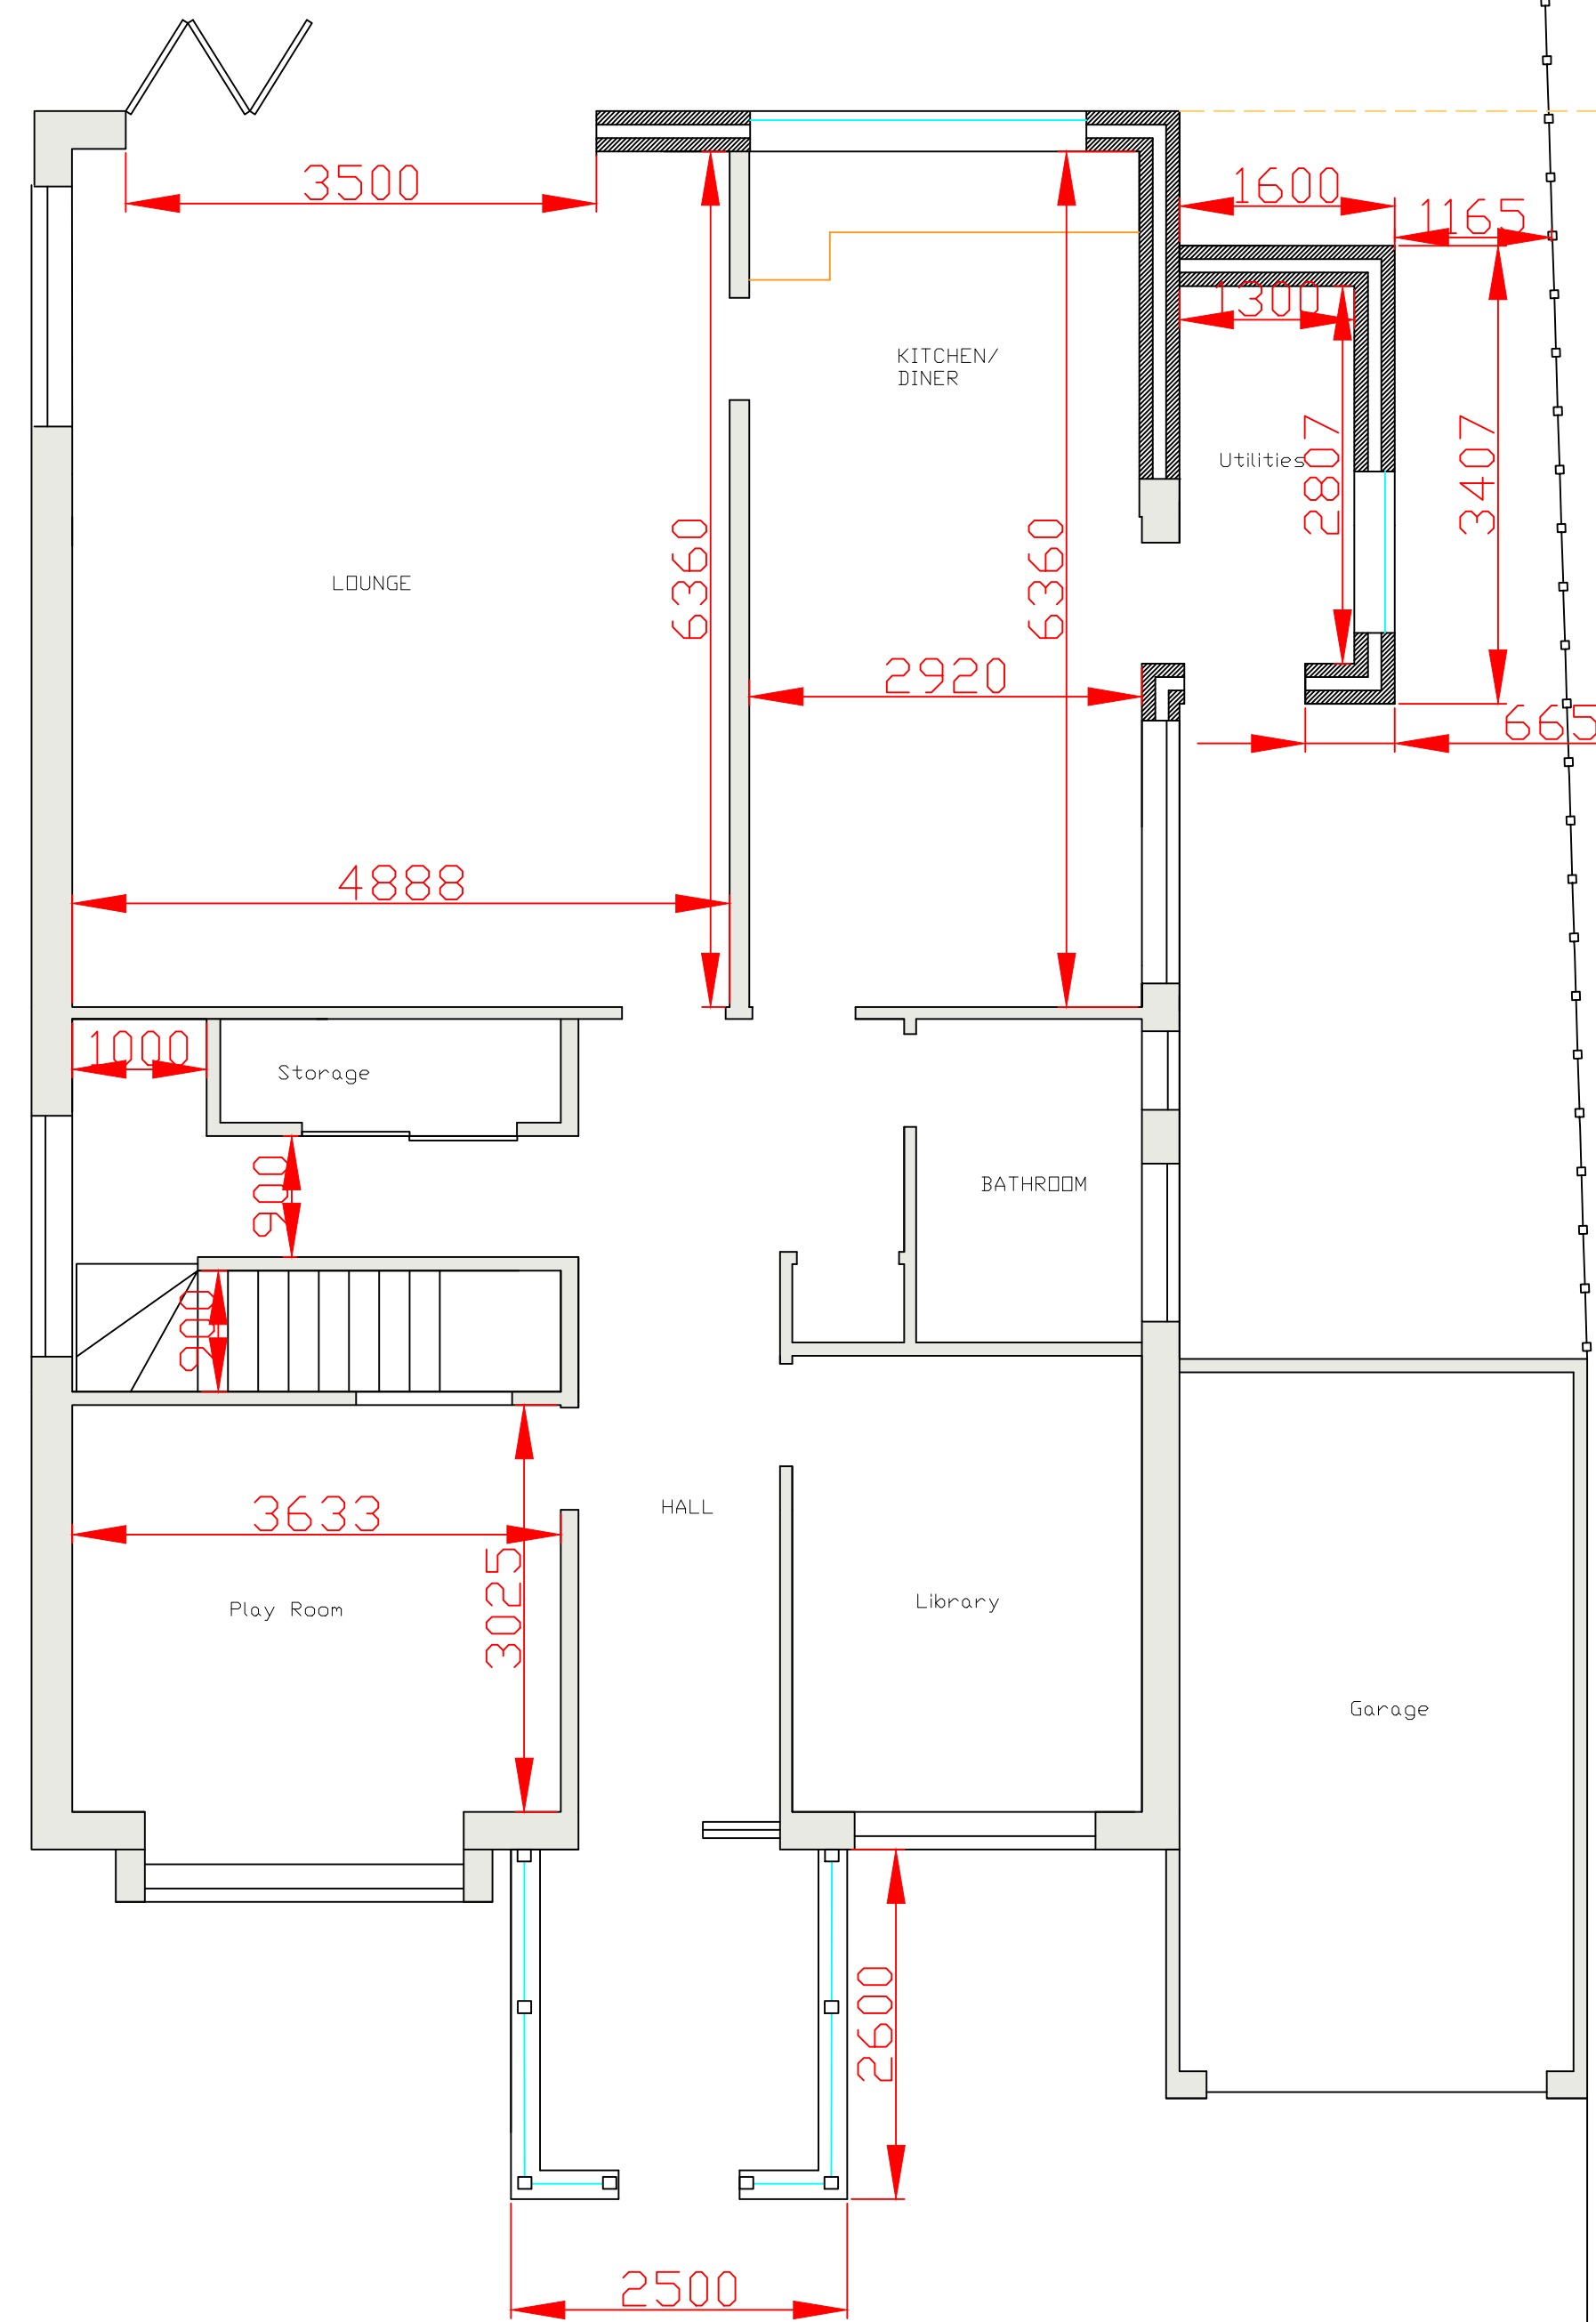


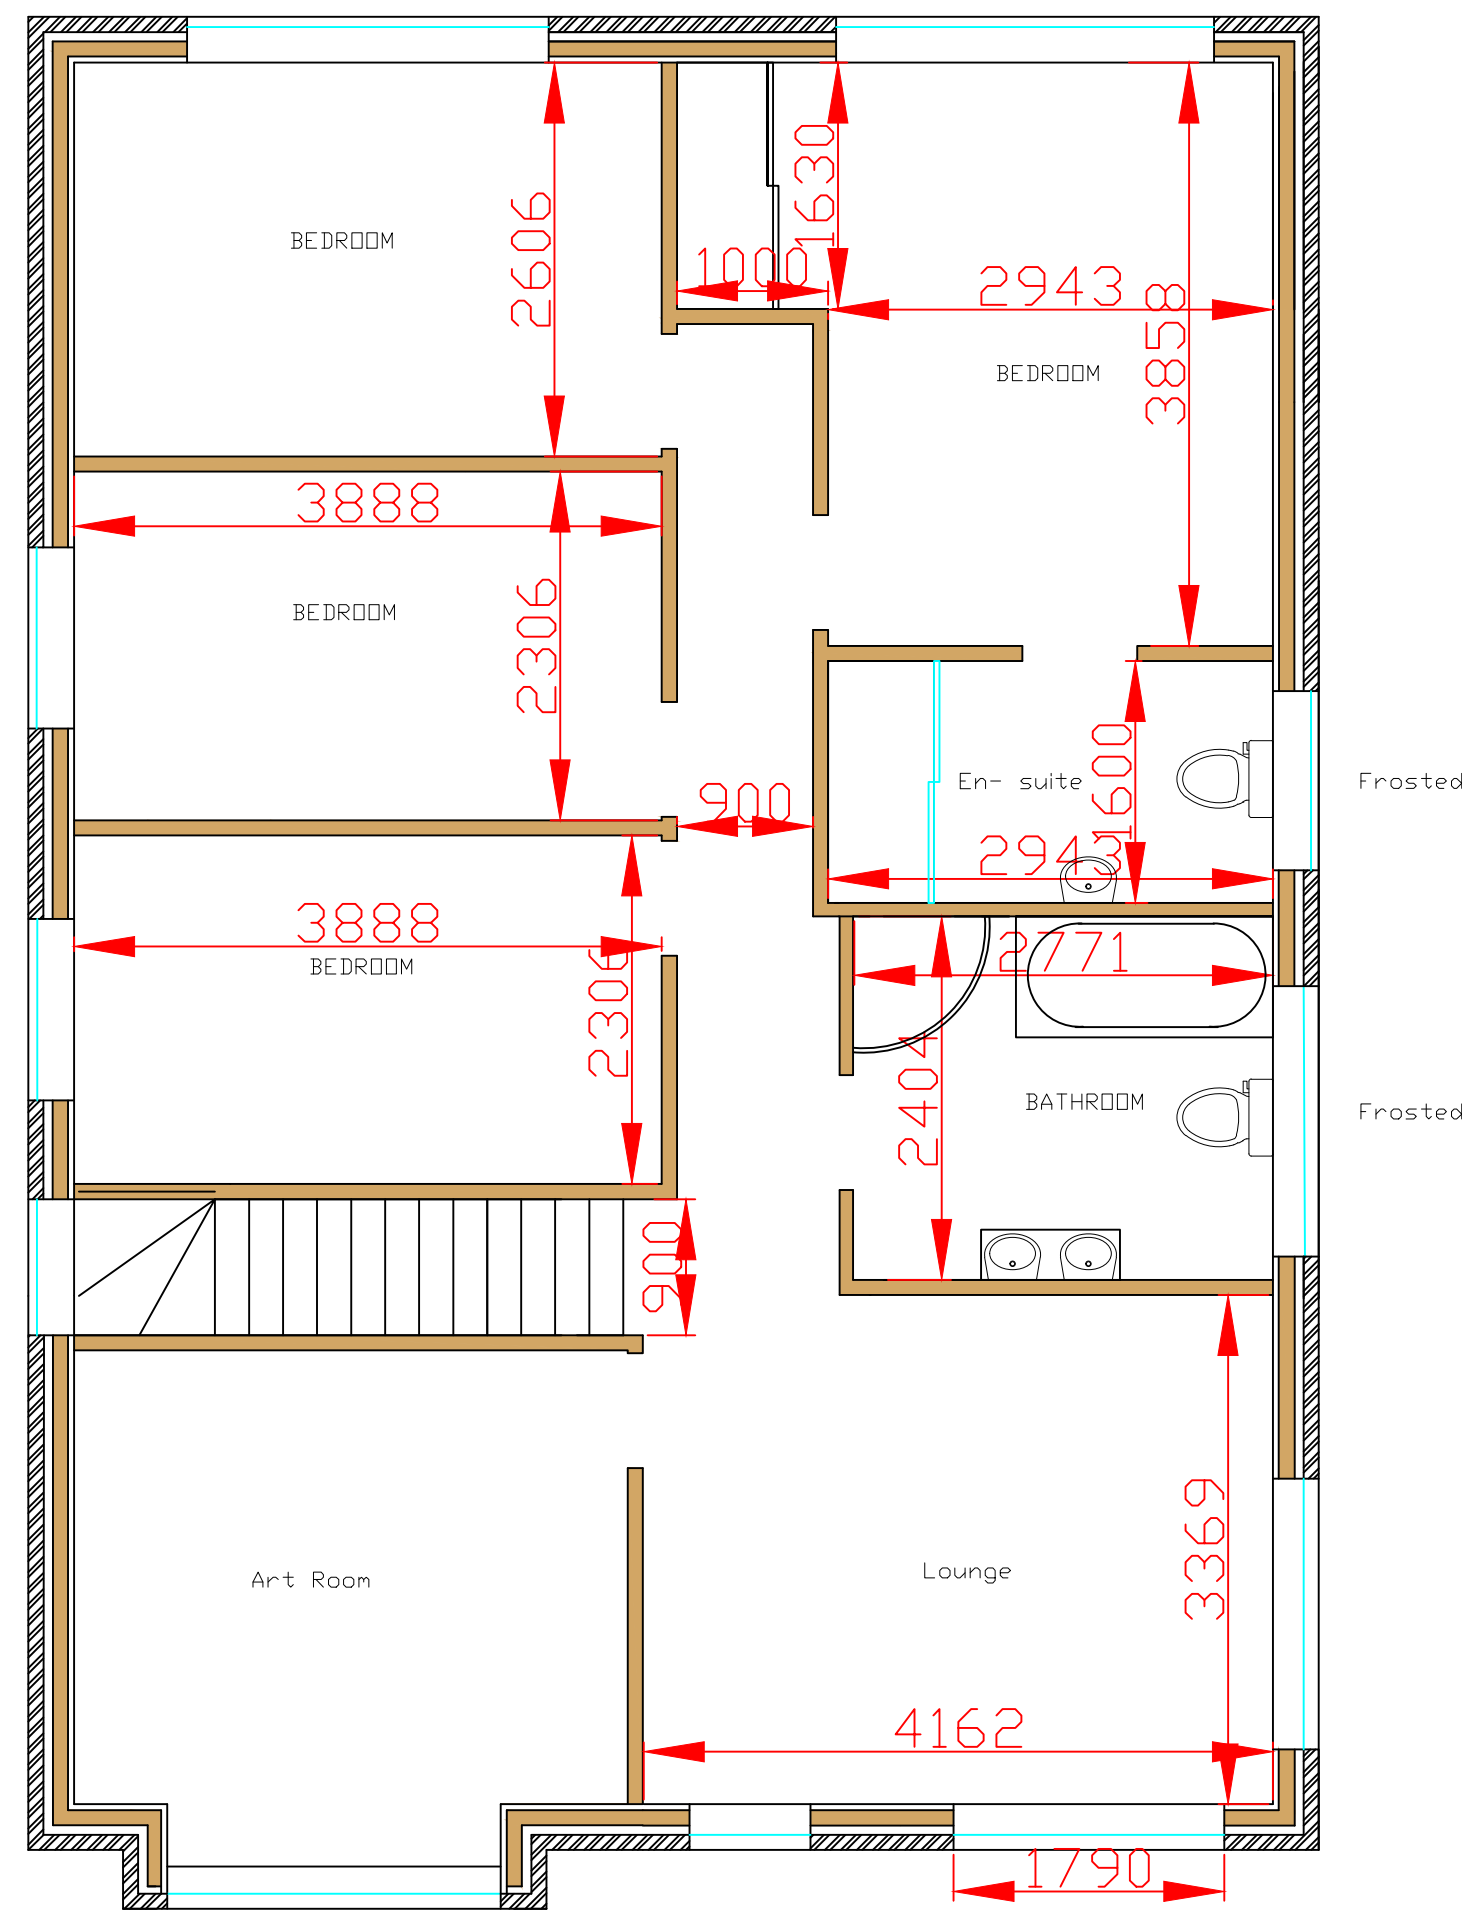

PROPOSED GROUND FLOOR PLAN

 

PROPOSED FIRST FLOOR PLAN

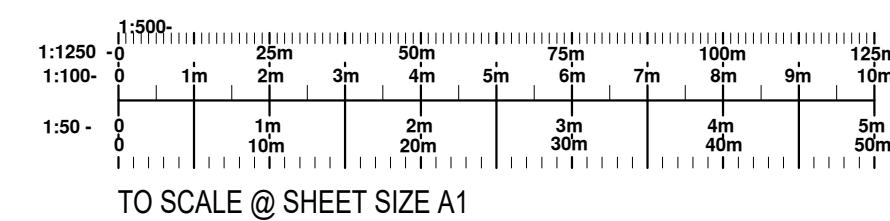

REVISION	DESCRIPTION	DATE
DATE	CLIENT/PROJECT	
SCALE	35 Broadmead, Hitchin	
1:1250, 1:50		James Burton Engineering
DRAWING STATUS	DRAWING TITLE	65 Shefford Road Clifton Beds. SG17 5RQ Tel. / Fax. 01234 602071
CONSTRUCTION	Alterations	
NO UNAUTHORISED PRINTING OR DIGITAL SCANNING ALLOWED © COPYRIGHT 2020		Ref: 119 01B