


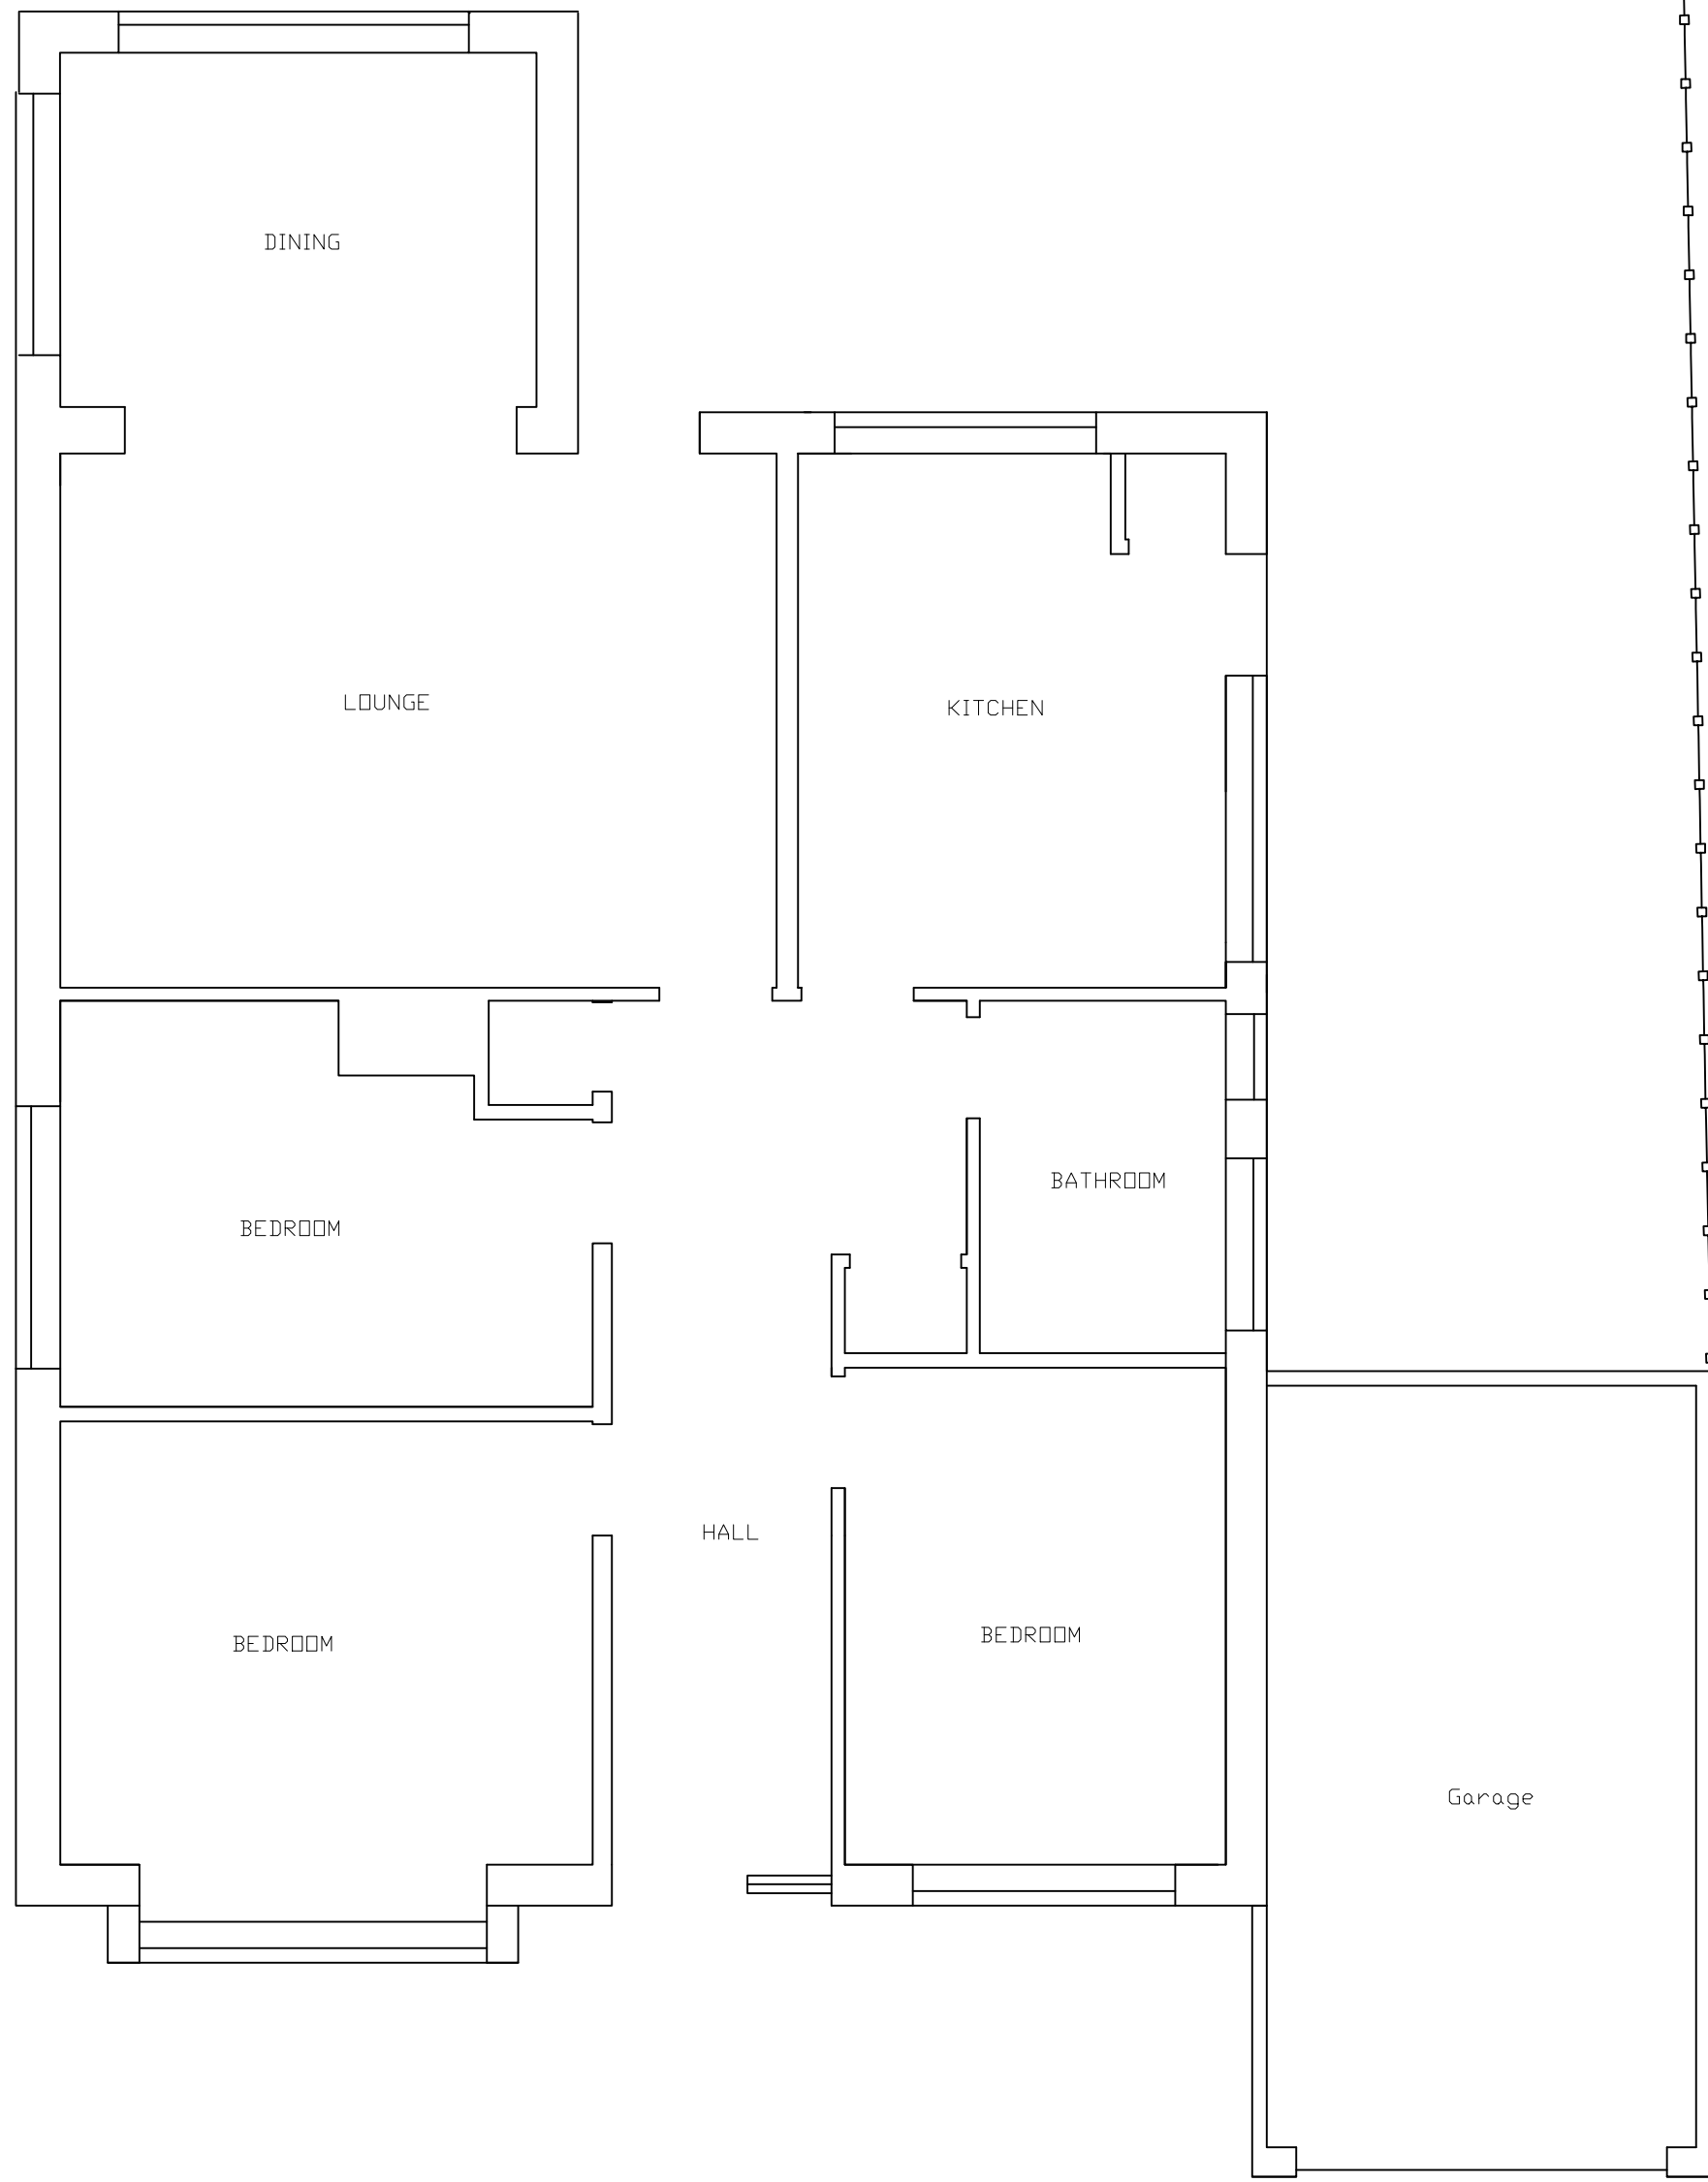


EXISTING GROUND FLOOR PLAN




EXISTING FRONT ELEVATION




EXISTING REAR ELEVATION

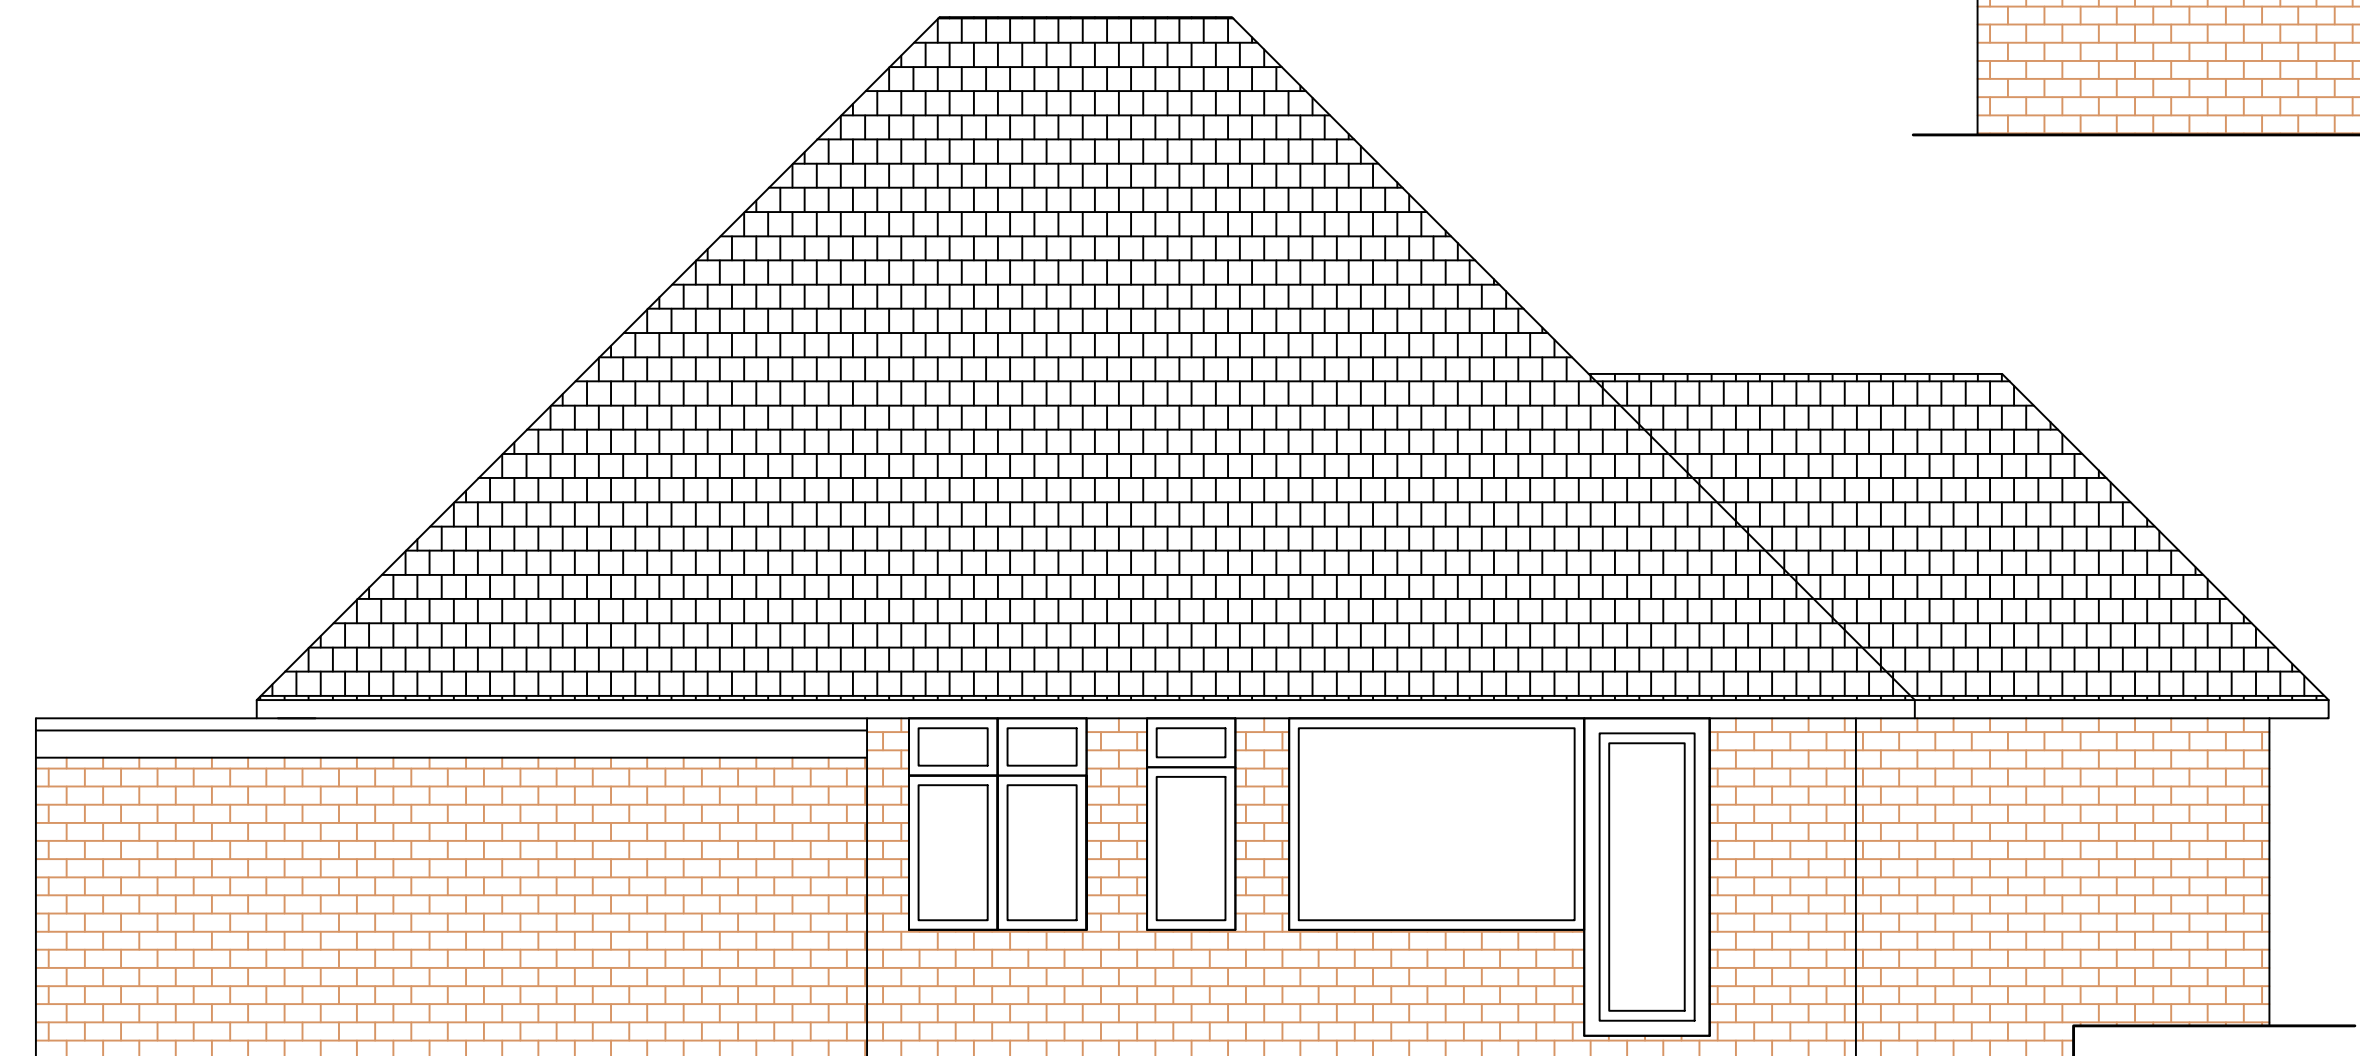

EXISTING SIDE ELEVATION (EAST)

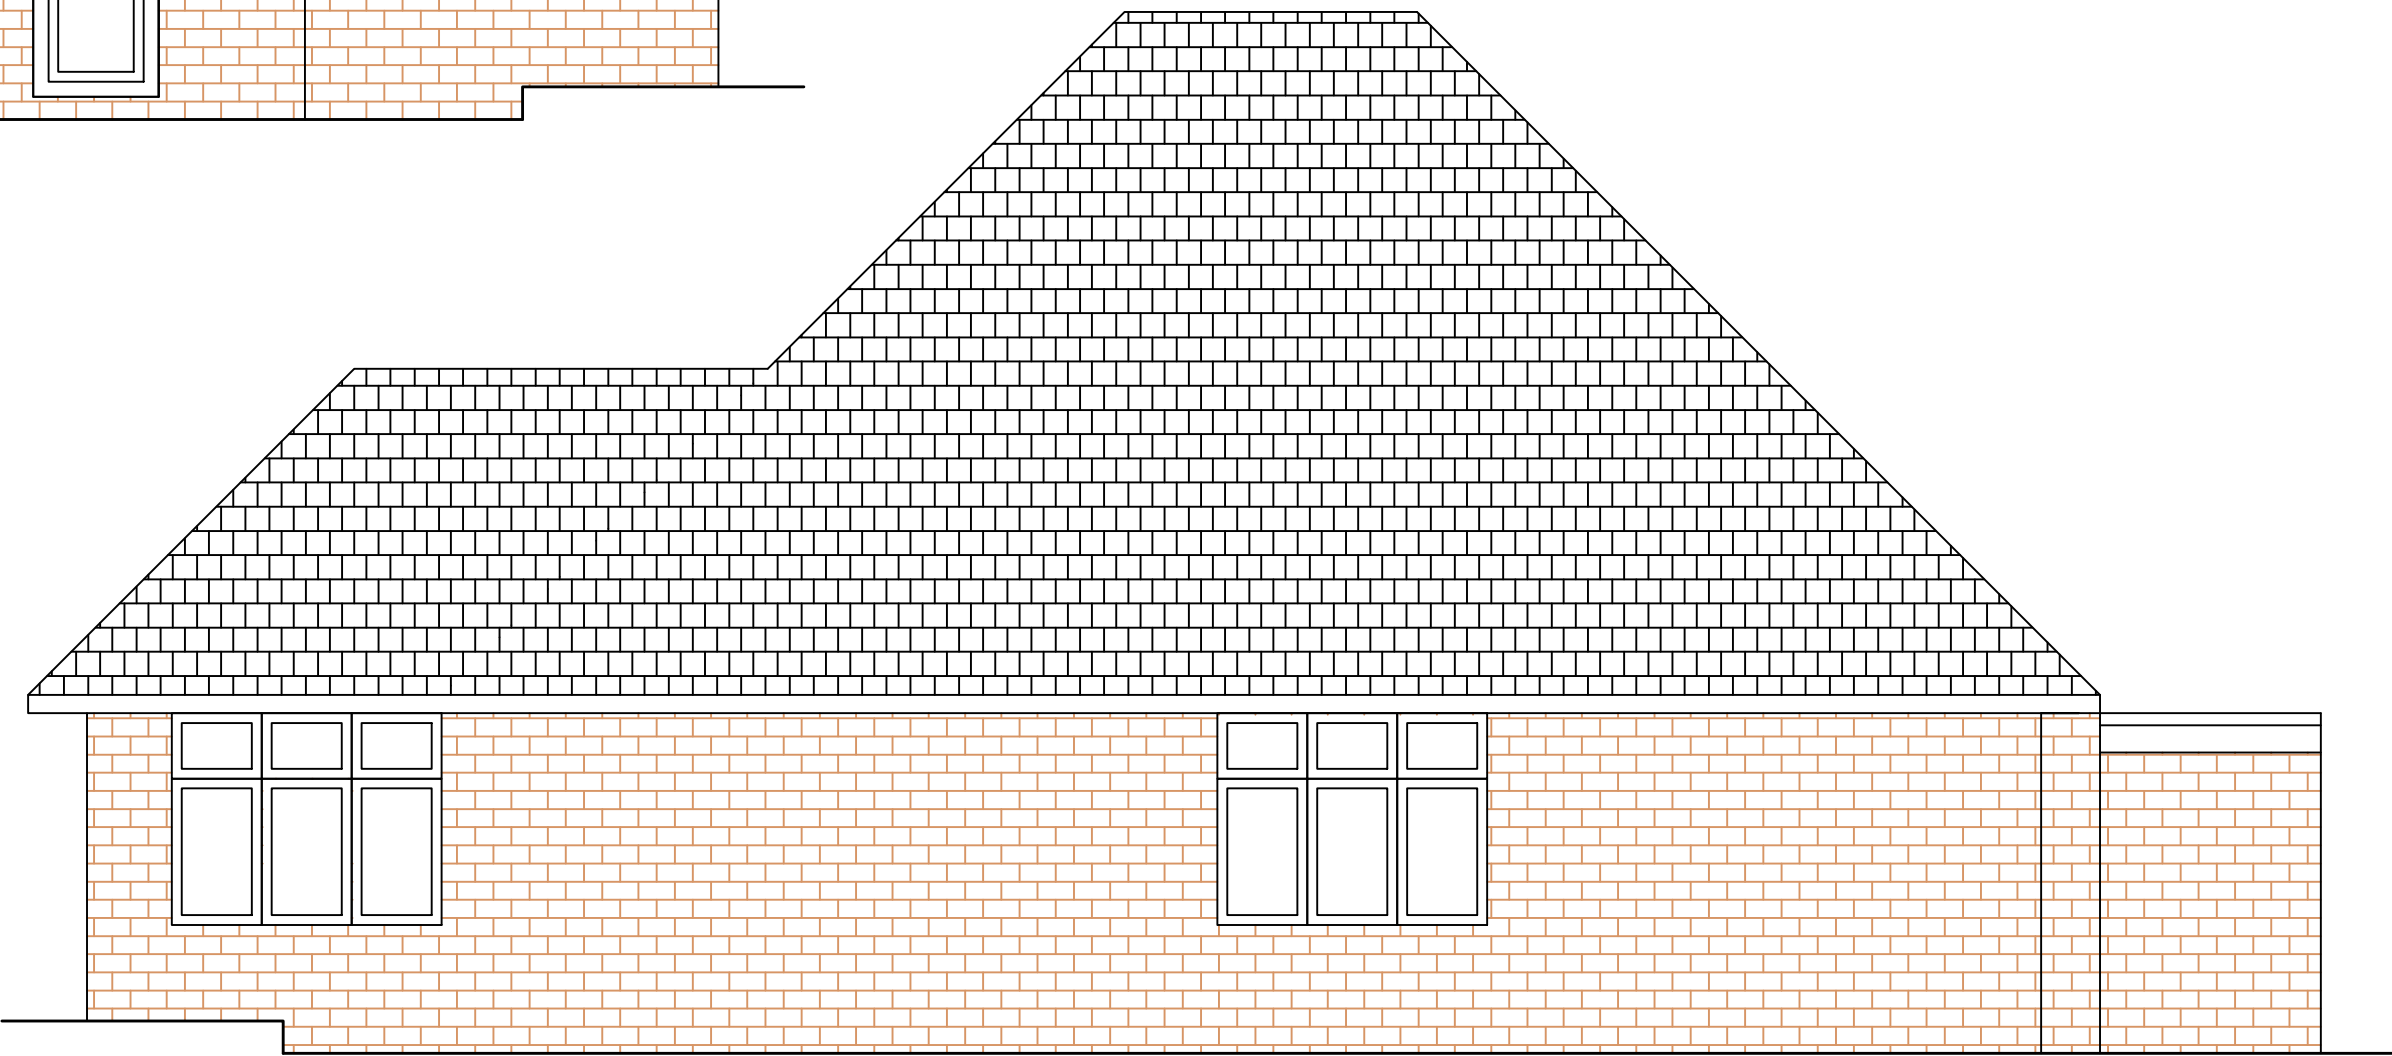

EXISTING SIDE ELEVATION (WEST)

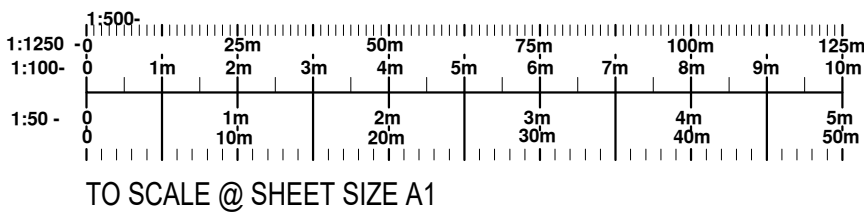

REVISION	DESCRIPTION	DATE	
DATE	CLIENT/PROJECT	JBE James Burton Engineering	
SCALE	35 Broadmead, Hitchin		
1:1250, 1:50		65 Shefford Road Clifton Beds. SG17 5RQ Tel. / Fax. 01234 602071 Ref: 11901A	
DRAWING STATUS	DRAWING TITLE		
CONSTRUCTION	Alterations		
NO UNAUTHORISED PRINTING OR DIGITAL SCANNING ALLOWED © COPYRIGHT 2020			