


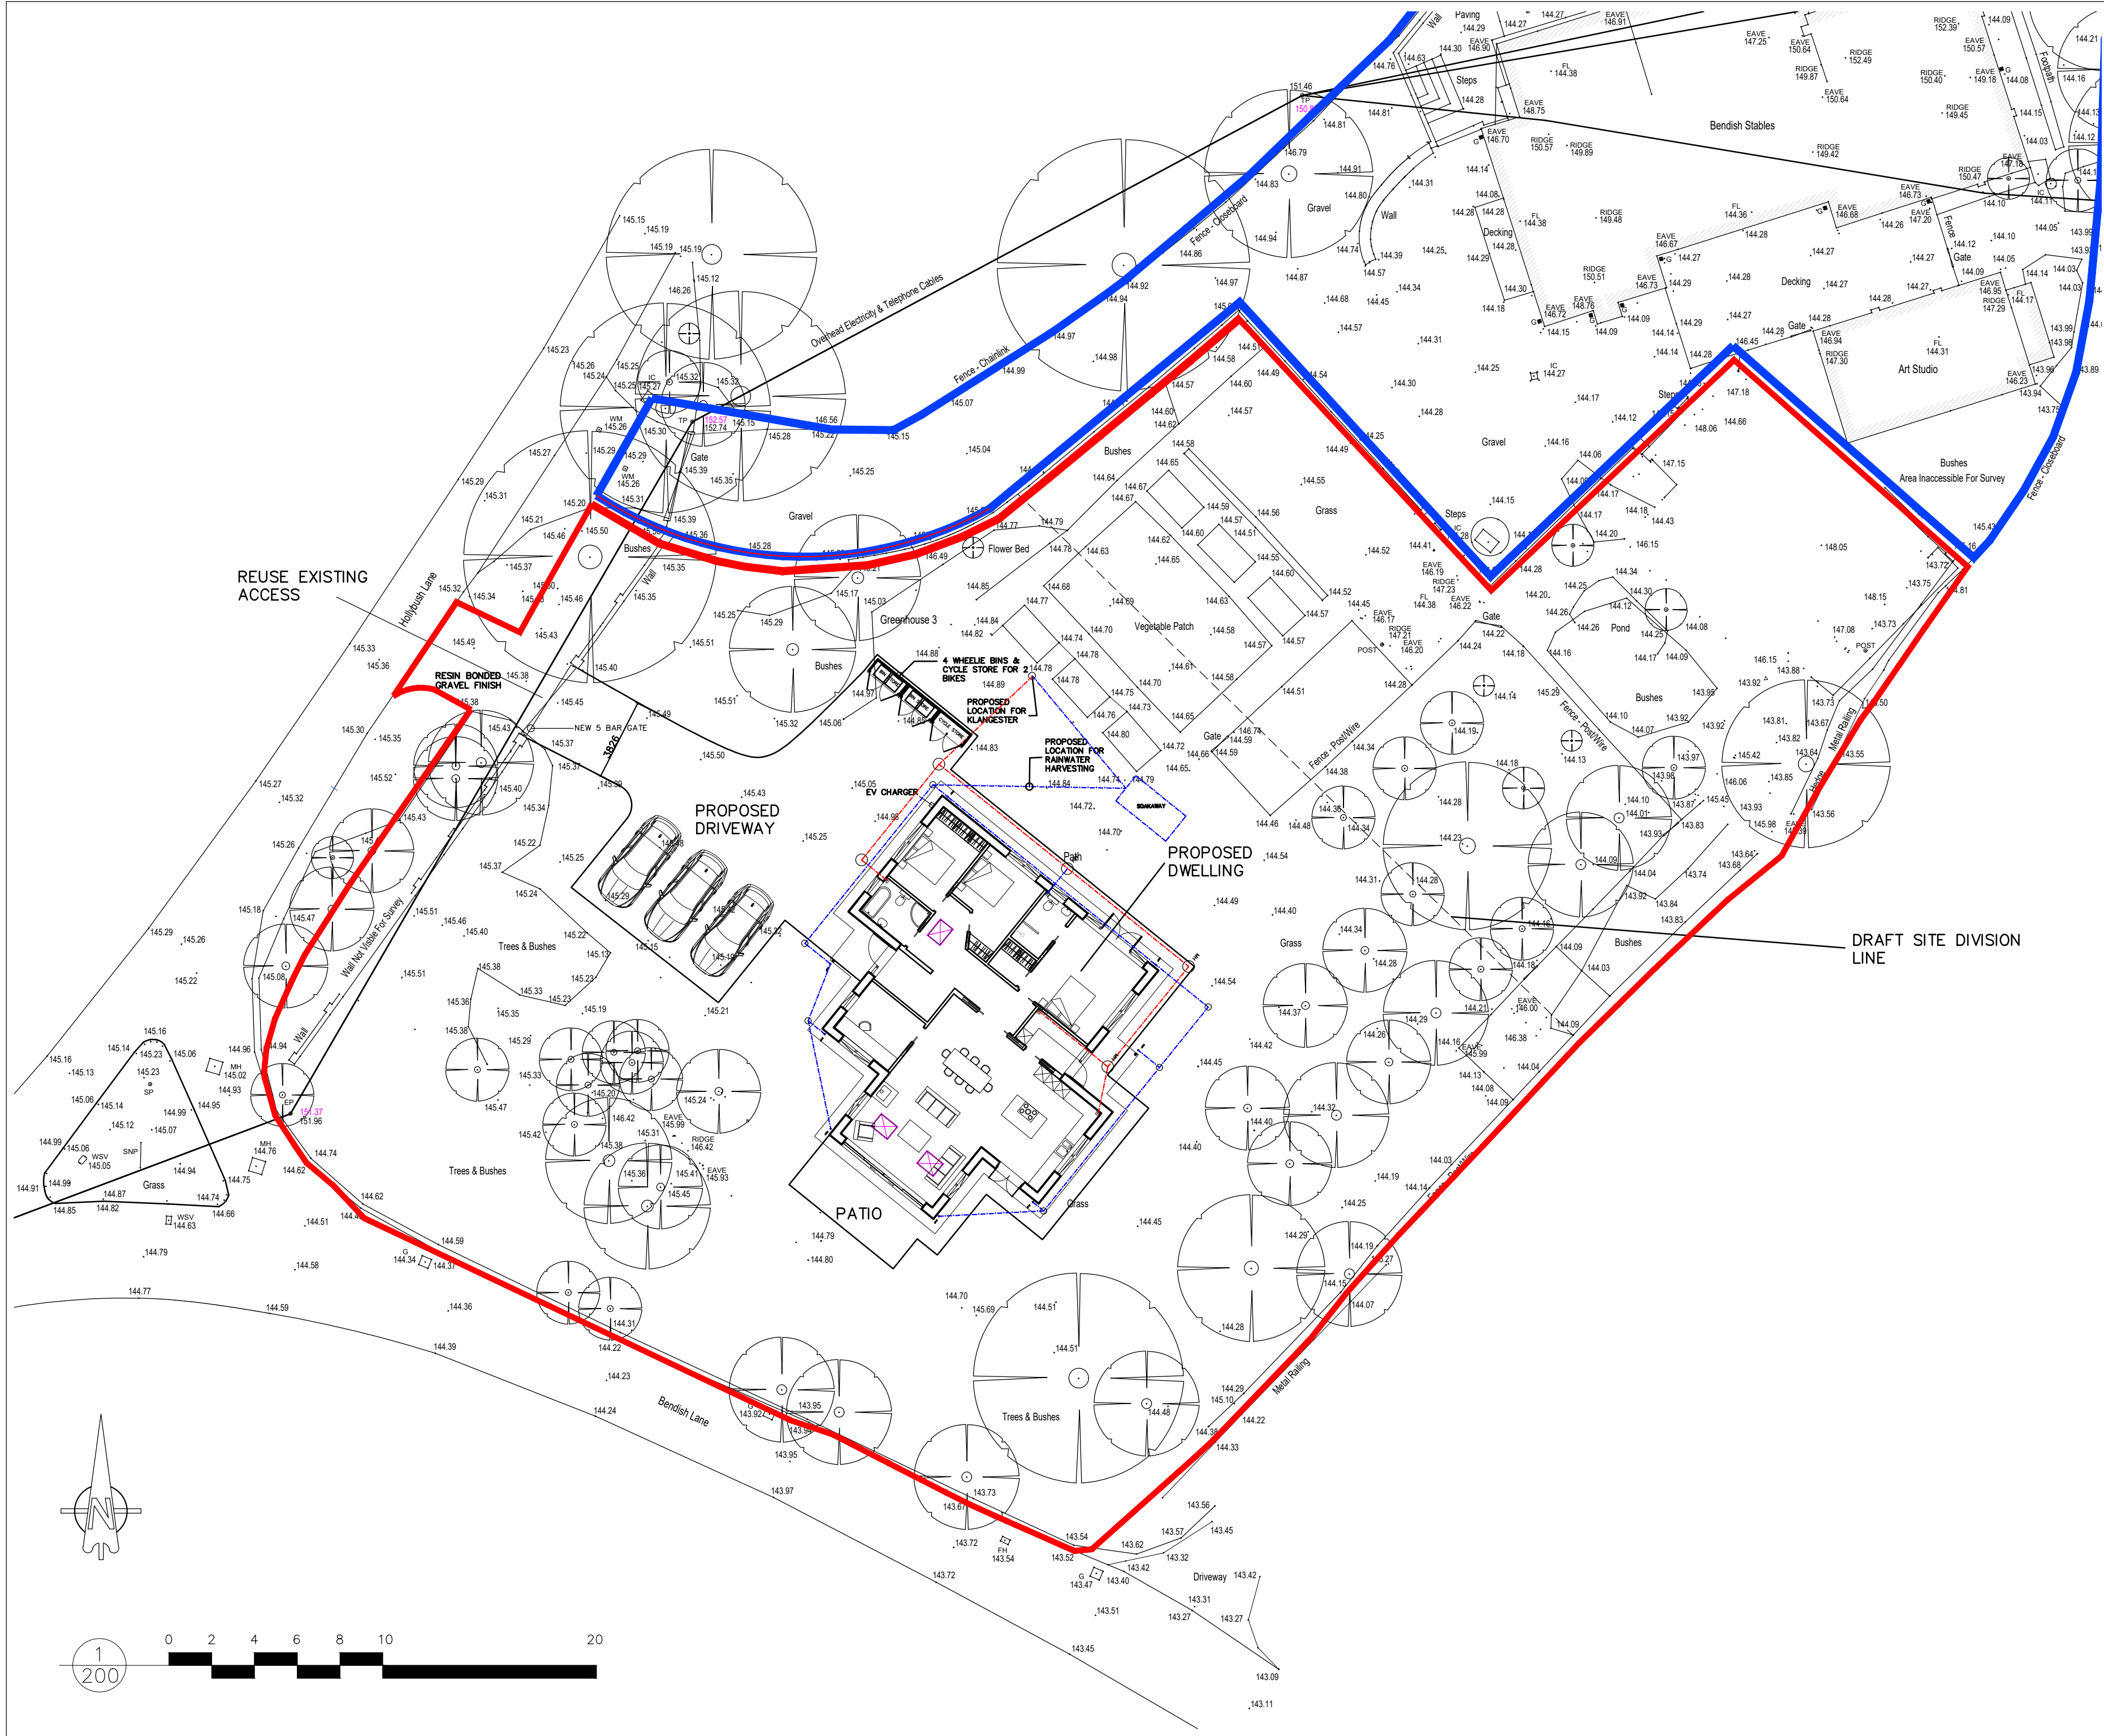

THIS DRAWING SHOULD BE READ IN CONJUNCTION WITH ANY OTHER RELEVANT DRAWINGS AND THE CONSTRUCTION MANUAL. THE BUILDER SHOULD CHECK ALL LEVELS AND SITE DIMENSIONS BEFORE WORK STARTS AND NOTIFY SCANDIA-HUS OF ANY DISCREPANCY IF IN DOUBT PLEASE ASK

REV	DESCRIPTION	DATE	DRN	CHK
A	GENERAL REVISIONS	24/3/26	JP	
B	GENERAL REVISIONS	30/3/26	JP	
C	GENERAL REVISIONS	30/3/26	JP	
D	GENERAL REVISIONS	13/4/26	JP	
E	GENERAL REVISIONS	15/4/26	JP	
F	GENERAL REVISIONS	27/4/26	JP	
G	BOUNDARY REVISED	11/06/26	CC	
H	BOUNDARY FURTHER REVISED	12/06/26	CC	
I	GENERAL REVISION	15/6/26	JP	



SCANDIA-HUS BUSINESS PARK,
FELCOURT ROAD, FELCOURT, EAST GRINSTEAD,
WEST SUSSEX, RH19 2LP : TEL 01342 838060

FOR
MR & MRS ANDERSON

SITE
**LAND ADJ TO BENDISH
STABLES, HOLLYBUSH LANE,
HERTFORDSHIRE, SG4 8JA**

TITLE
PROPOSED SITE PLAN

C/No. 762542	O/No.	SCALE 1:200 @A2
DRAWN SE	DRAWING NUMBER 01	
DATE 03/26	REV I	