


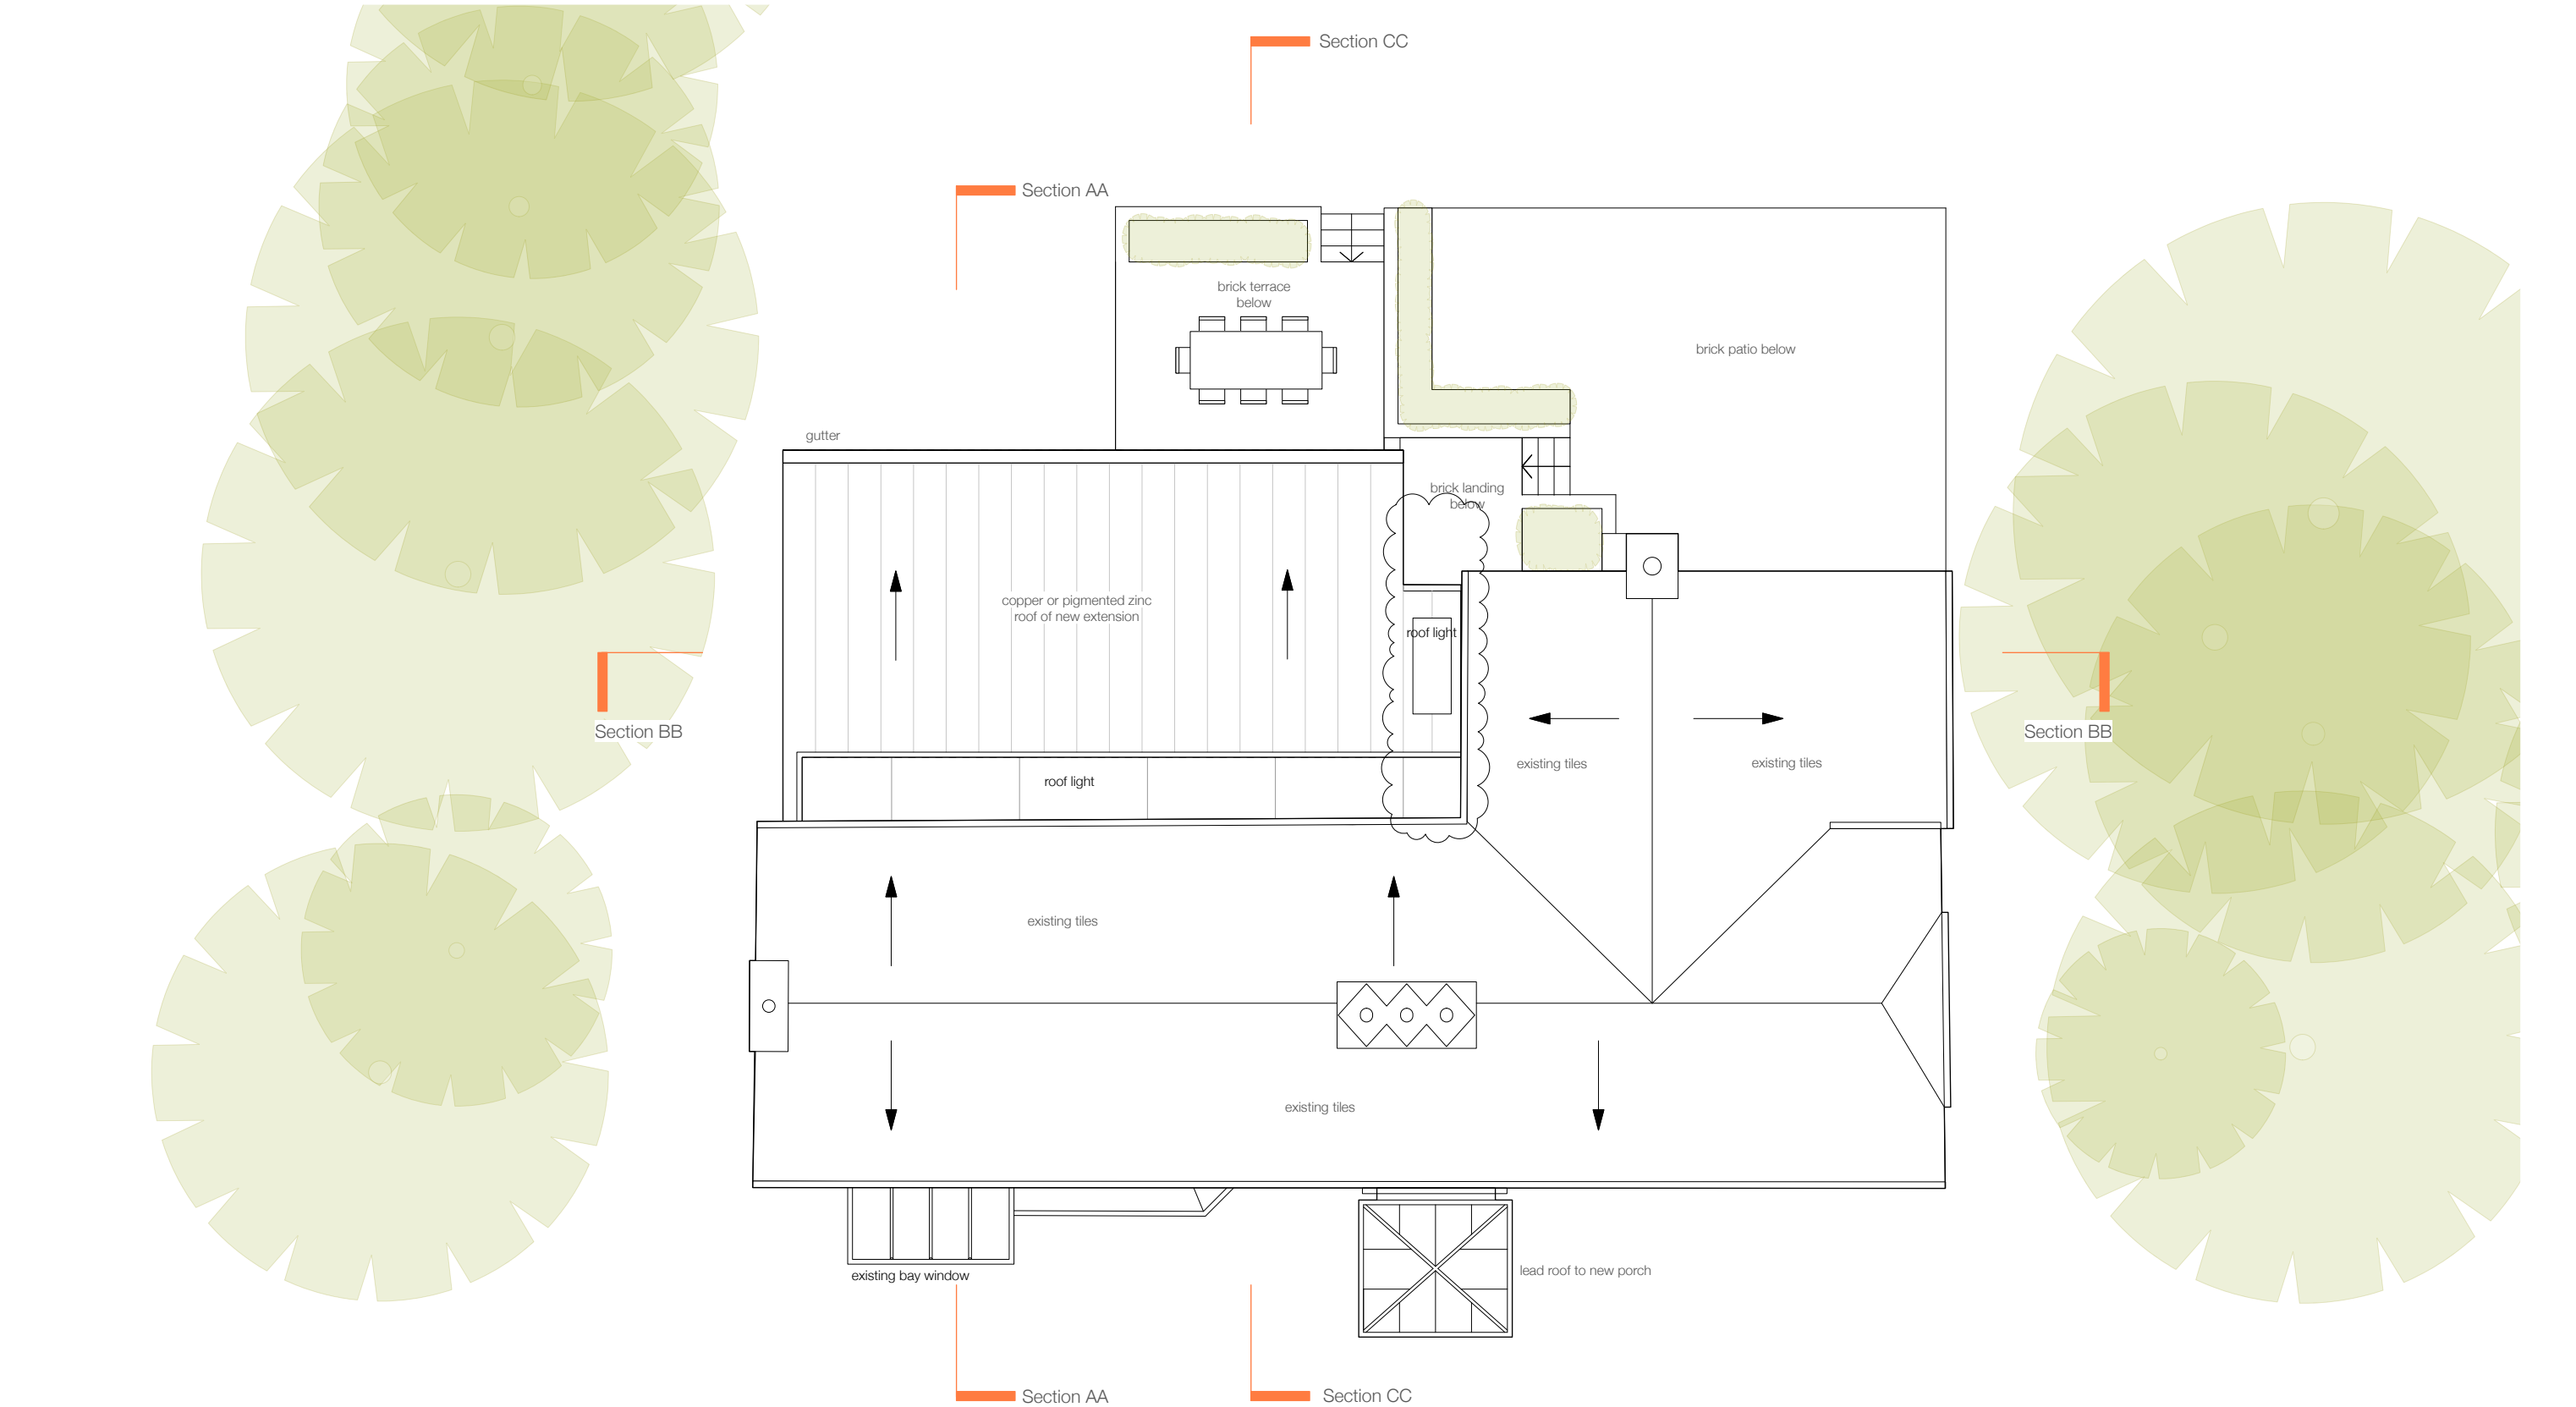

NOTES:

This drawing is to be read in conjunction with all other relevant consultants drawings and specifications

KEY:

PLANNING

Date	Rev.	Notes
03/07/18	A	Revised for planning
19/07/18	B	Porch revised
17/10/18	C	Porch revised
05/03/26	D	Amended roof light
11/05/26	E	Notes amended

Project Title	The Old Granary, Barley		
Drawing No.	2567 - 012-E		
Drawing Title	Roof Plan		
Scale	1:100	Status	FINAL
Size	A3	Date	JUL 2018

ARCHITECTS
OWERS WARWICK

13-15 Covent Garden | Cambridge | CB1 2HS
www.nrap.co.uk | design@nrap.co.uk | 01223464455