



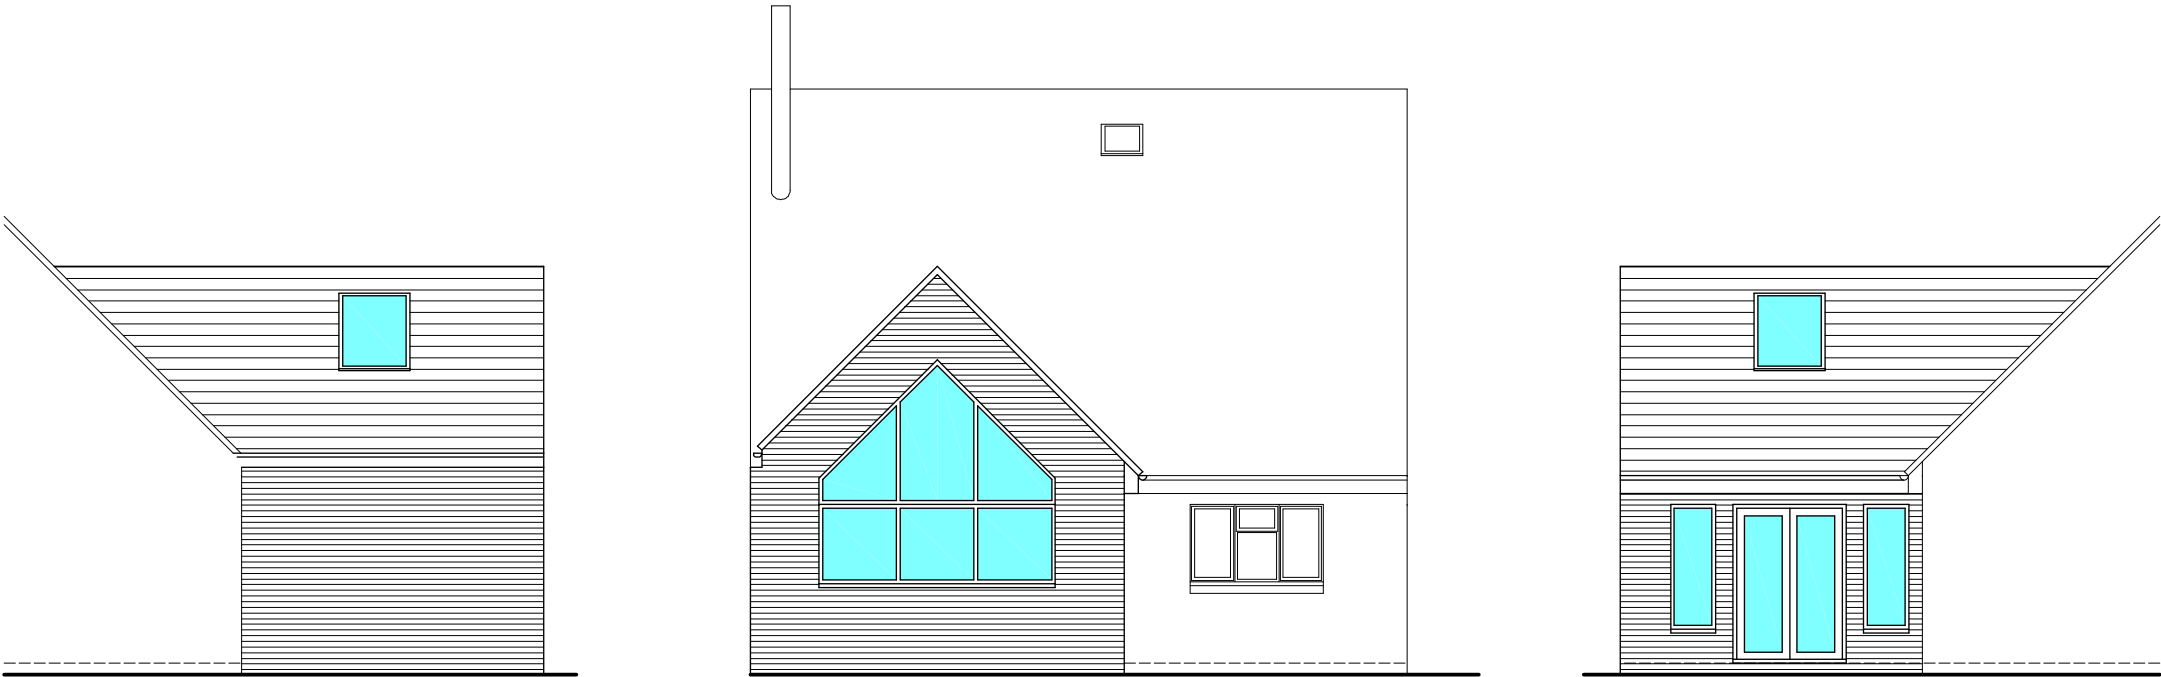



PART SIDE ELEVATION

REAR ELEVATION


PART SIDE ELEVATION

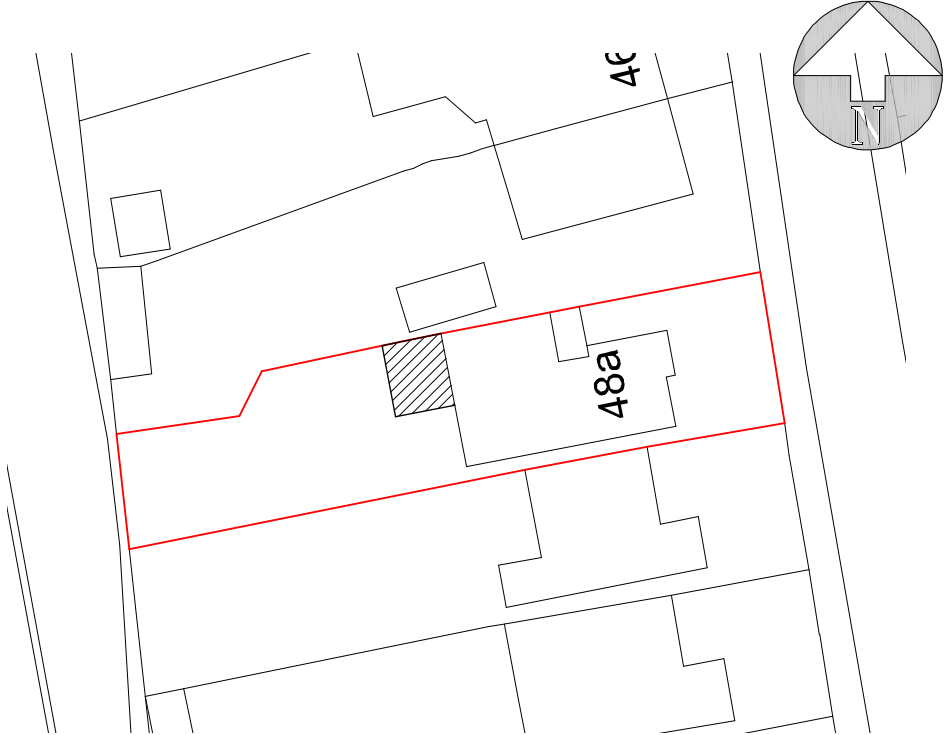


BLOCK PLAN
SCALE: 1:500

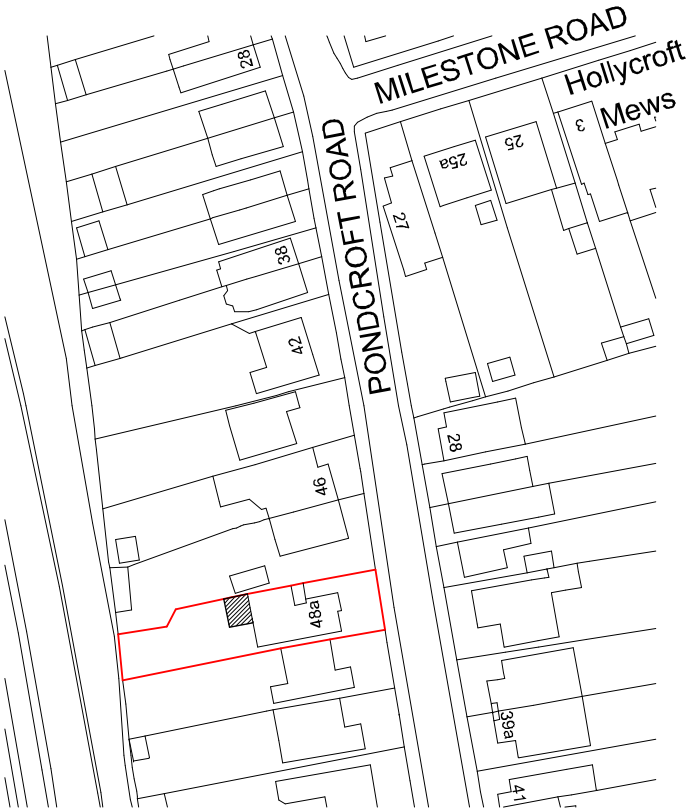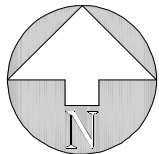

LOCATION PLAN
SCALE: 1:1250

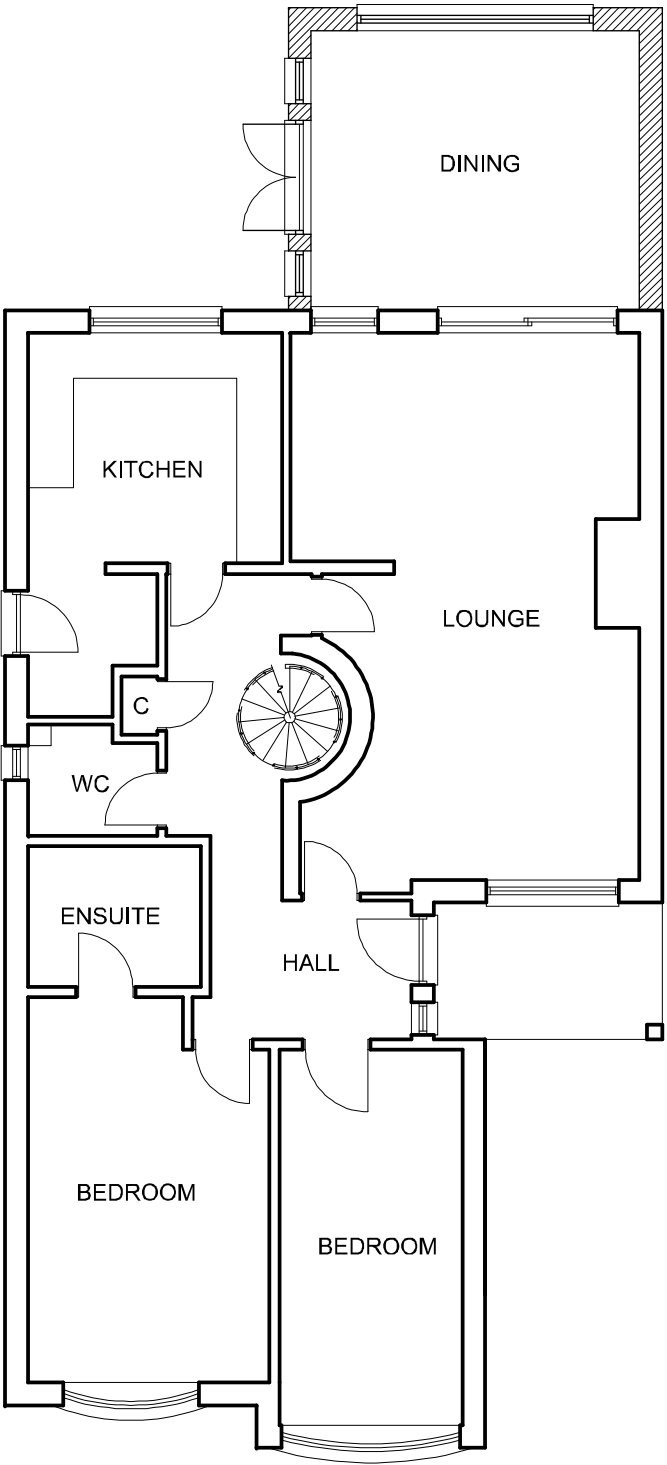

GROUND FLOOR PLAN

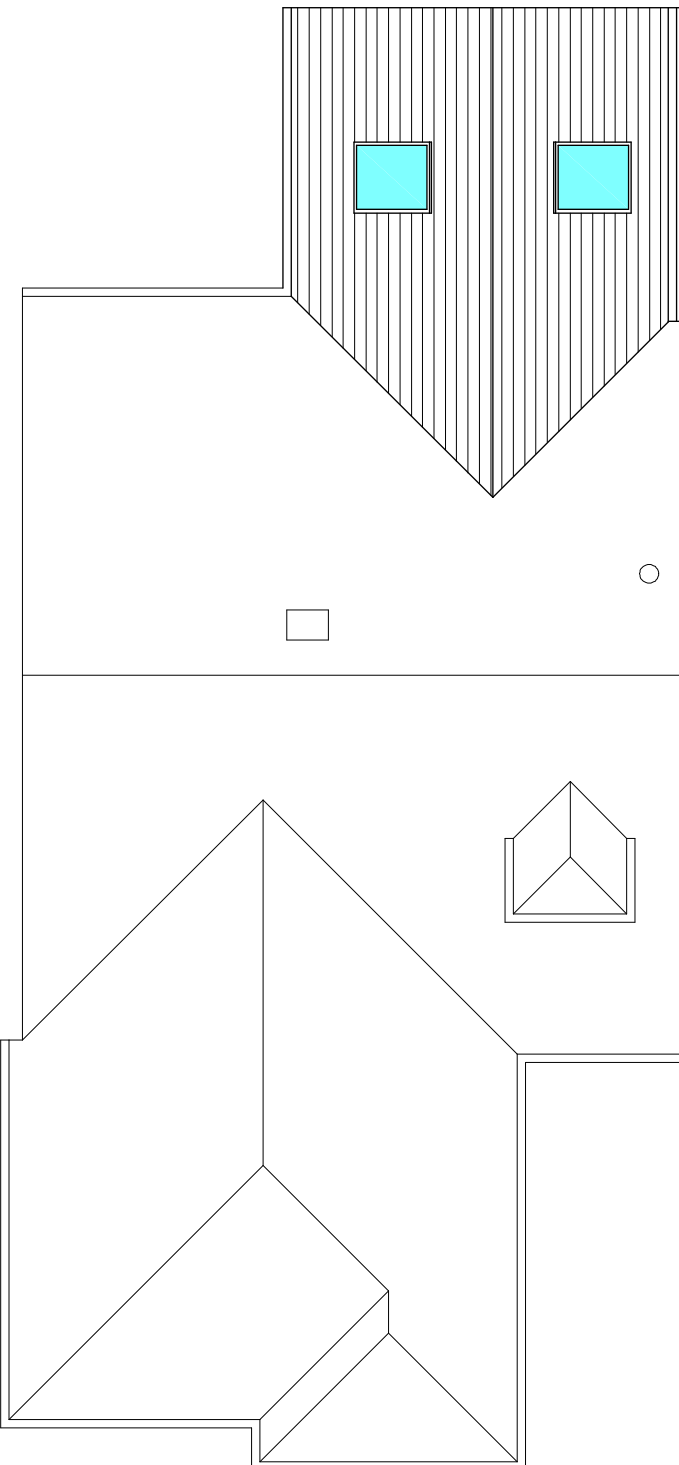

ROOF PLAN



THIS DRAWING IS ON AN A2 SHEET

Damien Poulter Designs Ltd

Architectural Design & Plans
9 Bakers Grove
Welwyn Garden City
Herts
AL7 2DJ

07711864785

damienpoulter@hotmail.com

ADDRESS:	48A PONCROFT ROAD, KNEBWORTH, HERTS.		
DRAWING TITLE:	PROPOSED PLANS & ELEVATIONS		
DRAWING STATUS:	PLANNING	SCALE:	1:100
DRAWN BY:	DP	DATE:	DEC 2024
DRAWING NO :	P01	REVISION:	A