




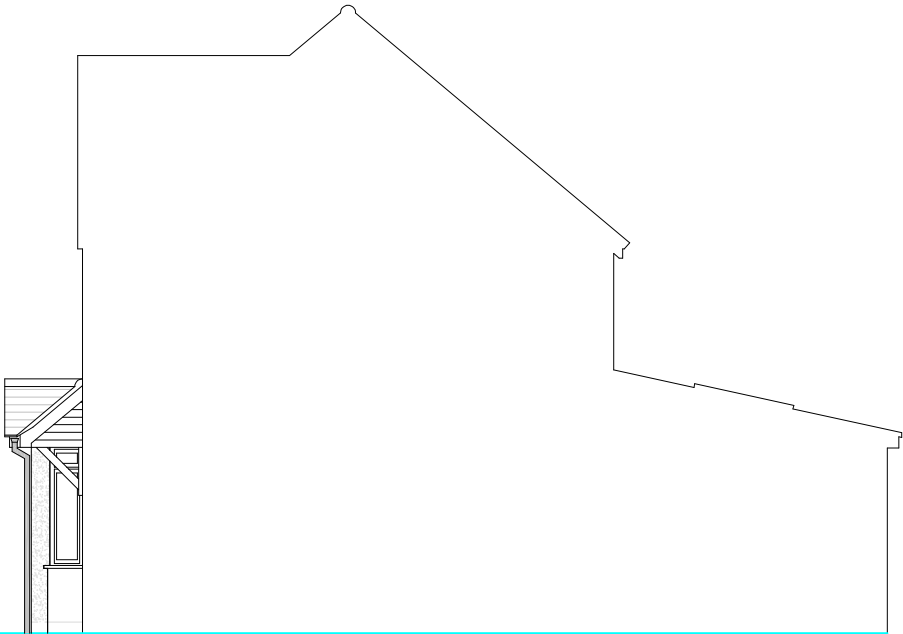



EXISTING NORTH ELEVATION

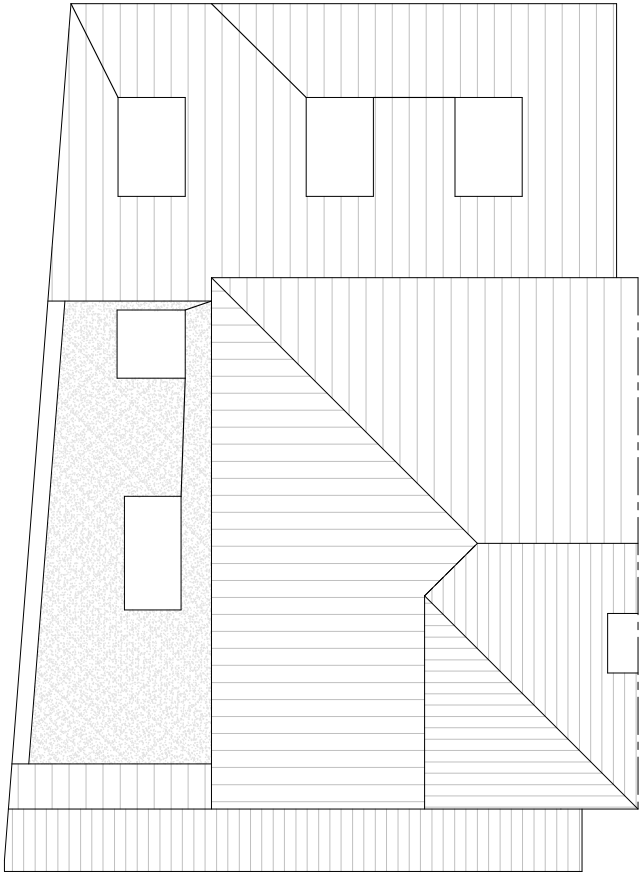



EXISTING ROOF PLAN

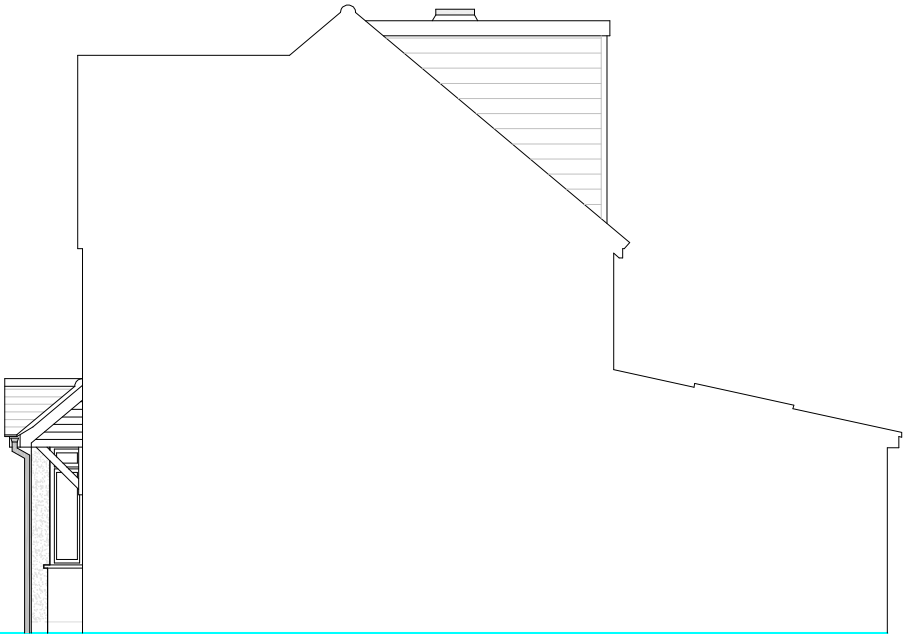

PROPOSED NORTH ELEVATION

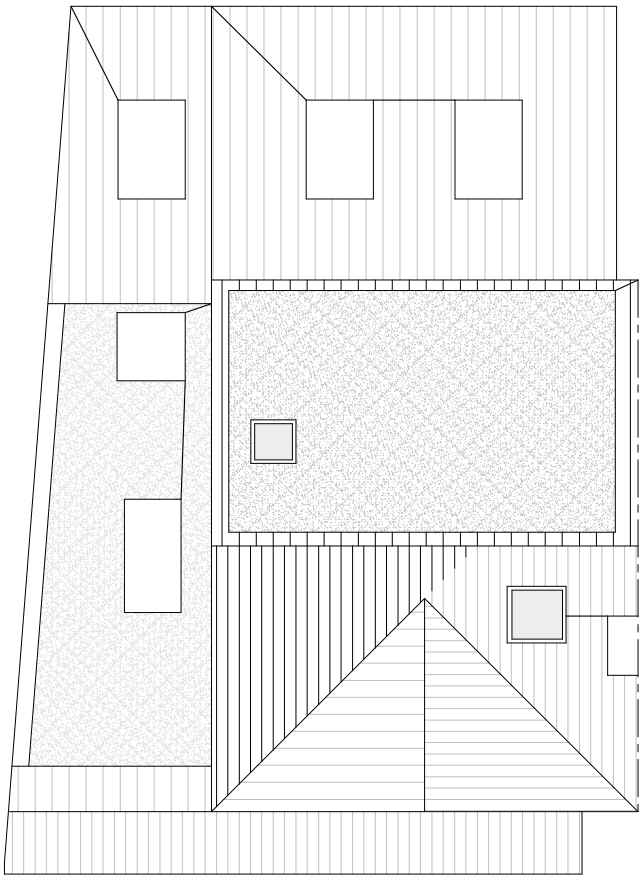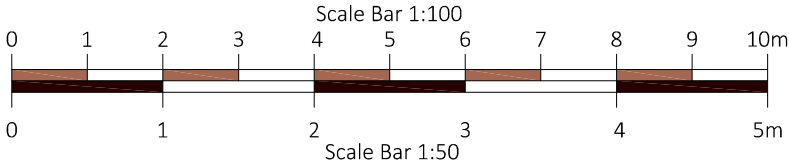

PROPOSED ROOF PLAN

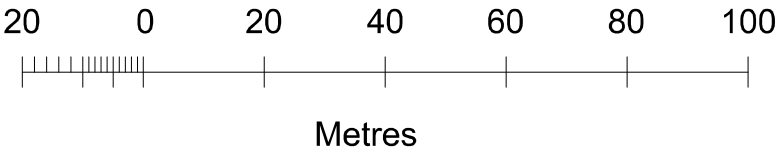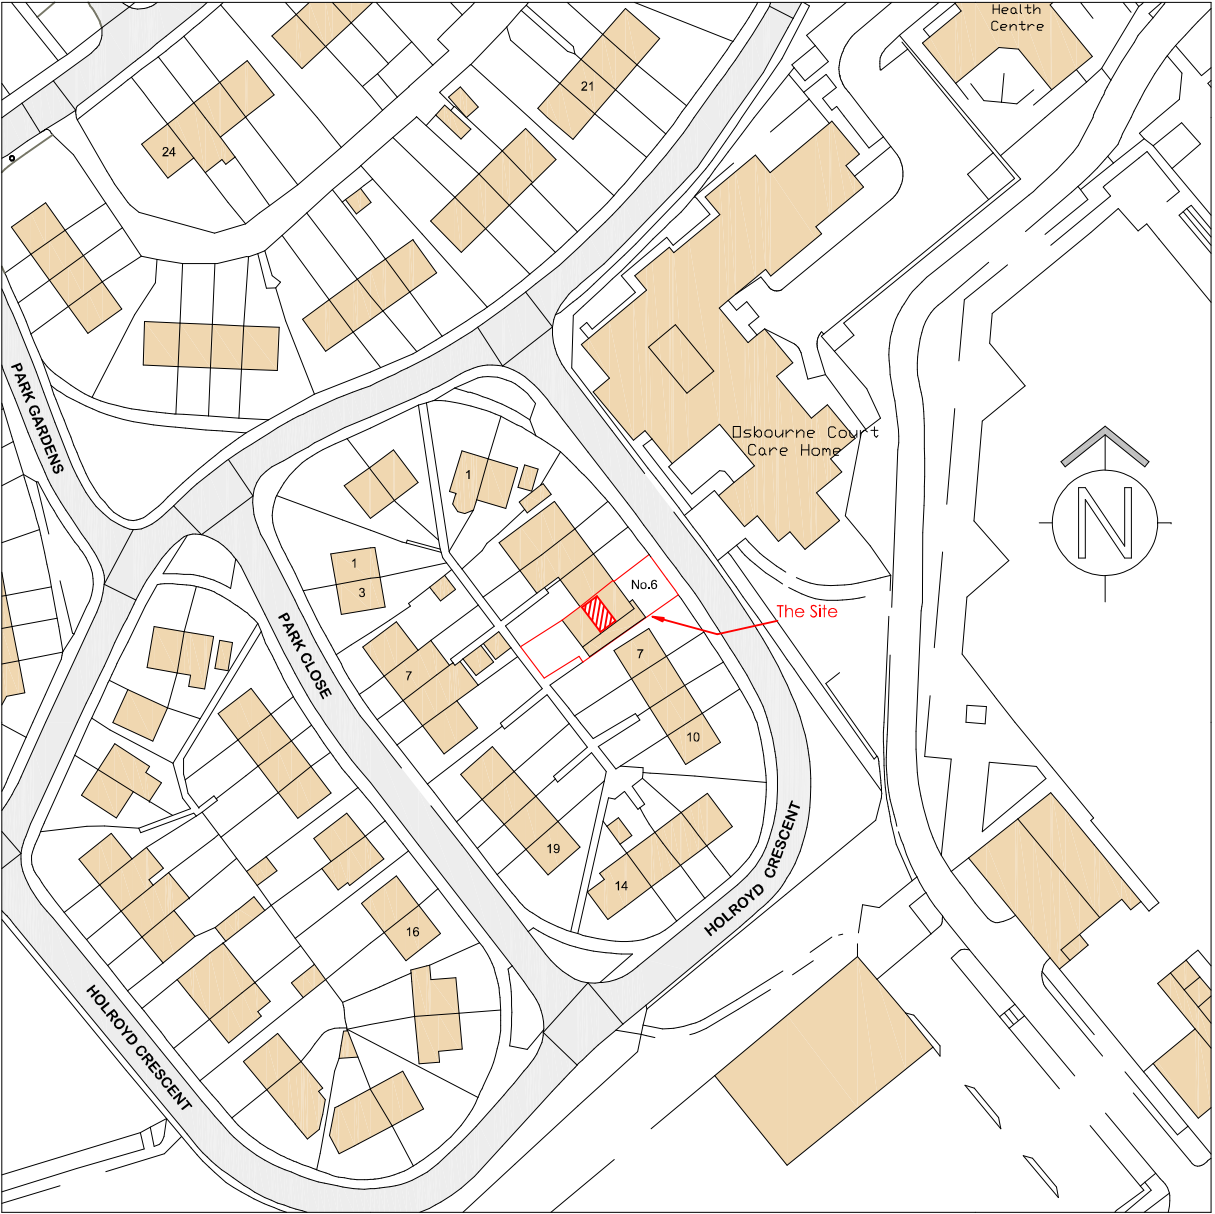

PLANNING DRAWING

Rev.	Date	Note
Project		
6 Holroyd Crescent, Baldock SG7 6EH		
Drawing Title		
Proposed & Existing North Elevations, Roof Plans & Location Plan		
Drawing Number ODC - 24/21.03		
Scale 1:100 1:1250 Paper Size A3 Date Dec '24		
Octagon Design & Consultancy		
2a Bournemouth Rd - STEVENAGE - Herts SG1 2PN		
e: trj13@icloud.com		
m: 07831 146756		