



EXISTING EAST ELEVATION



EXISTING SOUTH ELEVATION



EXISTING WEST ELEVATION



PROPOSED EAST ELEVATION




PROPOSED SOUTH ELEVATION



PROPOSED WEST ELEVATION

PLANNING DRAWING

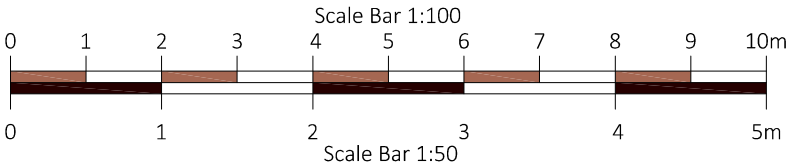

Rev.	Date	Note
Project		
6 Holroyd Crescent, Baldock SG7 6EH		
Drawing Title		
Proposed & Existing East, West & South Elevations		
Drawing Number ODC - 24/21.02		
Scale 1:100	Paper Size A3	Date Dec '24
Octagon Design & Consultancy		
2a Bourne Mouth Rd - STEVENAGE - Herts SG1 2PN		
e: trj13@icloud.com		
m: 07831 146756		