




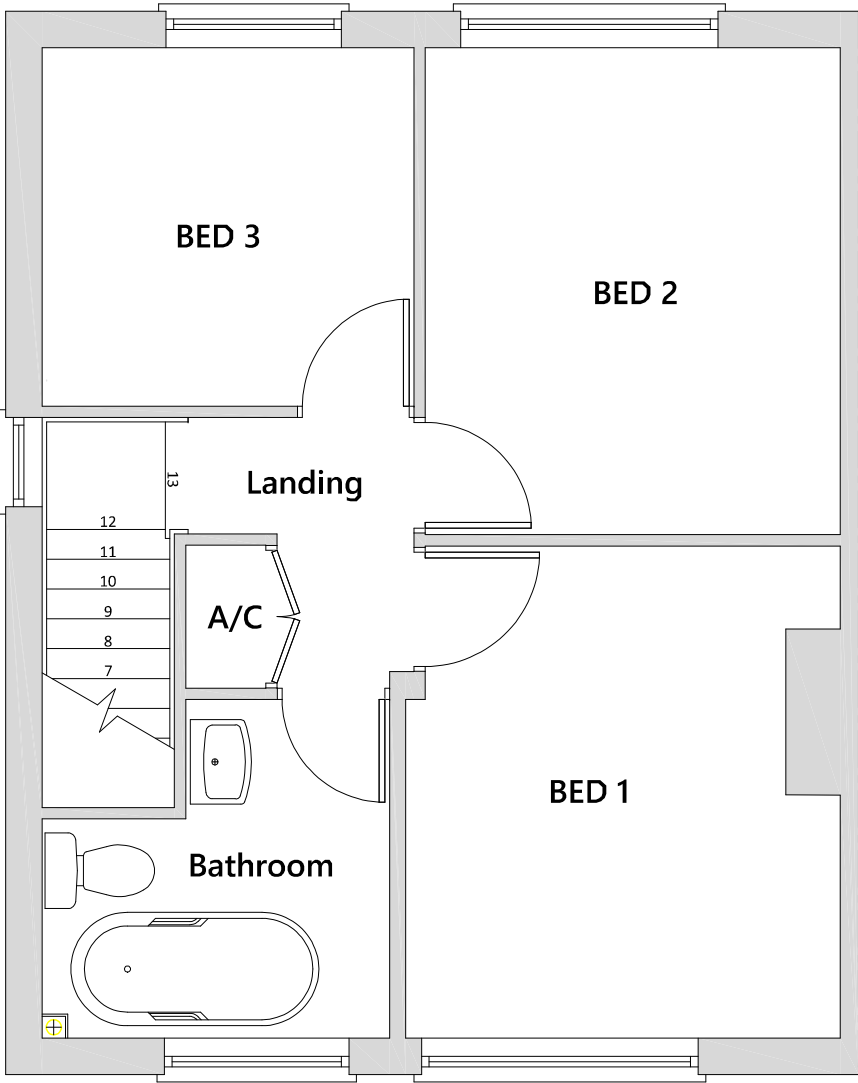


EXISTING 1st FLOOR PLAN

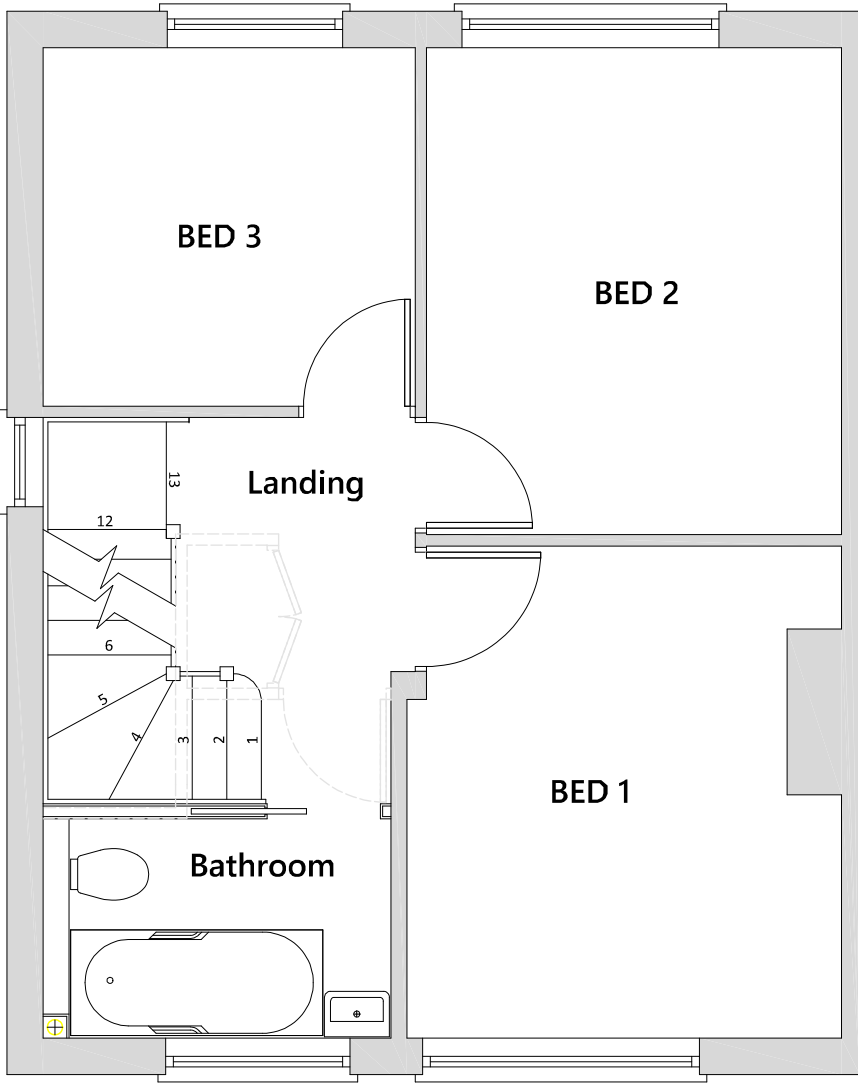

PROPOSED 1st FLOOR PLAN

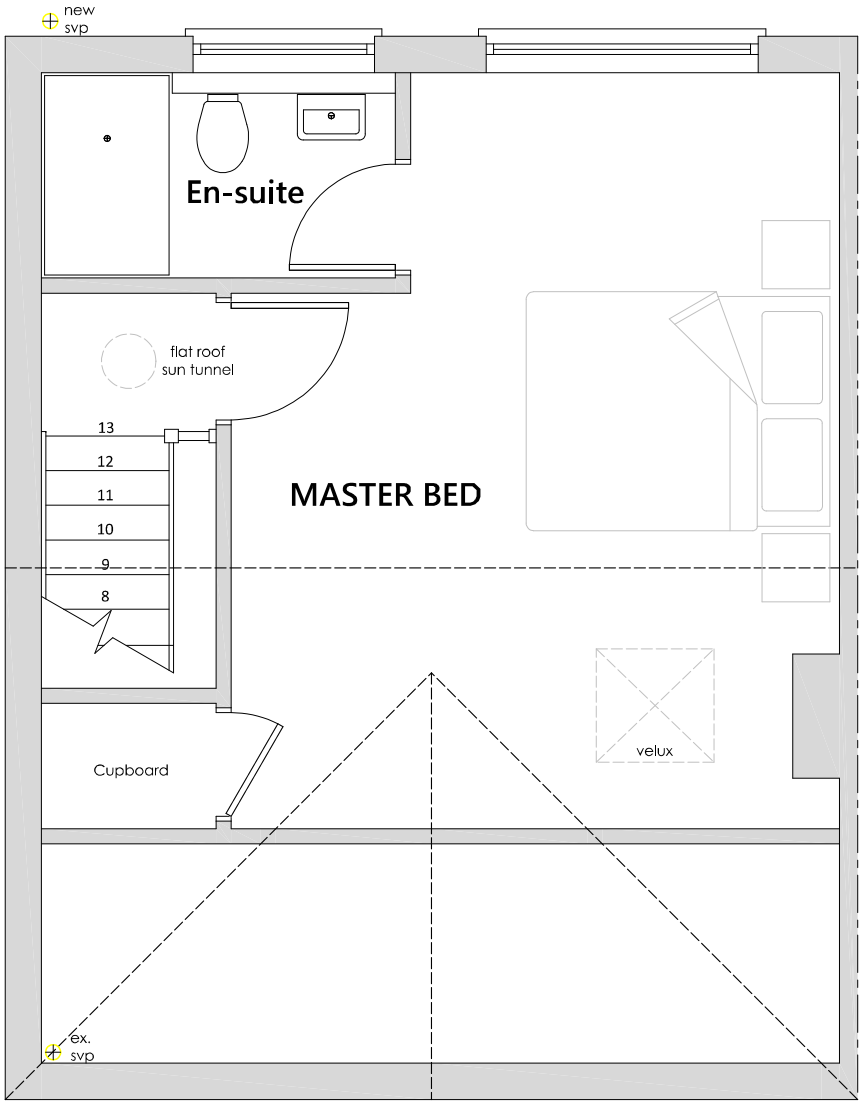

PROPOSED ATTIC FLOOR PLAN

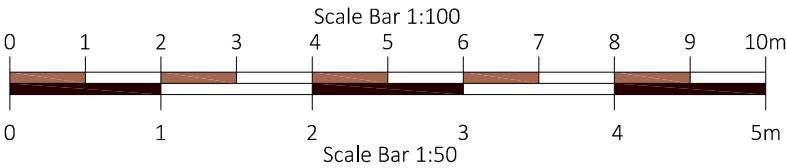

PLANNING DRAWING

Rev.	Date	Note
Project		
6 Holroyd Crescent, Baldock SG7 6EH		
Drawing Title		
Proposed & Existing Floor Plans for loft conversion		
Drawing Number ODC - 24/21.01		
Scale 1:50	Paper Size A3	Date Dec '24
Octagon Design & Consultancy		
2a Boumemouth Rd - STEVENAGE - Herts SG1 2PN		
e: trj13@icloud.com		
m: 07831 146756		