




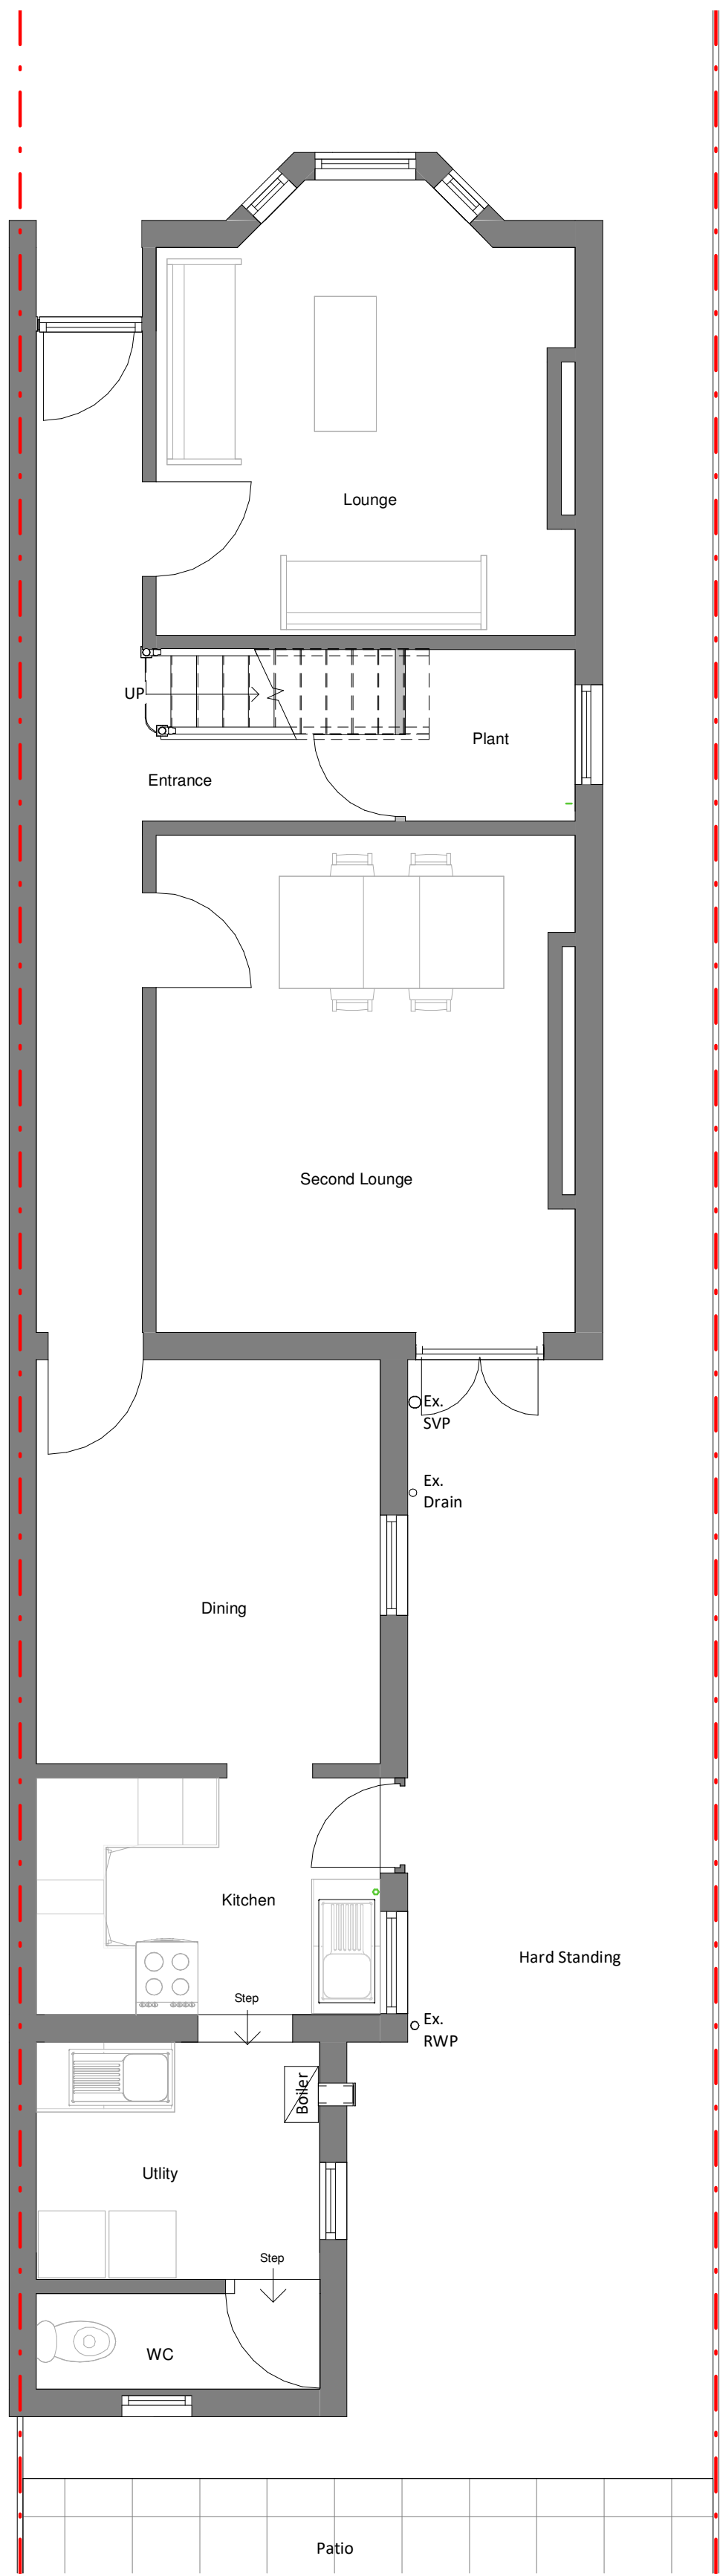

Existing Ground Floor Plan  
1 : 50

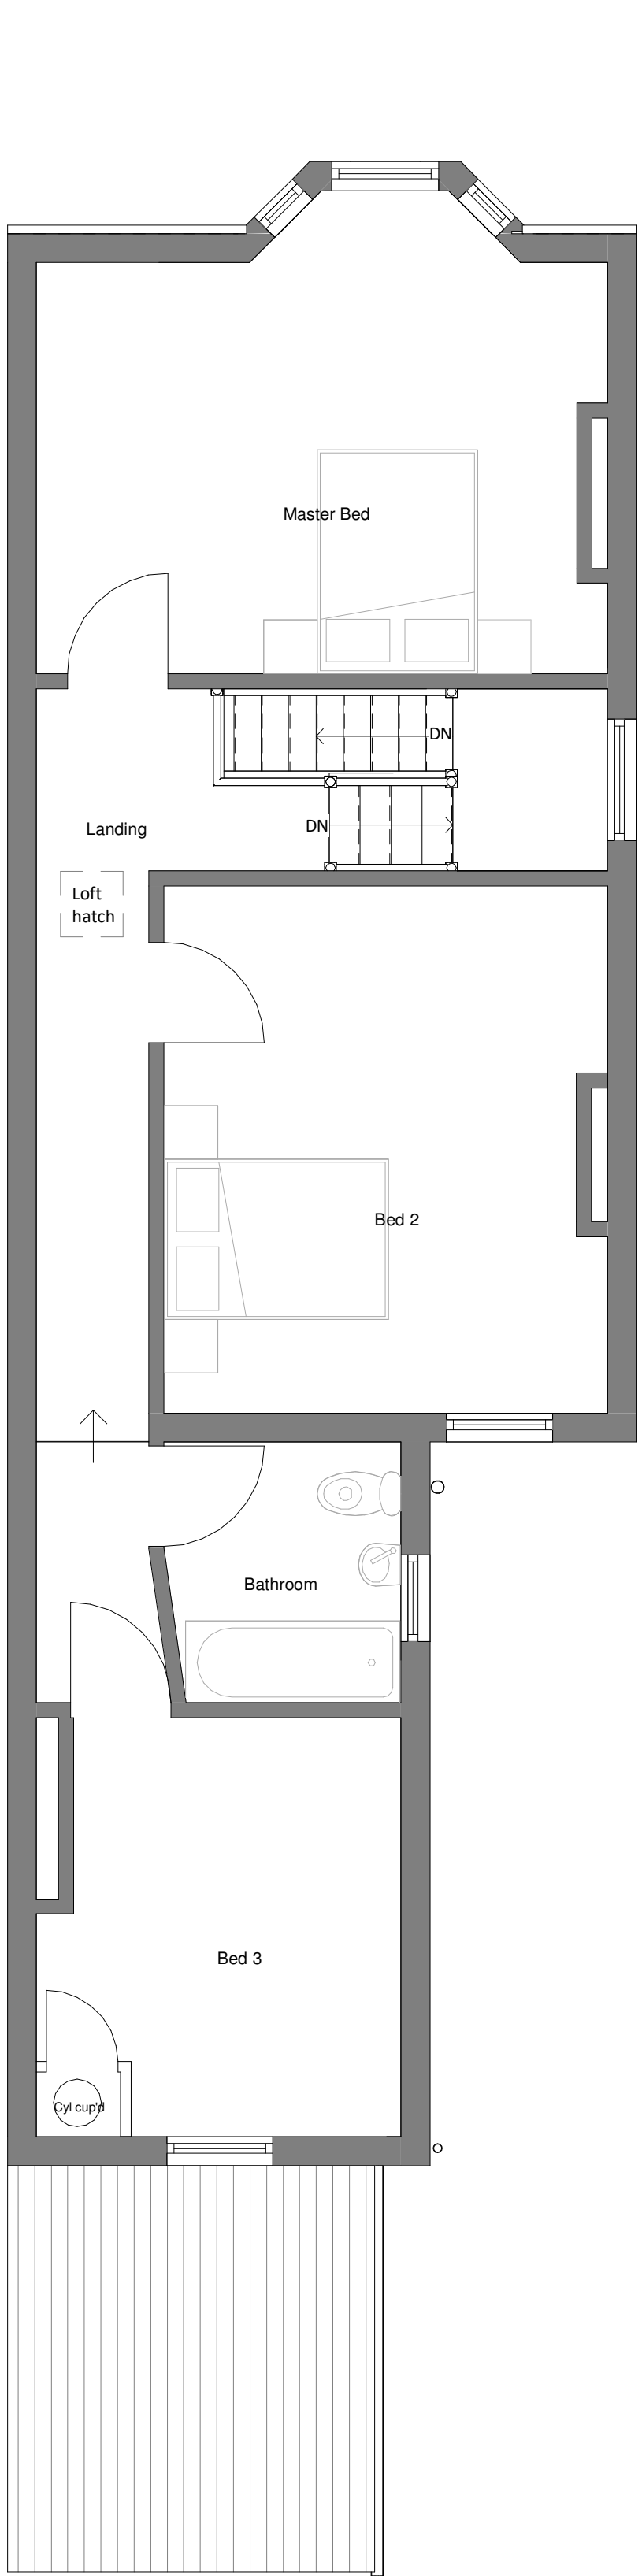

Existing First Floor Plan  
1 : 50

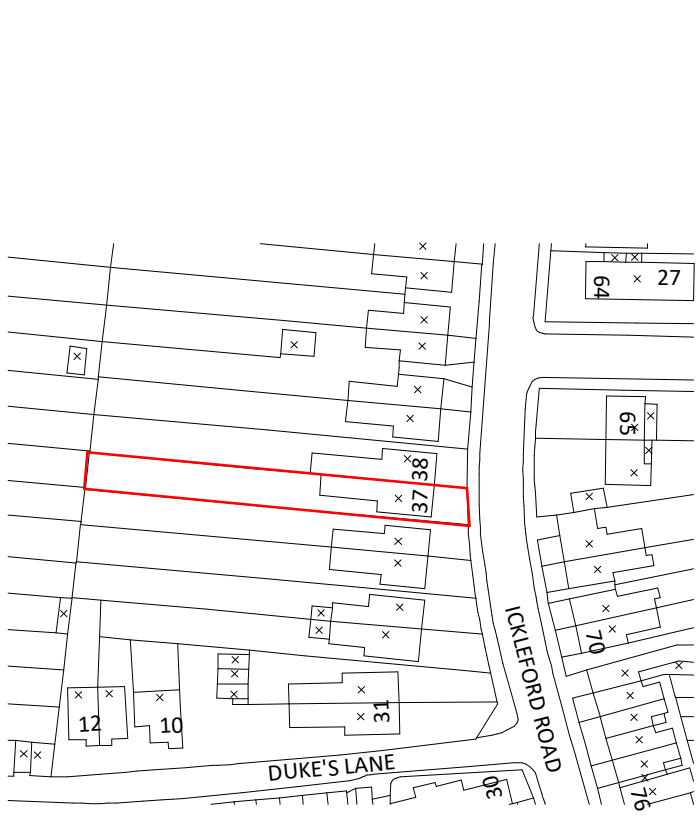

Site Location Plan  
1 : 1250



Existing Front Elevation  
1 : 50



Existing Rear Elevation  
1 : 50



Existing Side Elevation  
1 : 50

| Rev | Date | Description | By | ALL DIMENSIONS & CONDITIONS ARE TO BE CHECKED ON SITE PRIOR TO PREPARING DRAWINGS OR COMMENCING ANY WORK |  |  | Do not scale for building control or construction purposes<br>May be scaled for planning purposes.<br>All dimensions in millimetres unless otherwise stated.<br>Any variations or supplementary drawings are to be approved by the author of this document.<br>If errors are spotted it is the readers responsibility to notify the autor and a revised plan can be re-issued.<br>All drawings and specifications to be read in conjunction with one another. |  |  | EXISTING               |                |                | 1:50  |  |  Figment Architecture Ltd<br>info@figment-architecture.co.uk<br>www.figment-architecture.co.uk |  | Drawing No.   | 2021-17                               | SUR-104 | Scale @ A1<br>As indicated | <br><b>FIGMENT ARCHITECTURE</b><br>FROM IMAGINATION TO REALITY |
|-----|------|-------------|----|---|--|--|---|--|--|------------------------|----------------|----------------|--------------------------------------------------------------------------------------------|--|---|--|---------------|---------------------------------------|---------|----------------------------|---|
|     |      |             |    |   |  |  |   |  |  | Client<br>Beccy Farrow |                |                |                                                                                            |  |   |  | Project       | 37 Ickleford Road<br>Hitchin, SG5 1TR |         |                            |   |
|     |      |             |    |   |  |  |   |  |  | Drawn<br>LWA           | Checked<br>NTA | Date<br>Dec 21 |                                                                                            |  |   |  | Drawing Title | Existing Plans and Elevations         |         |                            |   |