


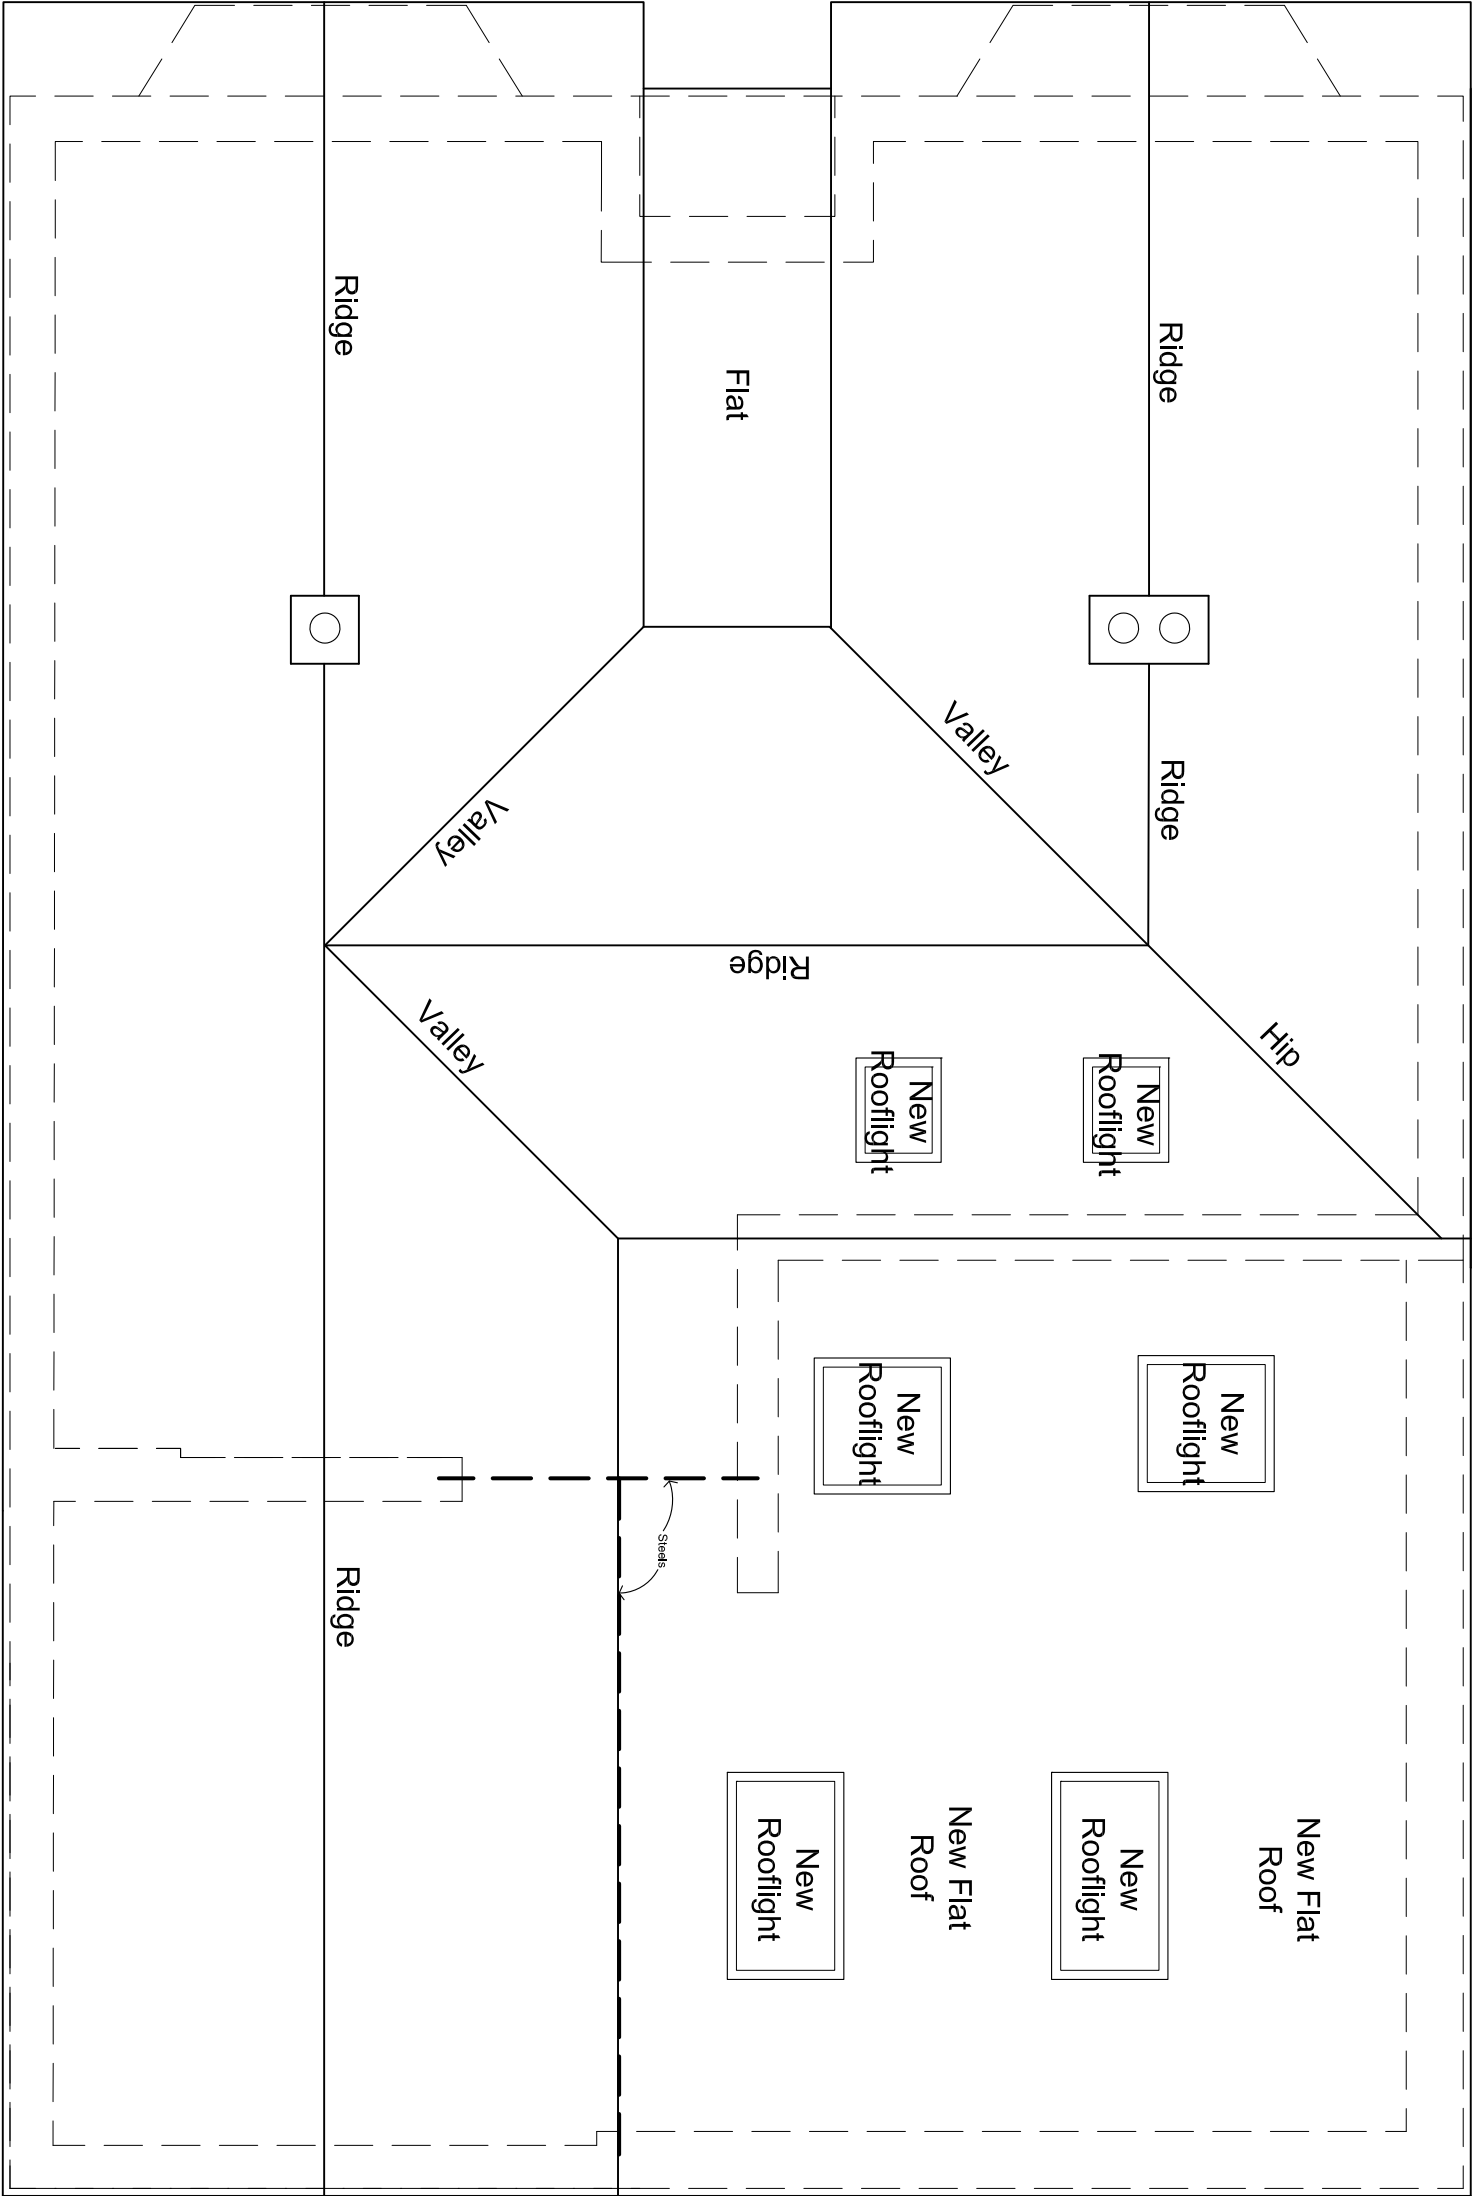

Roof Plan

Scale 1 / 50



REVISIONS: Nov. 2024: Drawing revised to show existing (pitched roof) rear extension retained with proposed extension reduced in size to fill in the North East corner.

For:		Job:	
Mr. N. Minter.		49 Redhoods Way West, Letchworth	
		Title:	
		Proposed Roof Plan	
Scale:		Date:	
1:50 @ A3		Nov 2024	
Dwg No:		NWM / 2023 / P7	
		Rev:	
		A	