


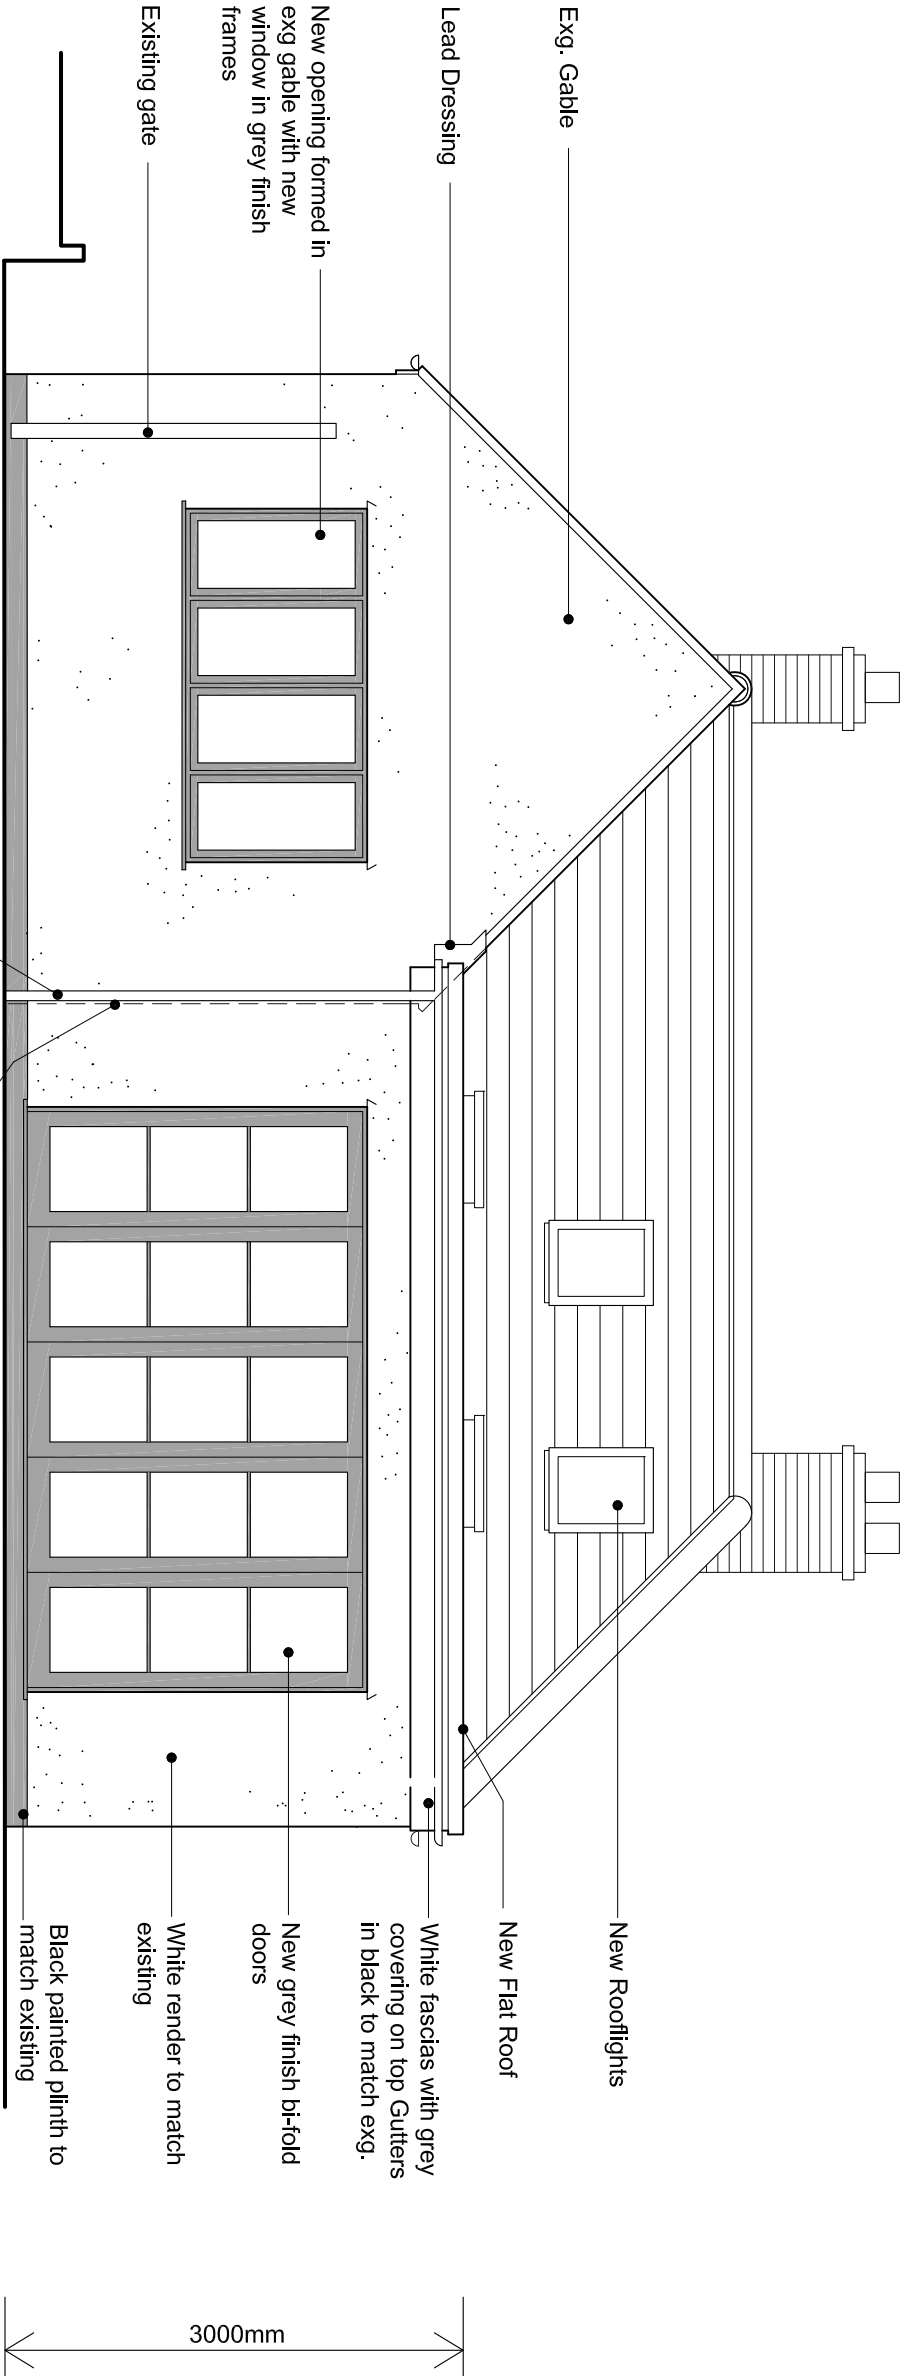

Rear Elevation

Scale 1 / 50



REVISIONS: Nov. 2024: Drawing revised to show existing (pitched roof) rear extension retained with proposed extension reduced in size to fill in the North East corner.

For:		Job:	49 Redhoods Way West, Letchworth		
		Title:	Proposed Rear Elevation		
Mr. N. Winter.		Scale:	1:50 @ A3		Date: Nov 2024
		Dwg No:	NWM / 2023 / P5		Rev: A