


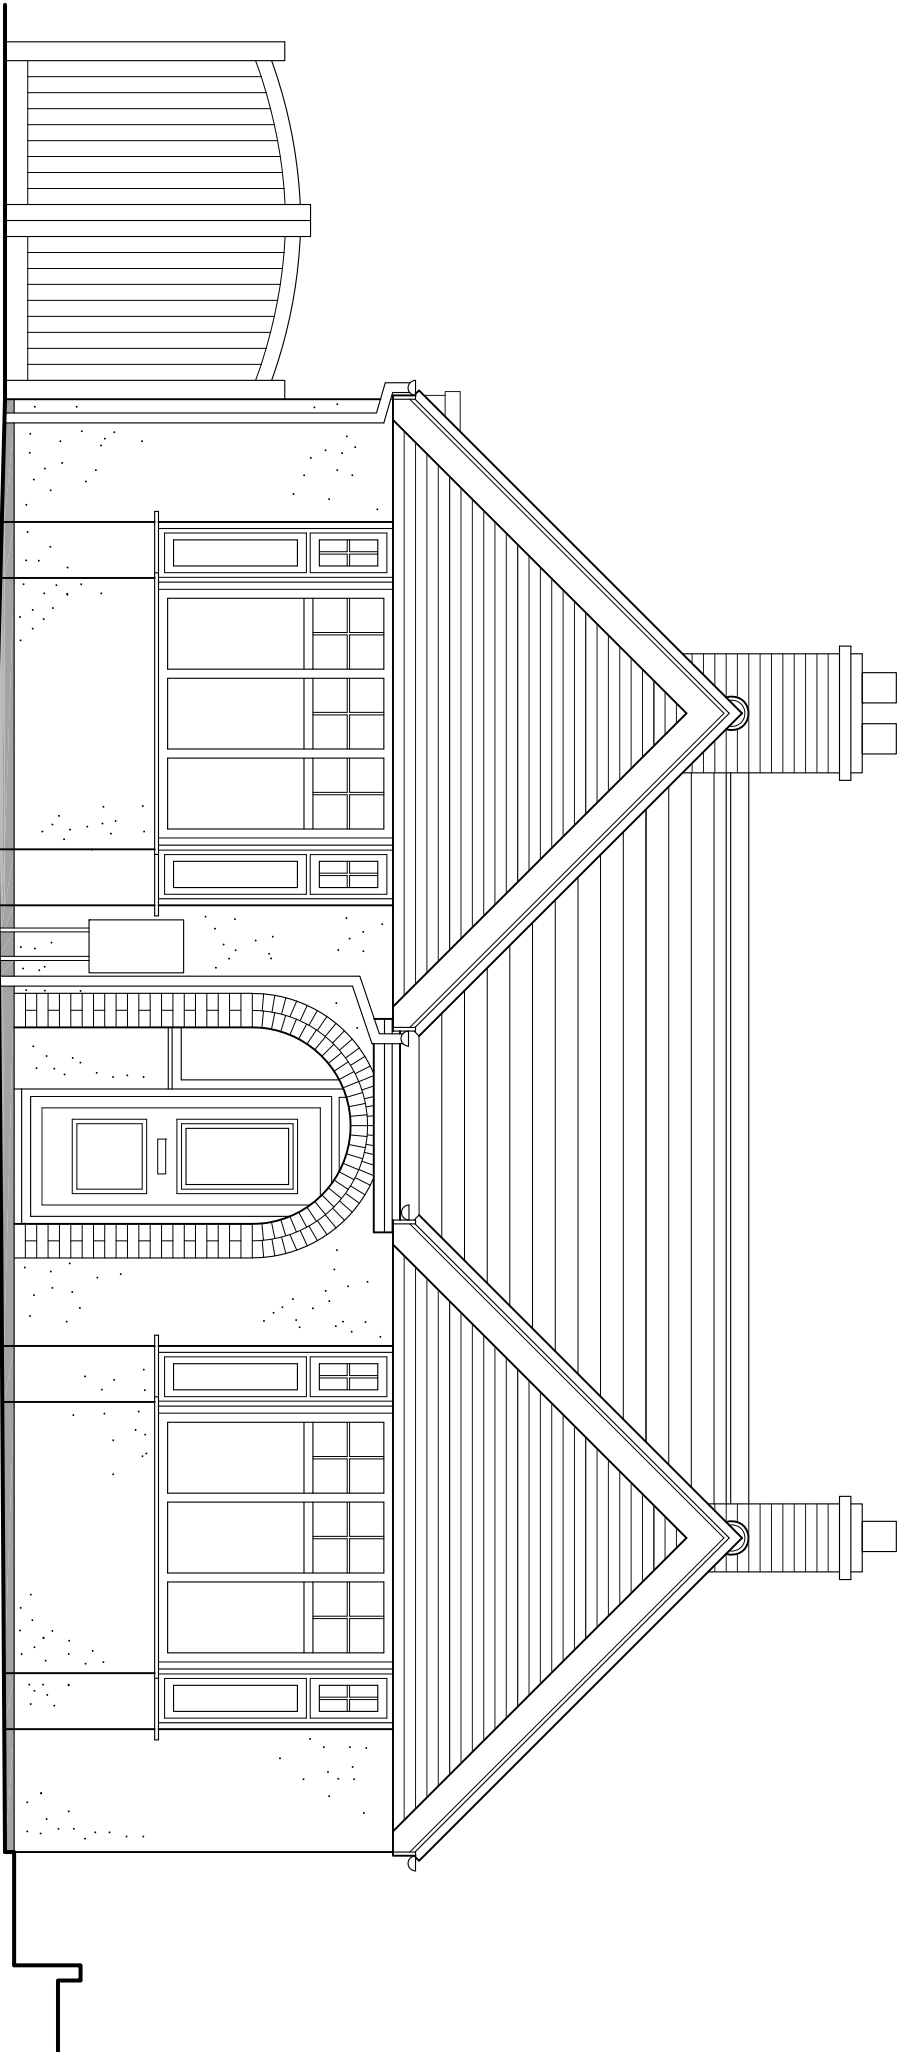

Front Elevation

Scale 1 / 50



REVISIONS: Nov. 2024: Drawing revised to show existing (pitched roof) rear extension retained with proposed extension reduced in size to fill in the North East corner.

For:	Job:		49 Redhoods Way West, Letchworth
	Title:		Proposed Front Elevation
	Scale:	Date:	
	1:50 @ A3	Nov 2024	
Mr. N. Minter.		Dwg No:	NWM / 2023 / P3
		Rev:	A