


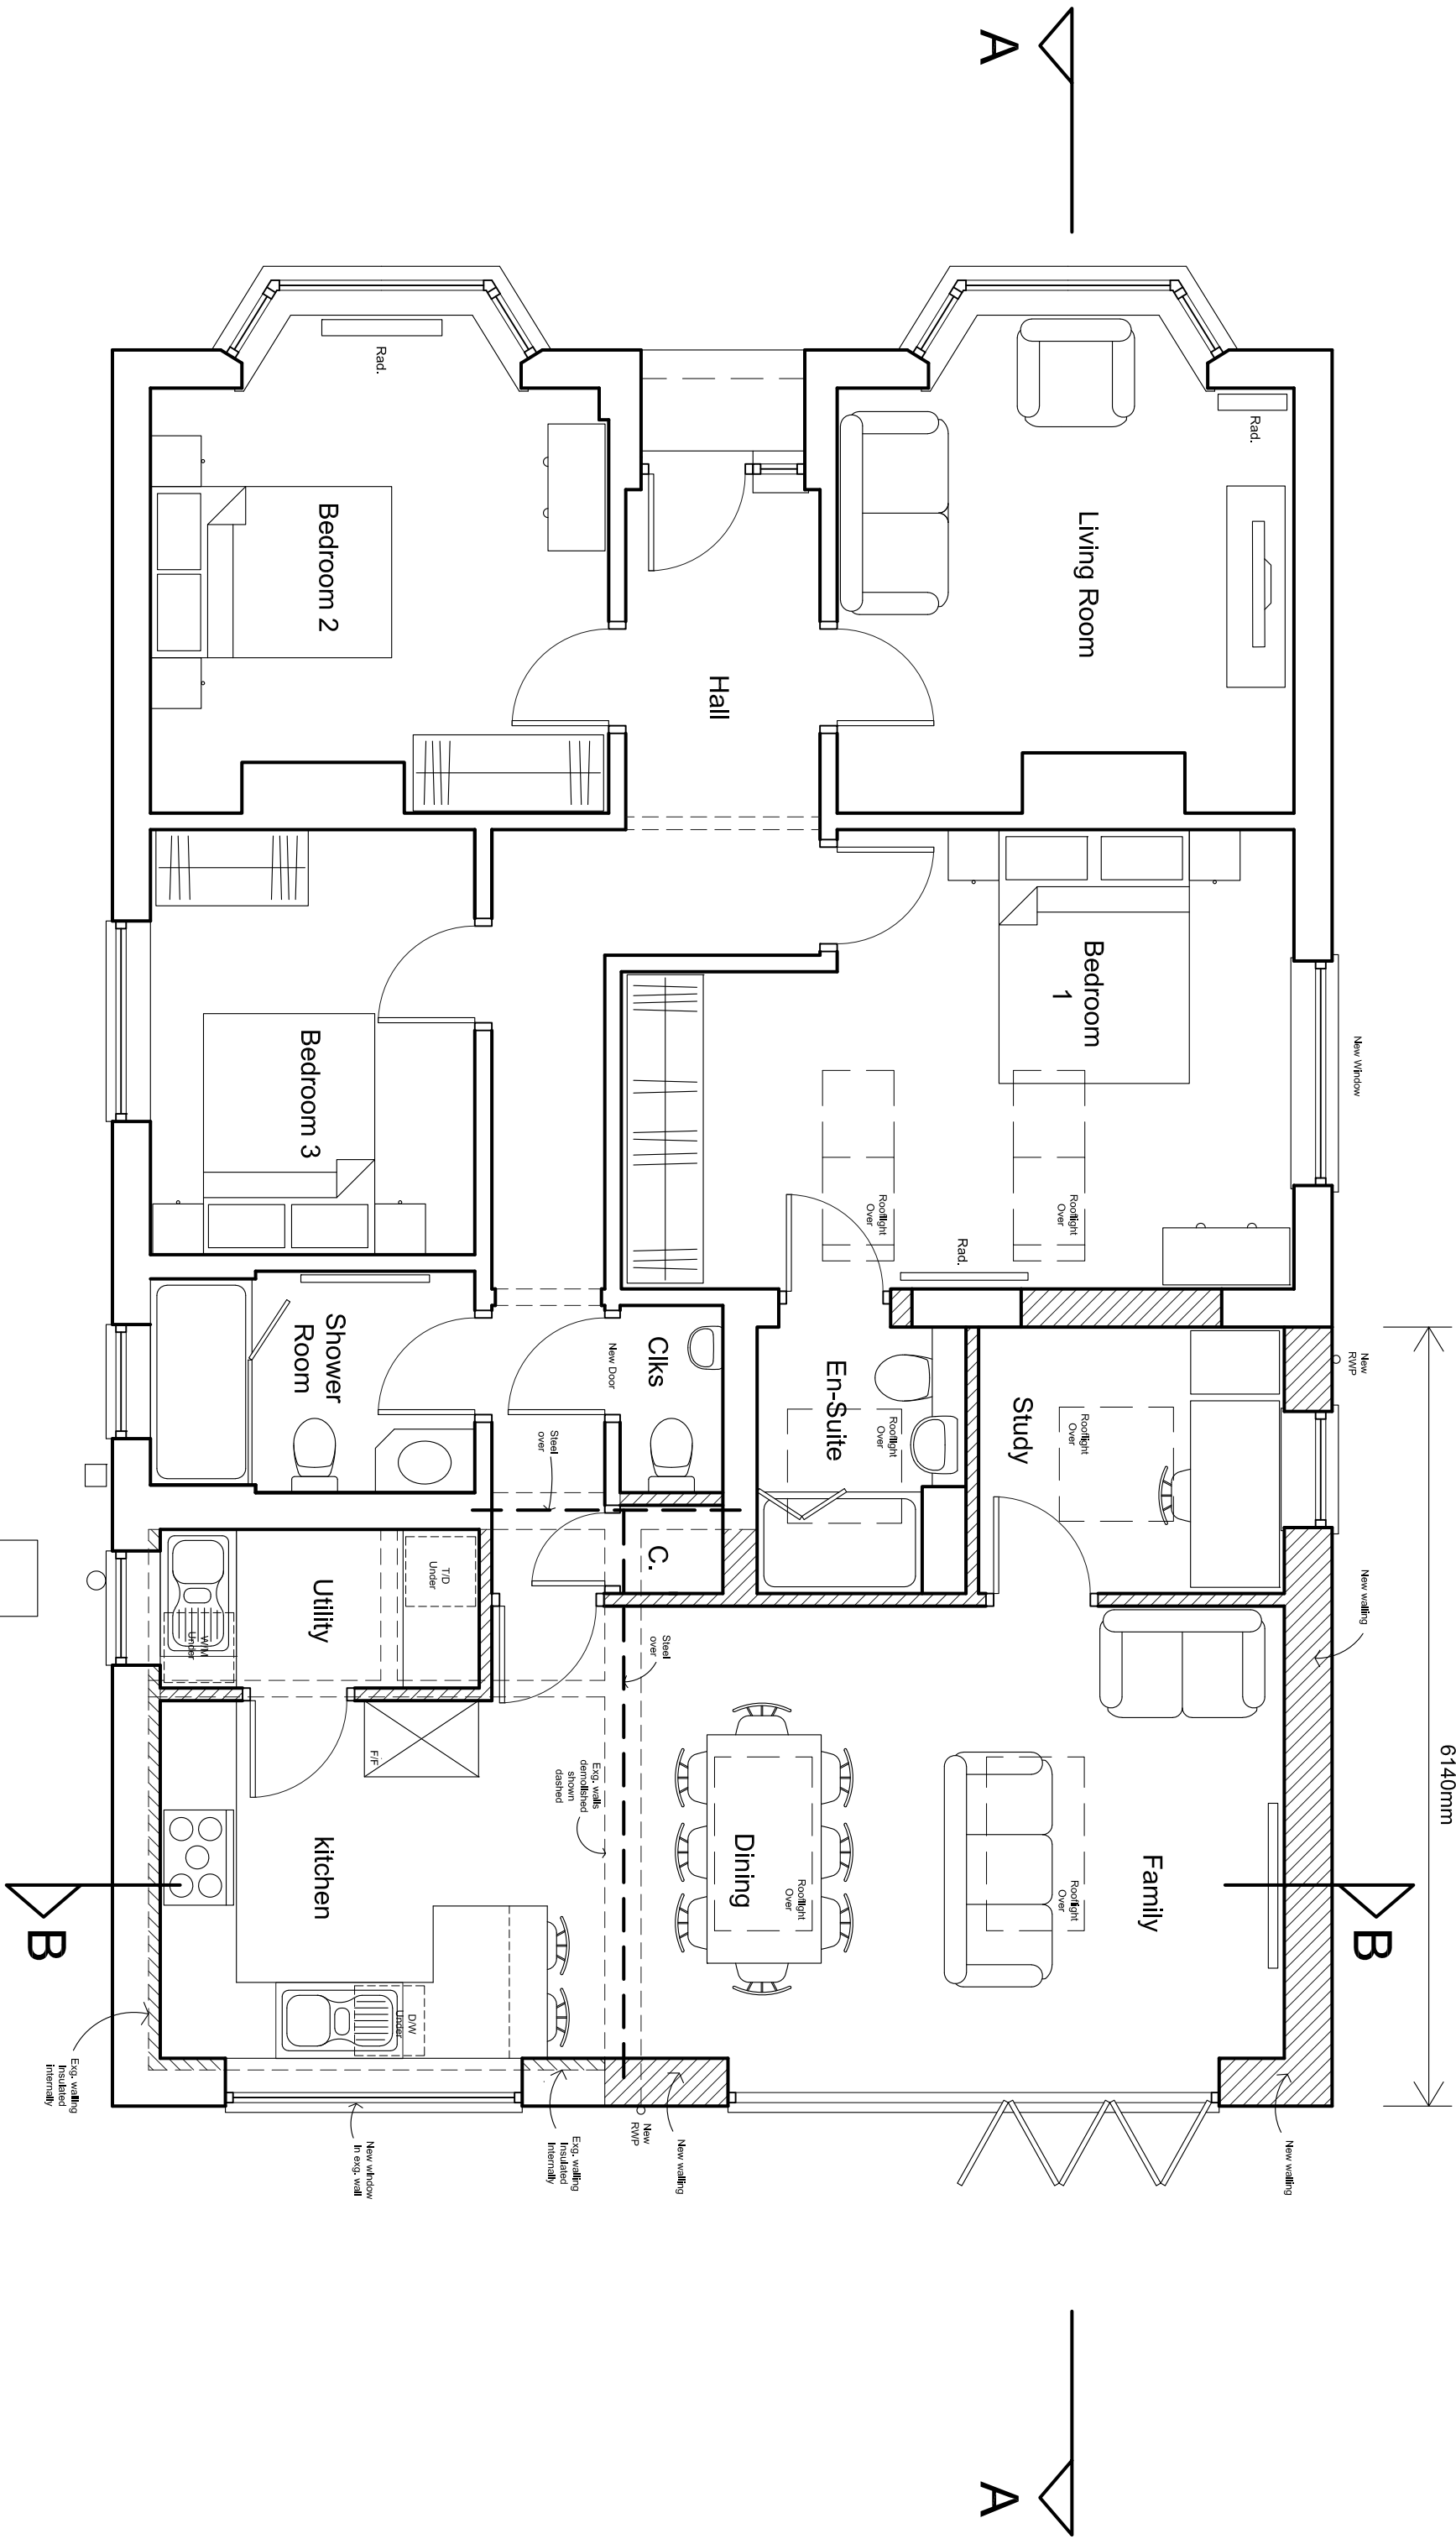

Ground Floor Plan

Scale 1 / 50

For:		Job:	
Mr. N. Winter.		49 Redhods Way West, Letchworth	
Title:		Proposed Floor Plans	
Scale:		Date:	
1:50 @ A3		Nov 2024	
Dwg No:		Rev:	
NWM / 2023 / P2		A	

REVISIONS: Nov. 2024: Drawing revised to show existing (pitched roof) rear extension retained with proposed extension reduced in size to fill in the North East corner.