



Second Floor Plan

Scale 1:100

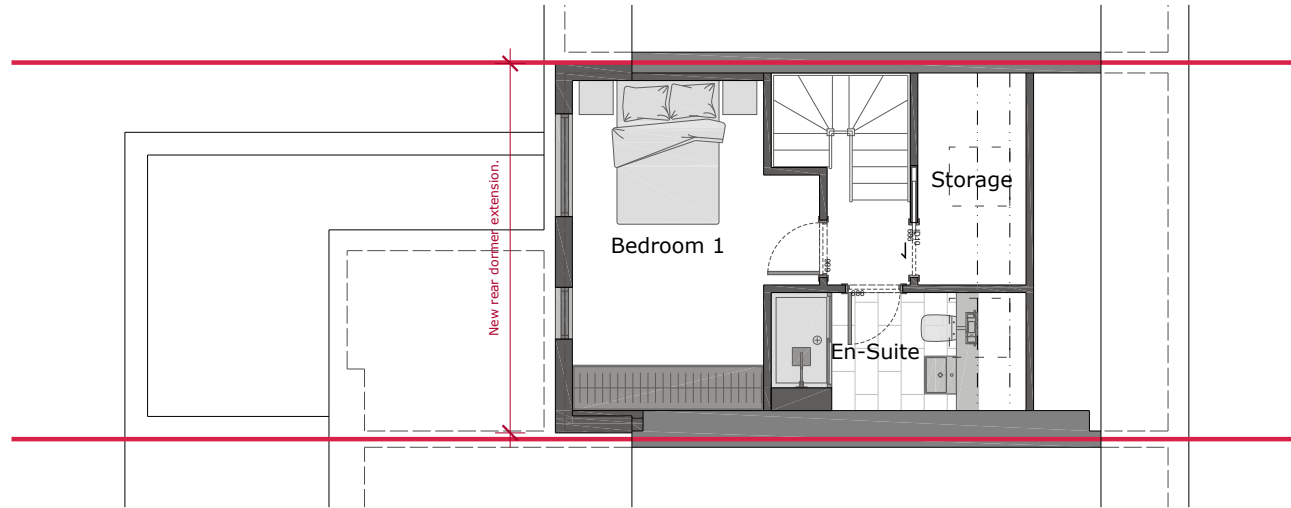


First Floor Plan

Scale 1:100

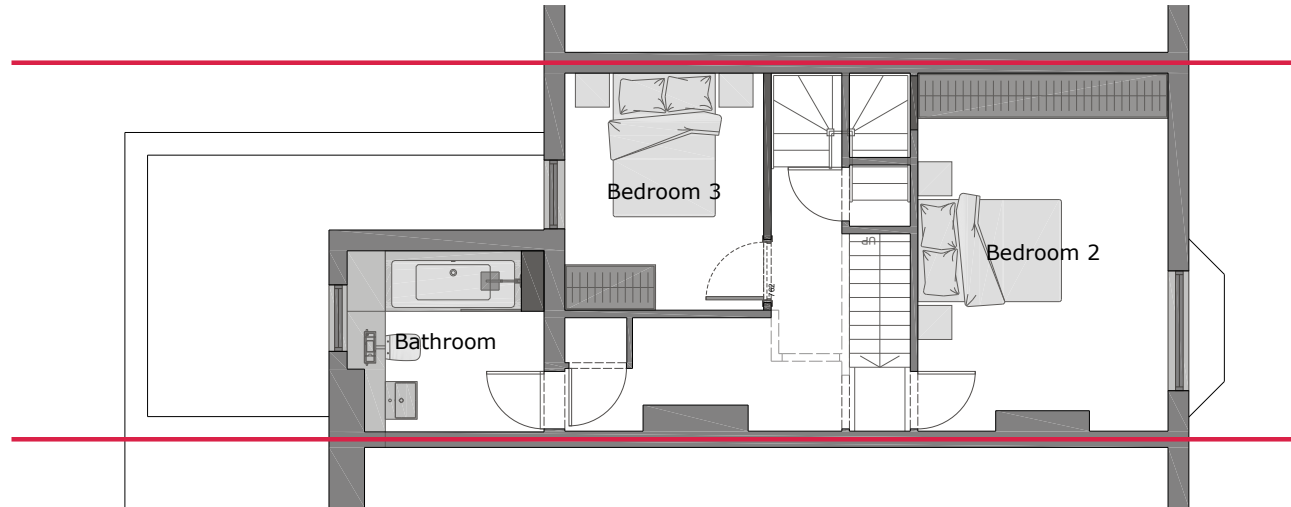

Ground Floor Plan

Scale 1:100

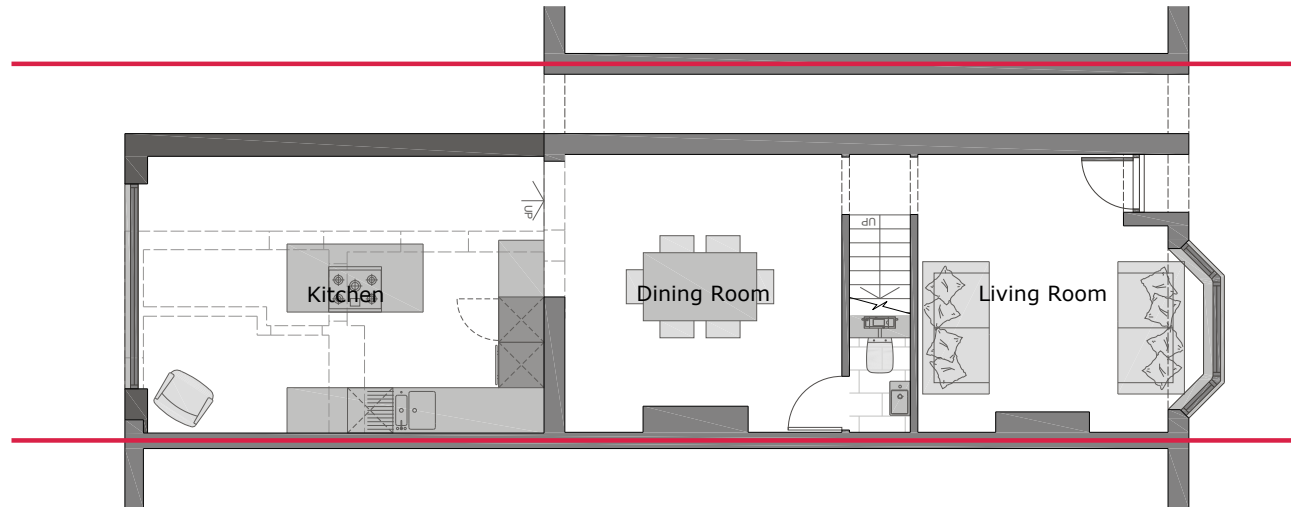


This drawing is a print and must not be scaled from. Use only noted dimensions and check all measurements on site before proceeding with the works. Any queries regarding areas, levels or dimensions must be referred back to BBR Design Services Ltd. All dimensions of existing buildings to be verified on site.

This drawing is the copyright of BBR Design Services Ltd and shall not be in any way used or reproduced without their prior written consent.

All design and construction is to be in accordance with the Construction Design and Management (CDM) Regulations 2015, and HSE guidance.

Scale bar (m) 1:100

 

A	02/02/2026	Updated plans.	rda
Rev:	Date:	Note:	By:

FOR PLANNING



D E S I G N

01462 420800 | 01799 530097

info@bbr-design.co.uk

www.bbr-design.co.uk



Contract:

37 Kings Road
Hitchin
Hertfordshire
SG5 1RD

Drawing Title:

Proposed Floor Plans

Scale:

1:100
@ A3

Drawn/check:

rda

Job No:

25352

Date:

December 2025

Drawing No:

PL13

Revision:

A

© BBR Design 2025