

ANY QUERIES REGARDING DIMENSIONS TO BE TAKEN UP WITH
PENTANGLE DESIGN GROUP.



ALL DIMENSIONS OF EXISTING BUILDINGS TO BE VERIFIED ON SITE.

THIS DRAWING IS THE COPYRIGHT OF PENTANGLE DESIGN GROUP
AND SHALL NOT BE IN ANY WAY USED OR REPRODUCED WITHOUT
THEIR PRIOR WRITTEN CONSENT.



NOTES



Location Plan
Scale 1:1250

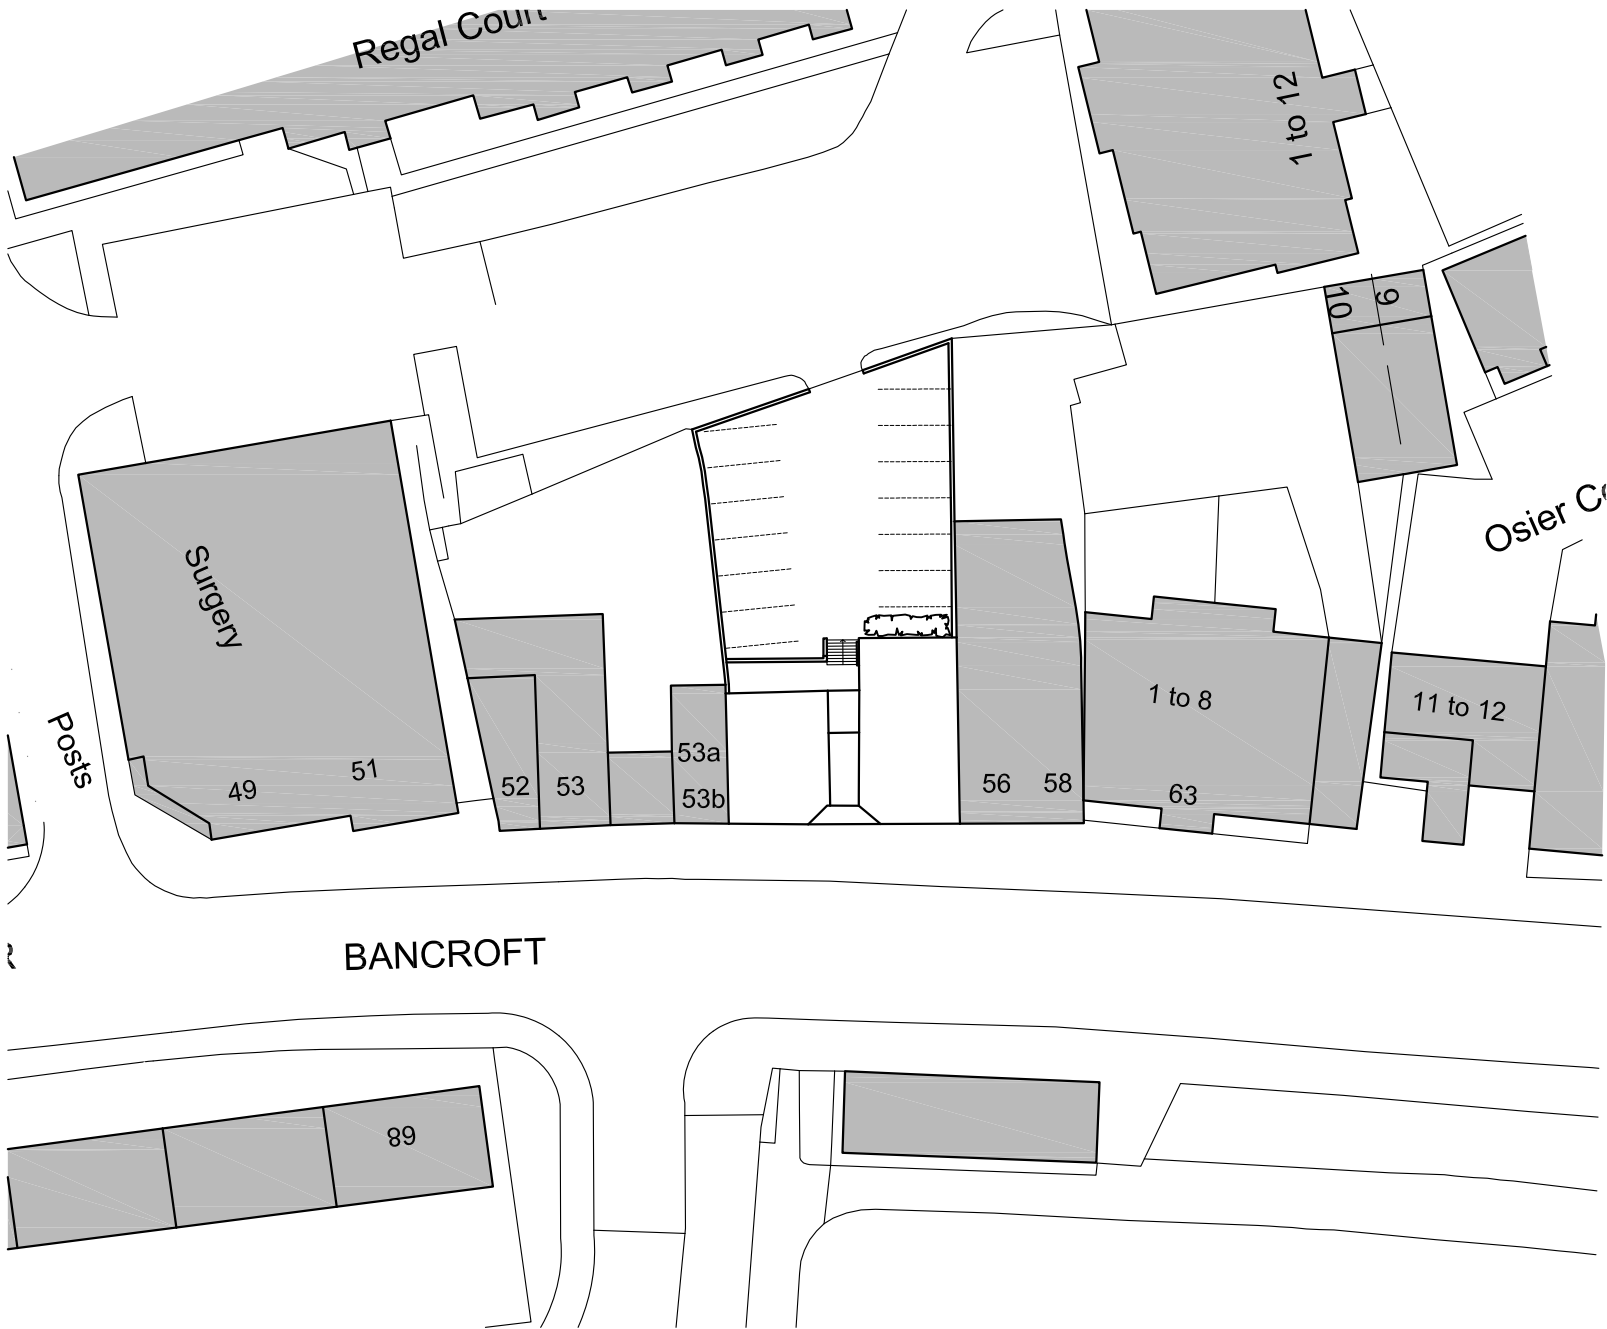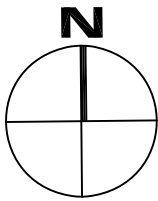

Site Plan
Scale 1:500

 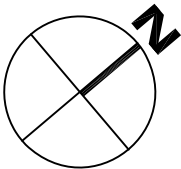

PLANNING
PENTANGLE
DESIGN GROUP

SUITE 1, 21 BANCROFT HITCHIN HERTS SG5 1JW
TEL(01462) 431133 E:PDG@PENTANGLEDESIGN.CO.UK

JOB TITLE

Conversion of Office Units at
Regal House, Bancroft, Hitchin

DRAWING TITLE
Location and Site Plan

SCALE	DRAWING NUMBER	REVISION
As Noted	50	-
DATE		
Sept '26		
Sheet		
A3		
JOB NUMBER		
3838		

ARCHITECTS & INTERIOR DESIGNERS