



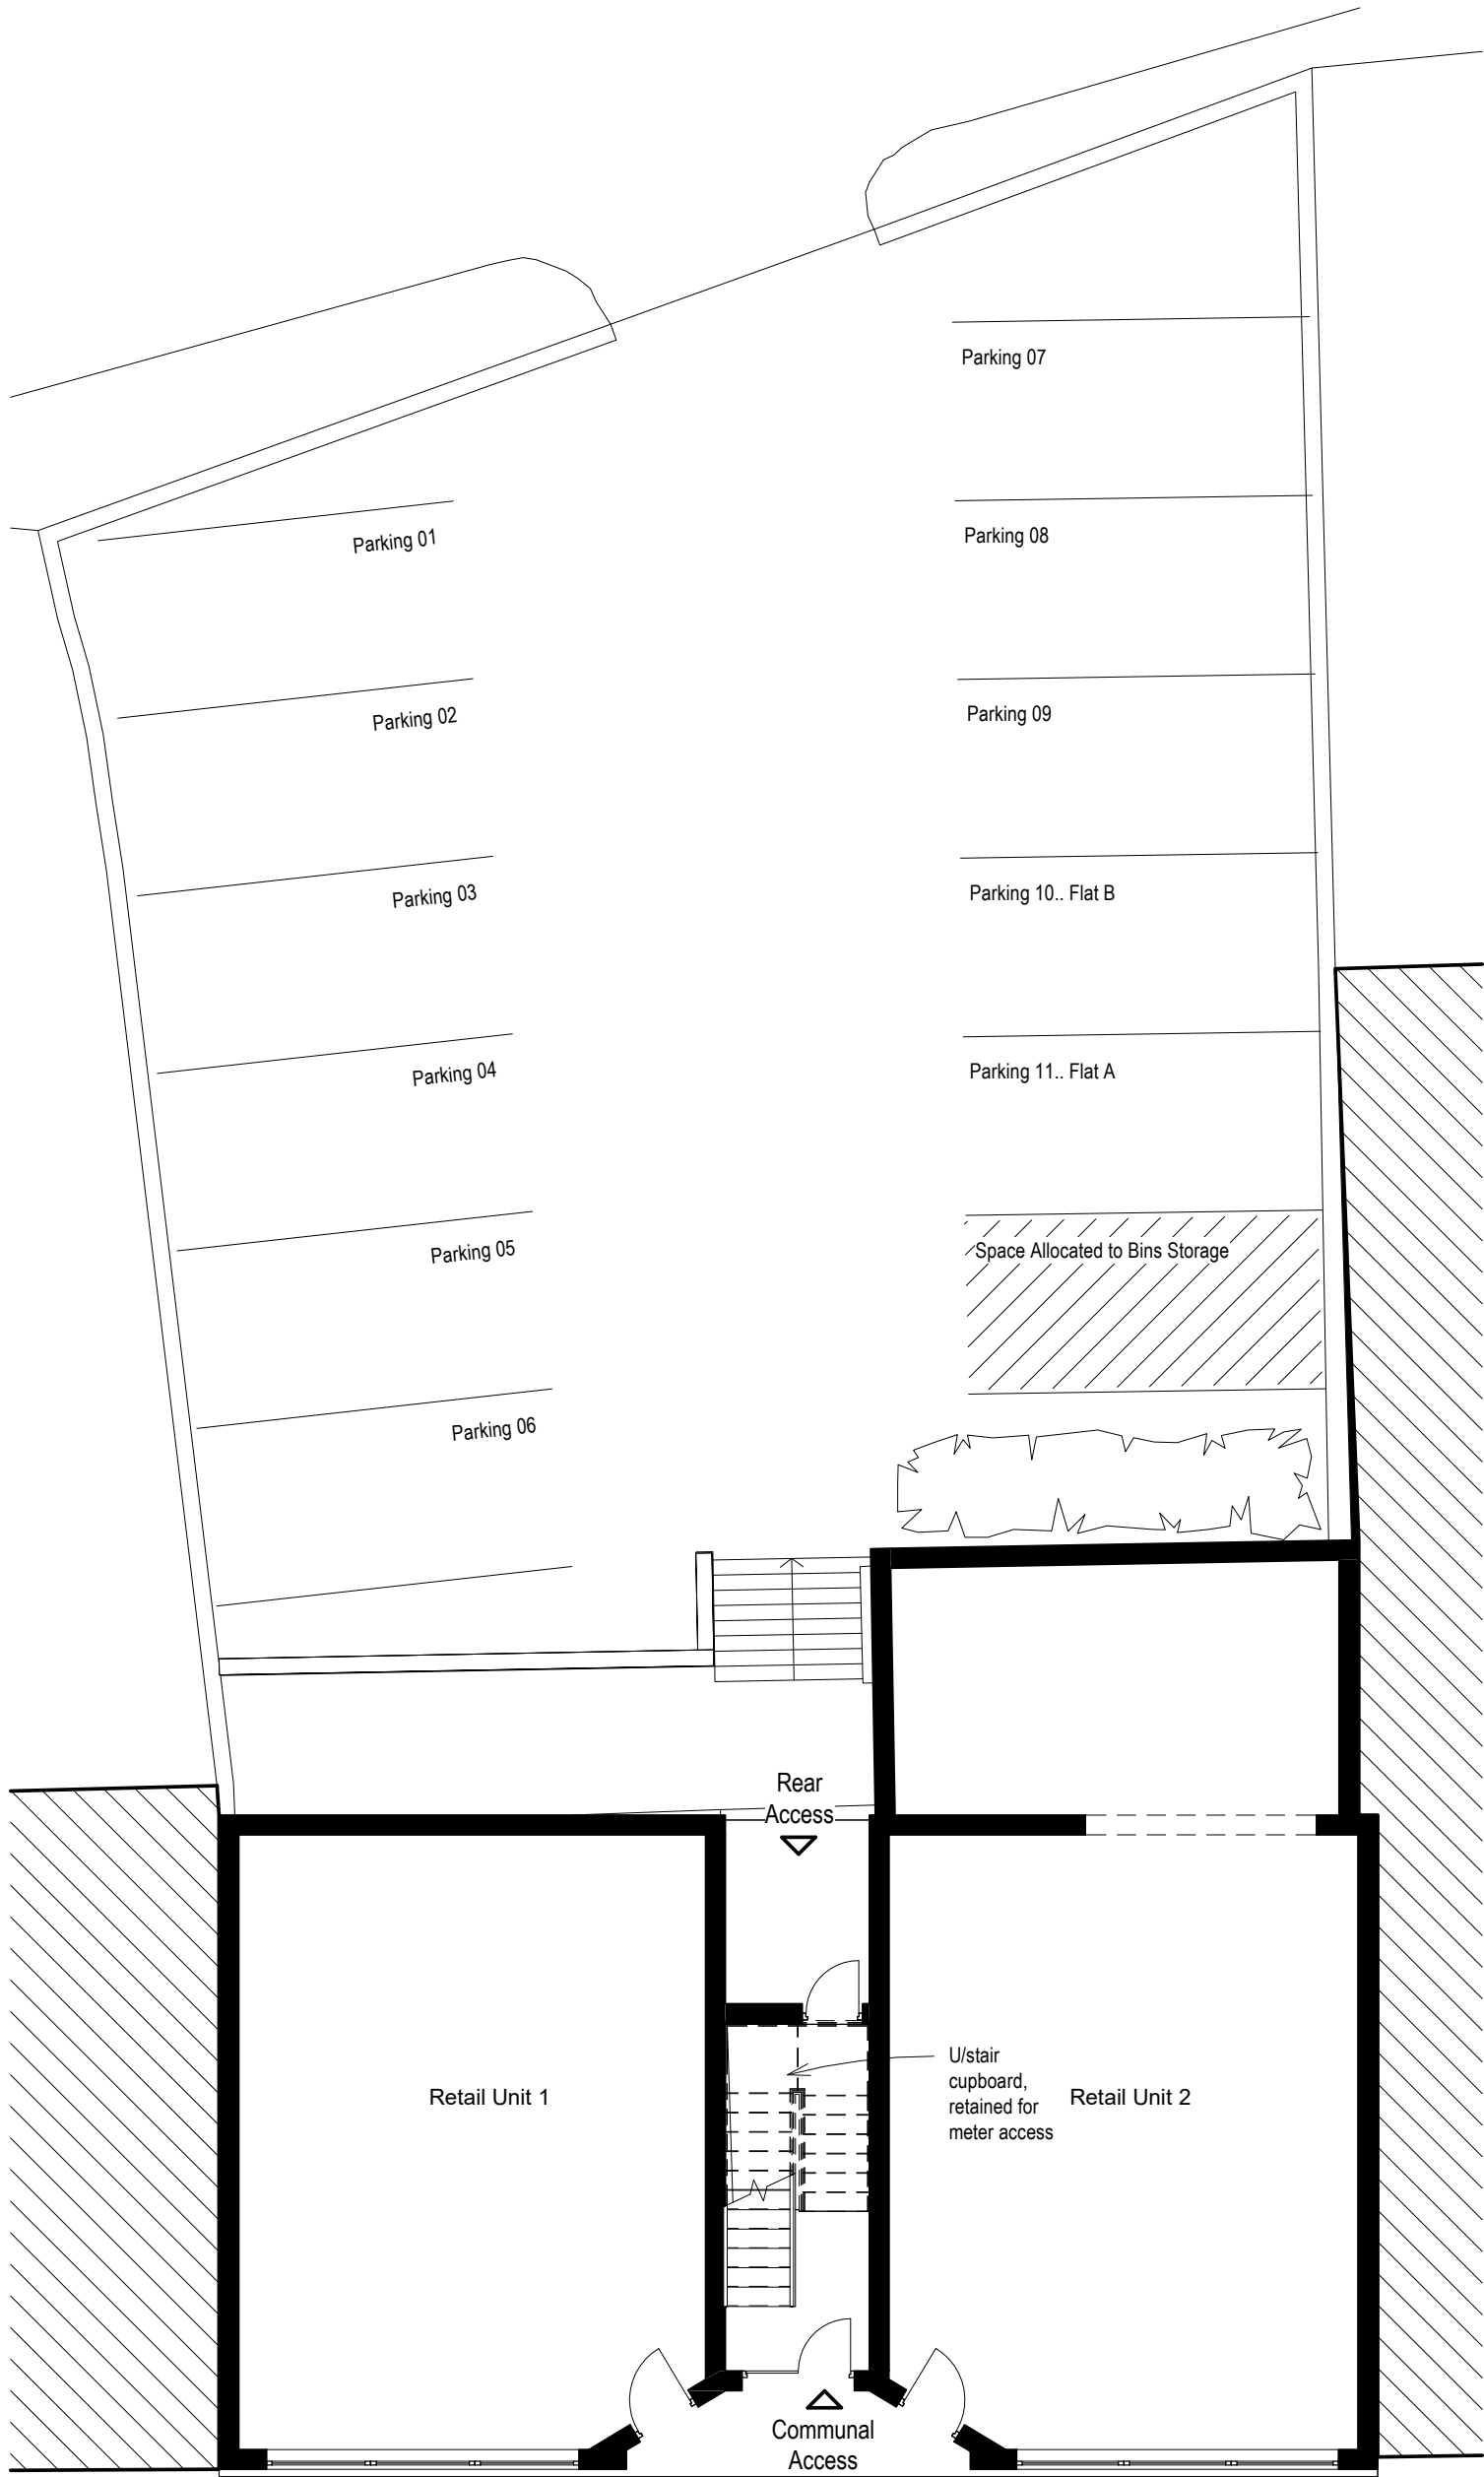


Ground Floor Plan and Site As Existing
1 : 100



Front Elevation As Existing
1 : 100

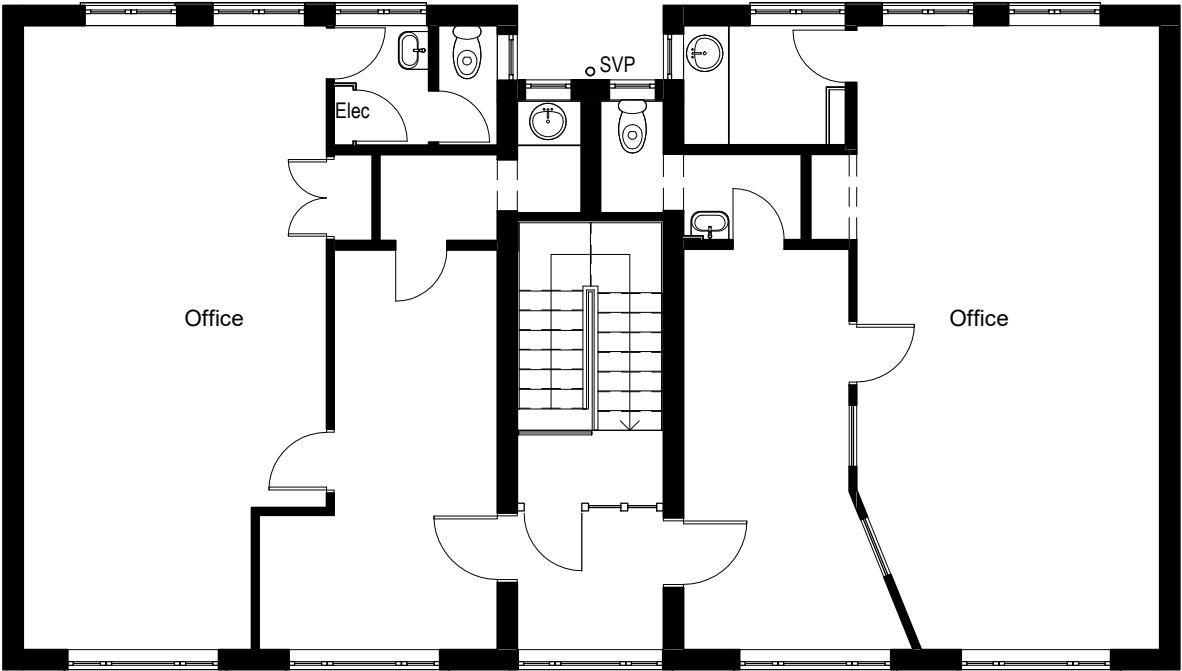



Second Floor Plan As Existing
1 : 100

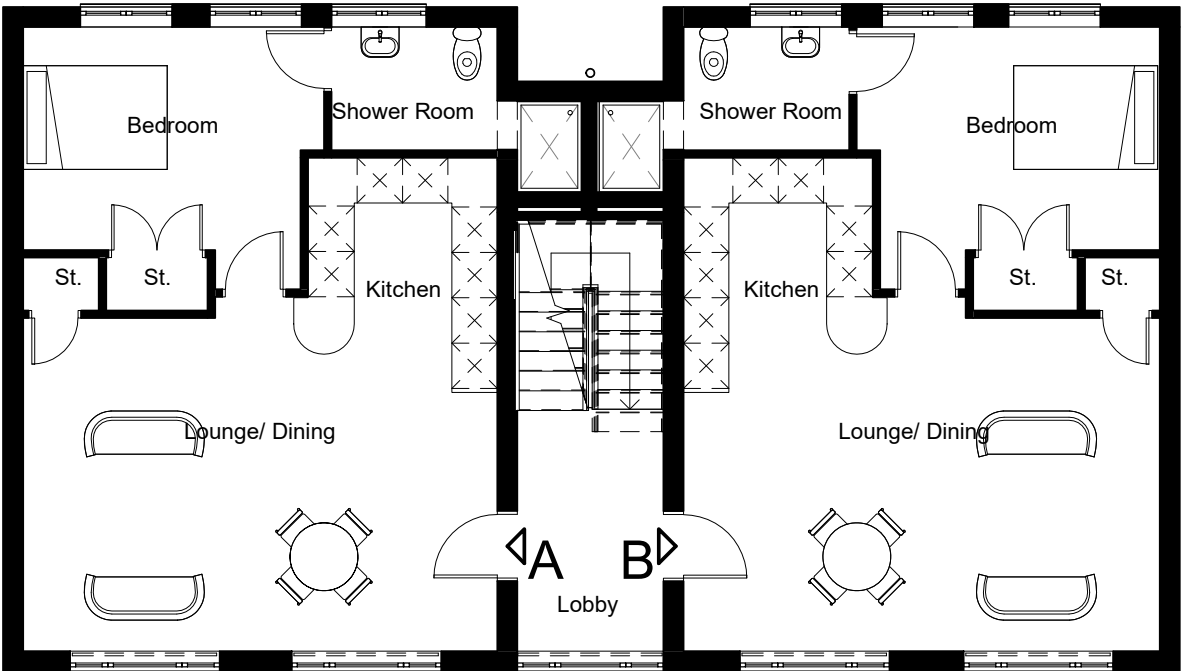

First Floor Plan As Existing
1 : 100



Rear Elevation As Existing
1 : 100

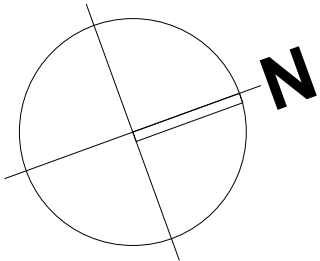 

- Existing External Materials:**
- Red facing brick walls
 - Grey concrete tile roof
 - White UPVC windows

DIMENSIONS TO BE CHECKED ON SITE BEFORE ANY WORKS.
ANY QUERIES REGARDING DIMENSIONS TO BE TAKEN UP WITH
PENTANGLE DESIGN GROUP.

ALL DIMENSIONS OF EXISTING BUILDINGS TO BE VERIFIED ON SITE.

THIS DRAWING IS THE COPYRIGHT OF PENTANGLE DESIGN GROUP
AND SHALL NOT BE IN ANY WAY USED OR REPRODUCED WITHOUT
THEIR PRIOR WRITTEN CONSENT.

NOTES

PLANNING

PENTANGLE
DESIGN GROUP

SUITE 1, 21 BANCROFT HITCHIN HERTS SG5 1JW
T:01462 431133 E:pdg@pentangledesign.co.uk

JOB TITLE
Conversion of Redundant Office Units
Regal House, Bancroft, Hitchin

DRAWING TITLE
Existing Drawings

SCALE 1 : 100	DRAWING NUMBER	REVISION
DATE Sept '26		
SHT SIZE A2		
JOB NUMBER 3838		

CHARTERED ARCHITECTS