

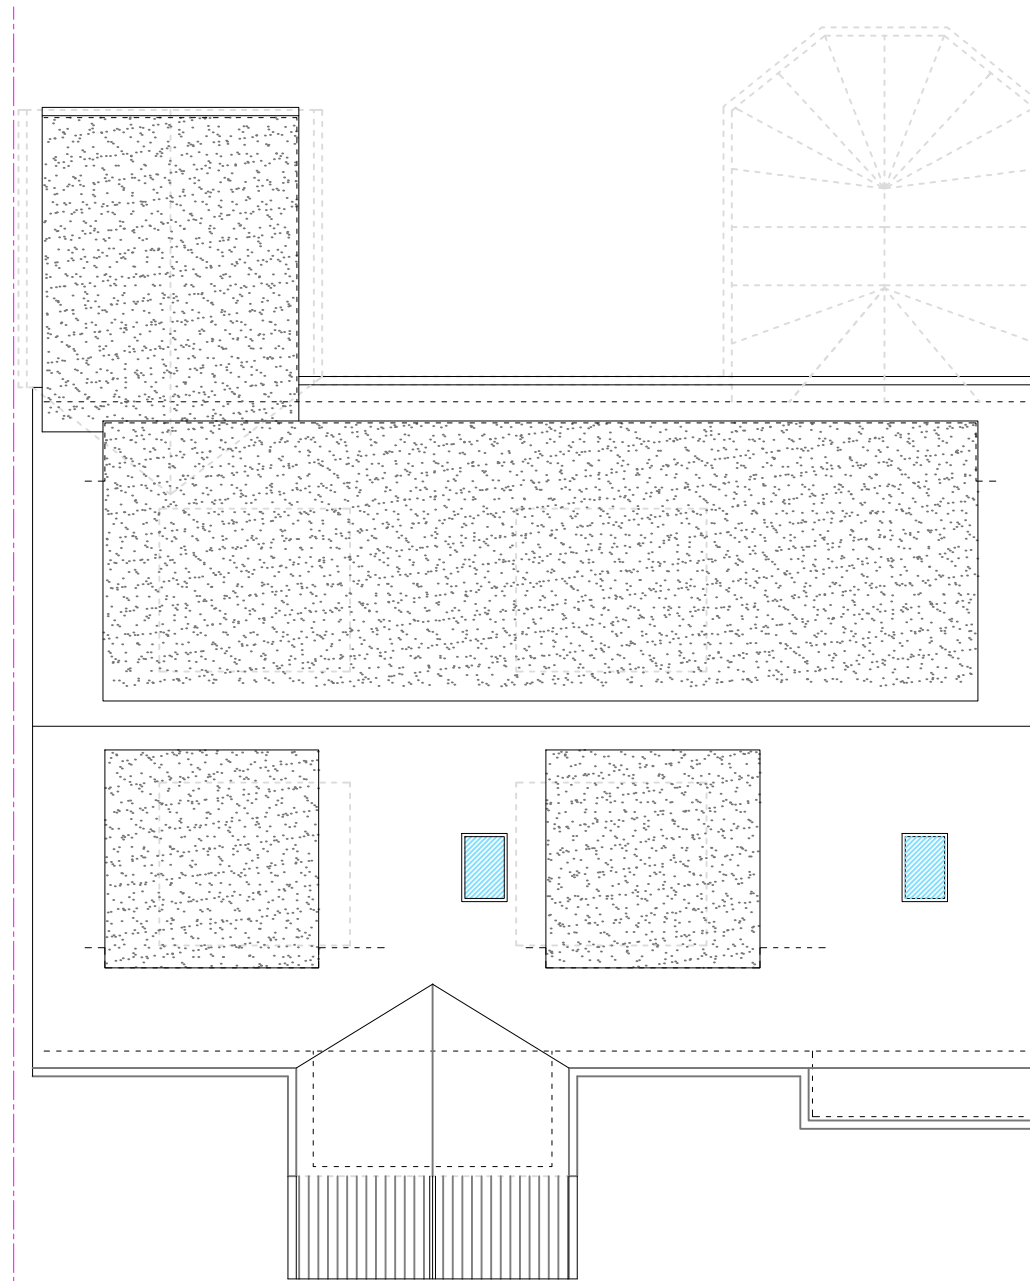
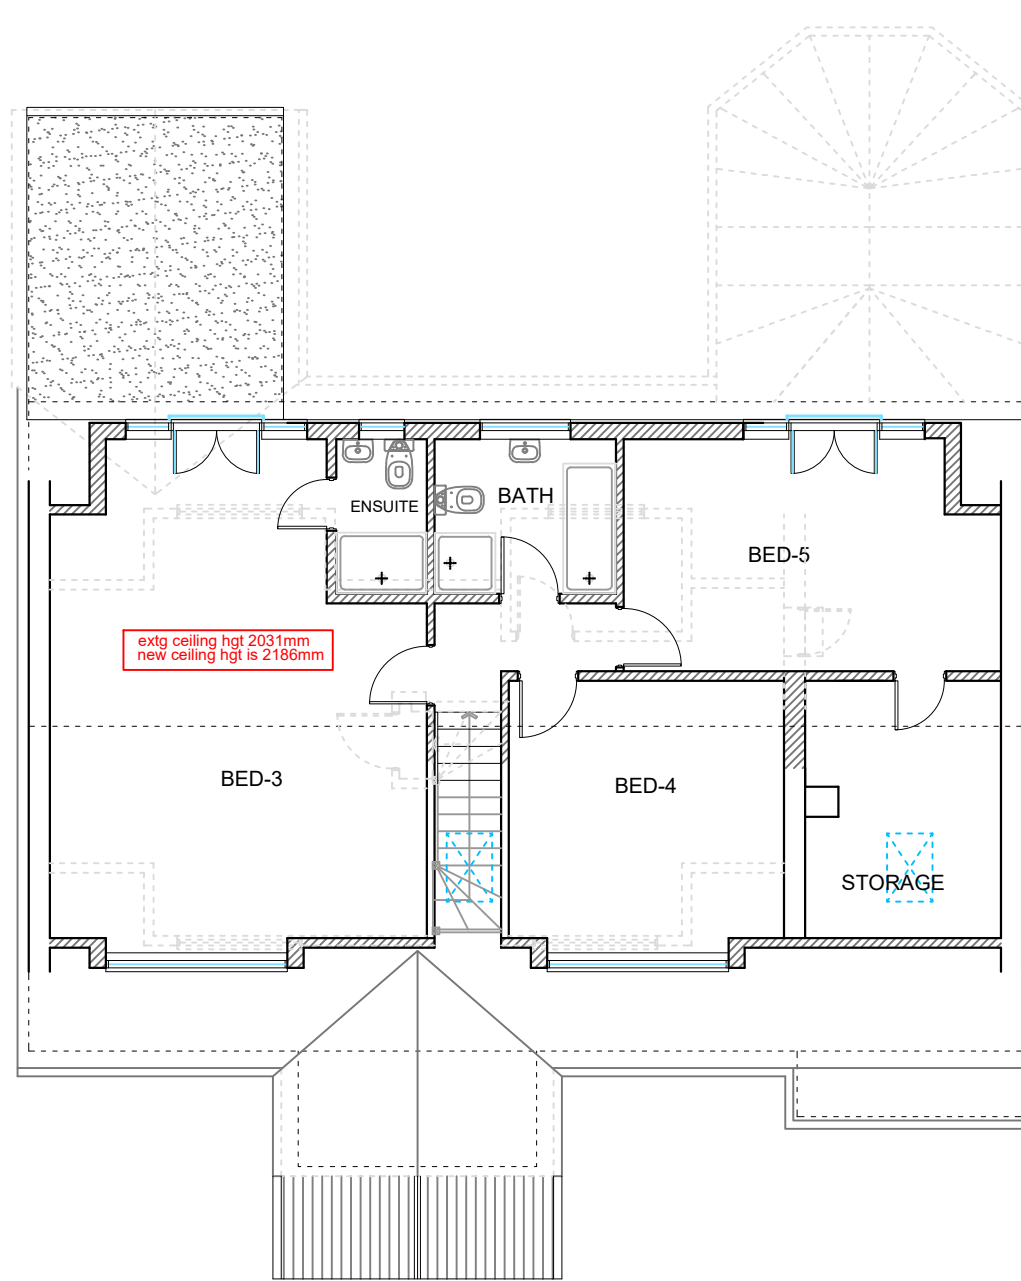


FRONT ELEVATION

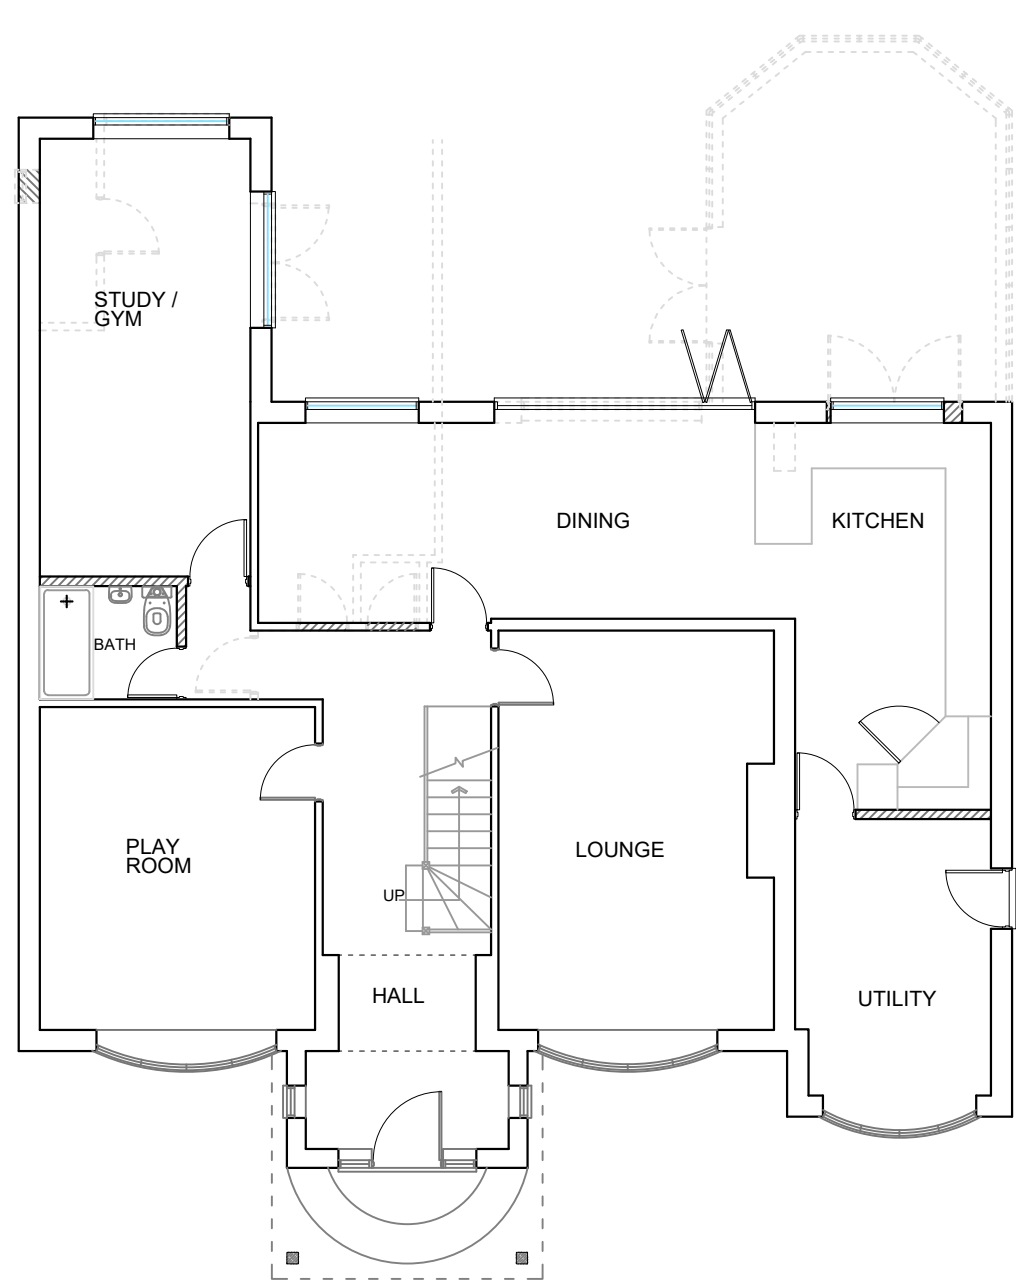

SIDE ELEVATION

THIS DRAWING PRINTED ON A2 SIZE PAPER

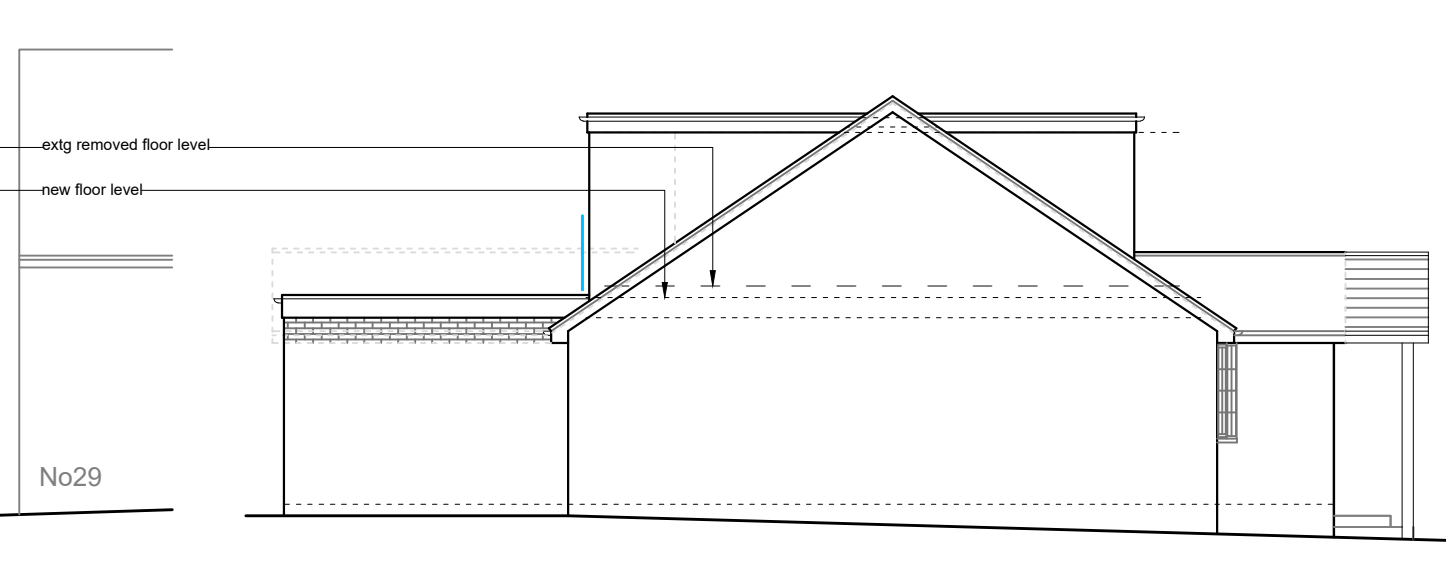

Home Extension Designs

HOME EXTENSION DESIGNS
HED HOUSE
60A BRIDGE ROAD EAST
WELWYN GARDEN CITY
HERTS AL7 1JU
tel : 01707 393971
e:info@hed.co.uk


Project: 27 Lytton Fields, Knebworth

Drawing Title: **PLANS AND ELEVATIONS
AS PROPOSED**


Drawn By: ALI Scale: 1:100 Date: June 2025

Dwg Status: PLANNING Checked:

Drawing No: 6178-P01 Revision: C

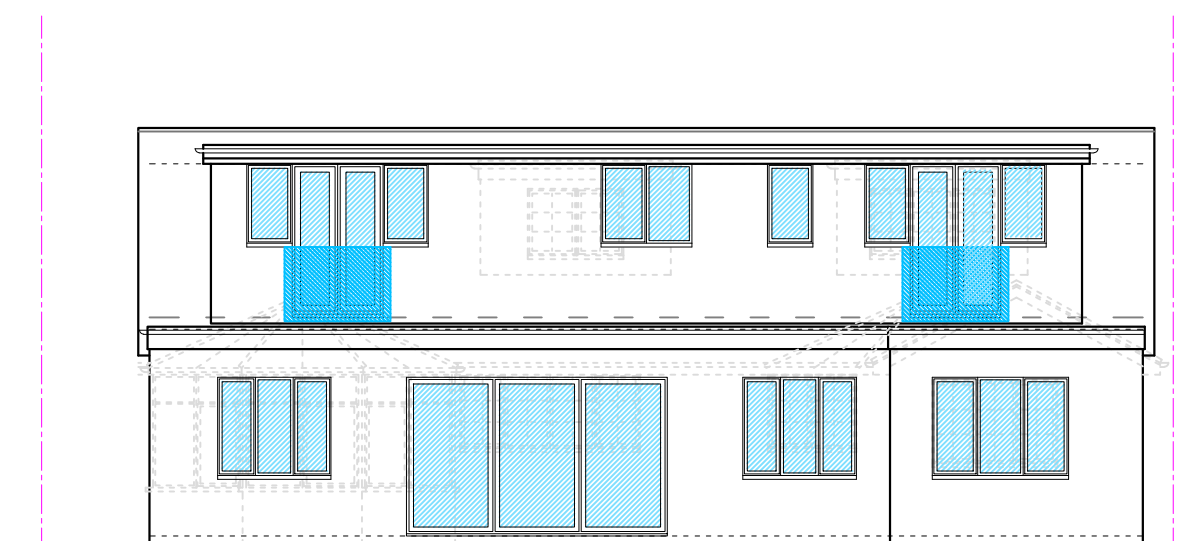

REAR ELEVATION

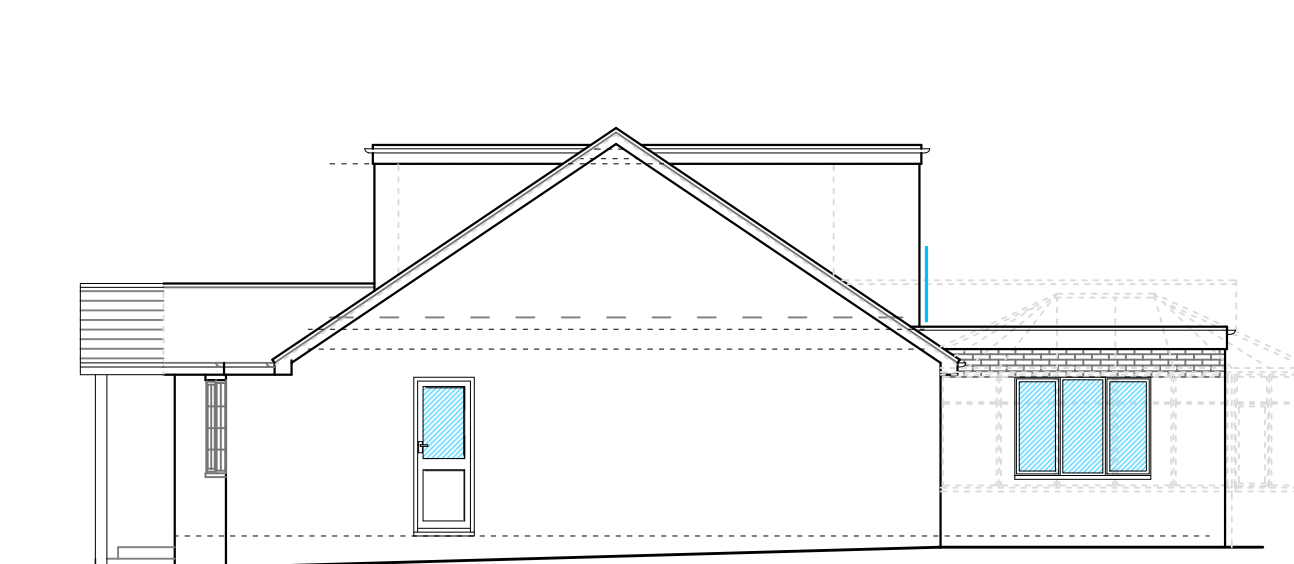

SIDE ELEVATION

