




1 Front Elevation - Proposed
1 : 50

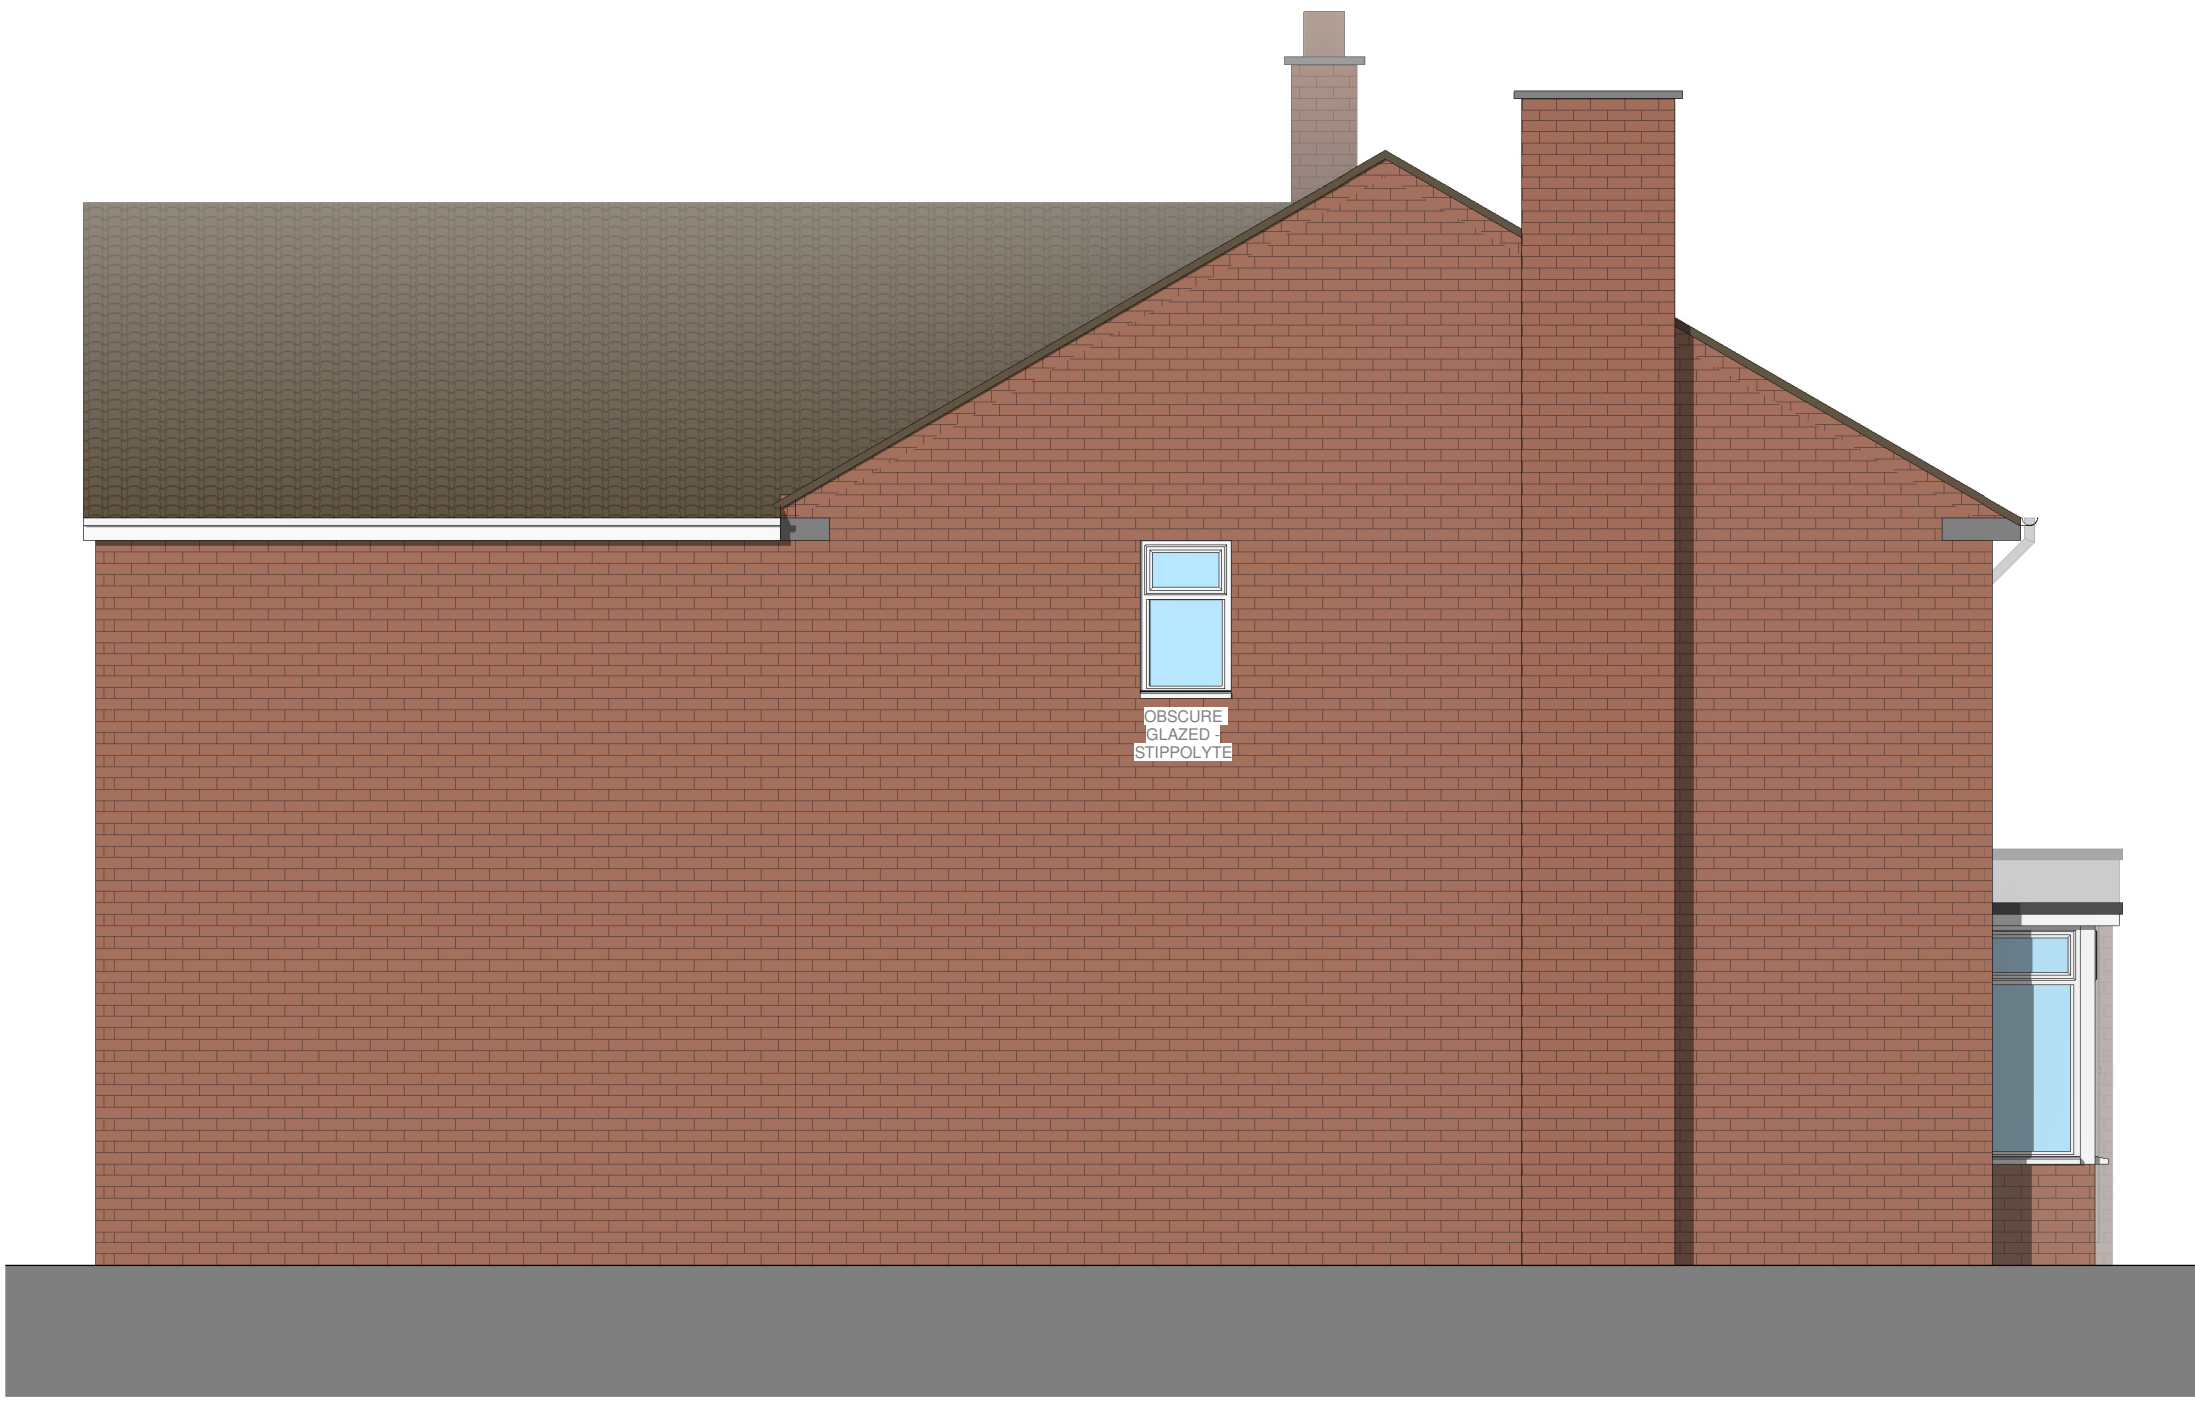

2 Side 1 Elevation - Proposed
1 : 50



3 Rear Elevation - Proposed
1 : 50



4 Side 2 Elevation - Proposed
1 : 50

EXTERNAL MATERIALS:	
External Walls	- Facing brick & render to match existing.
Flat Roof	- Dark grey EPDM membrane.
Pitched Roof	- Interlocking concrete roof tiles to match existing.
Fascia	- UPVC
Windows	- UPVC
Rooflight	- Flat glass.
Bifold Doors	- Powder coated aluminium.
Rainwater Goods	- UPVC

0 1 to 50 5m

Rev	Date	Details	Drawn	Checked
1	29.04.26	Garage door retained. Rooflight added over shower room. Obscure glazing noted to 1st floor en suite window.		

Issued for:

Project/Client:	Project No:
84 Howard Drive	Project Number
	Dwg No:
	A106
	Rev:
	1
Drawing:	Scale:
Proposed Elevations	1 : 50 @A1
	Drawn By: Date:
	Author
	Checked By: Date:
	Checker

