



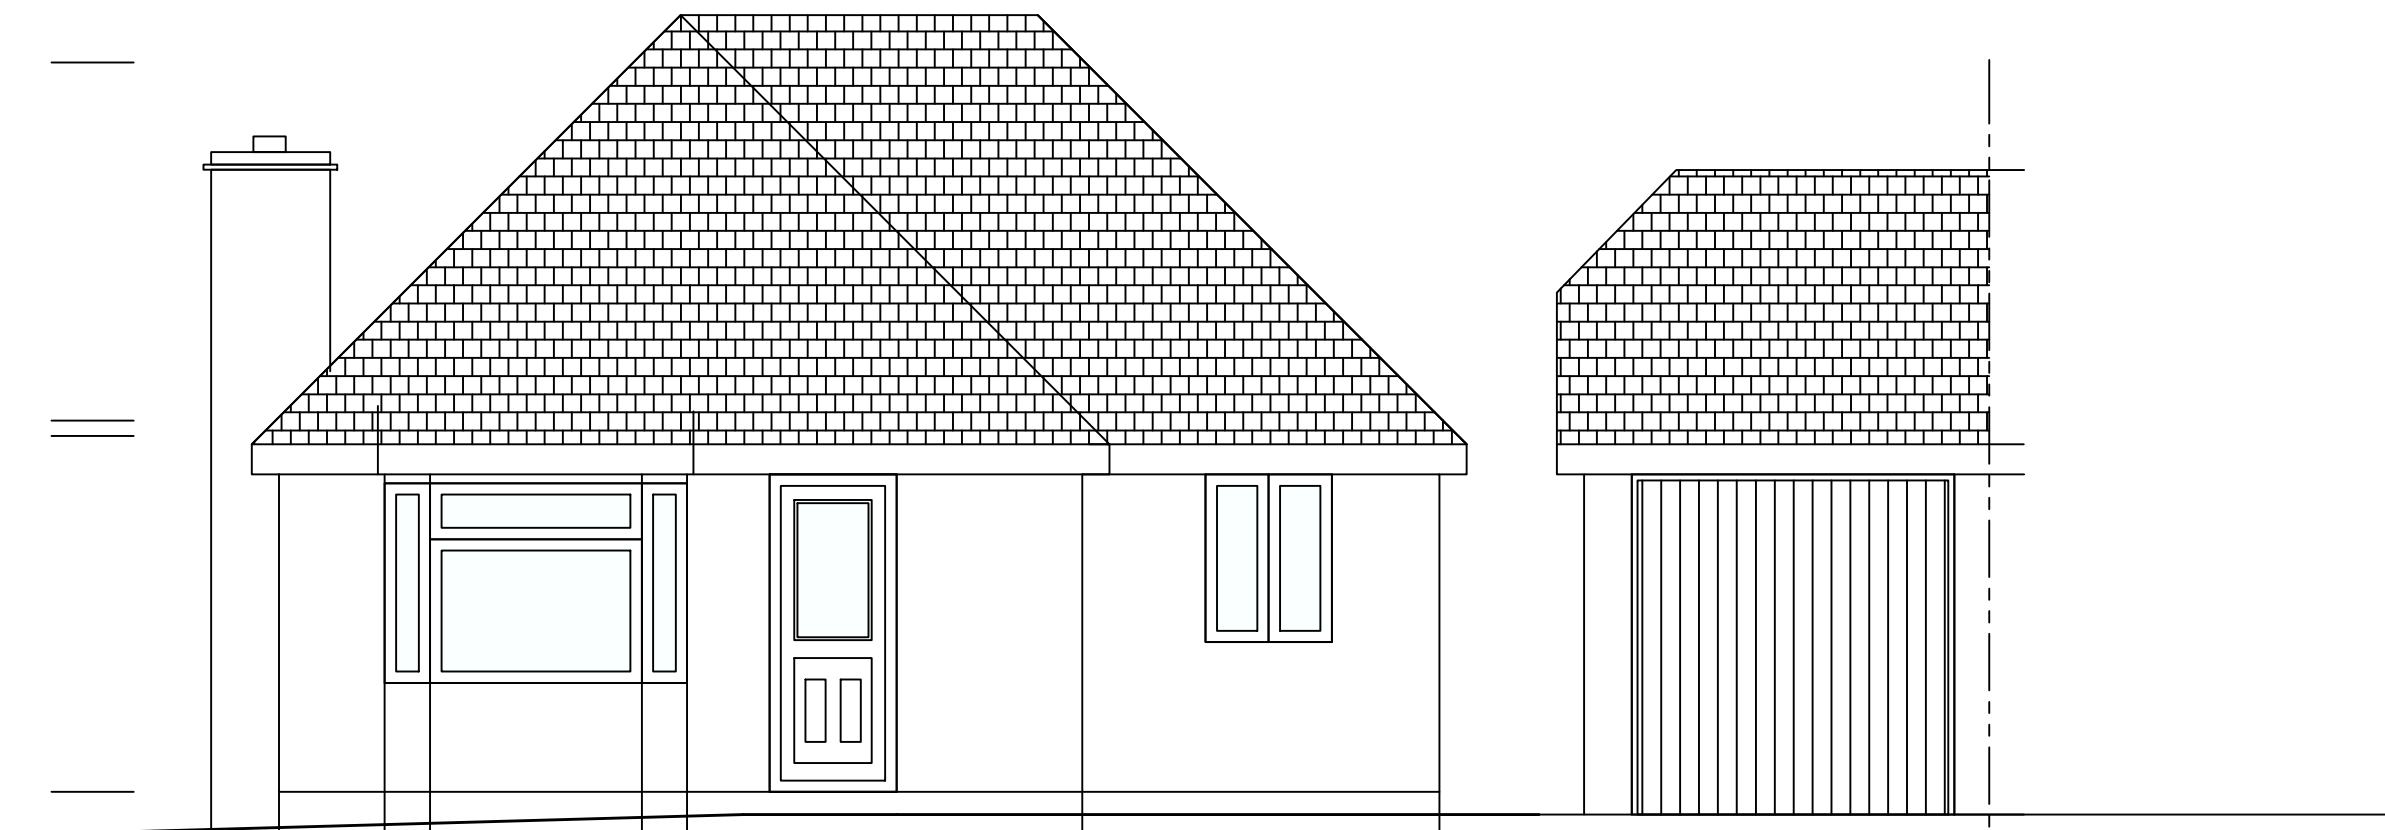


Proposed Front Elevation




Proposed Rear Elevation

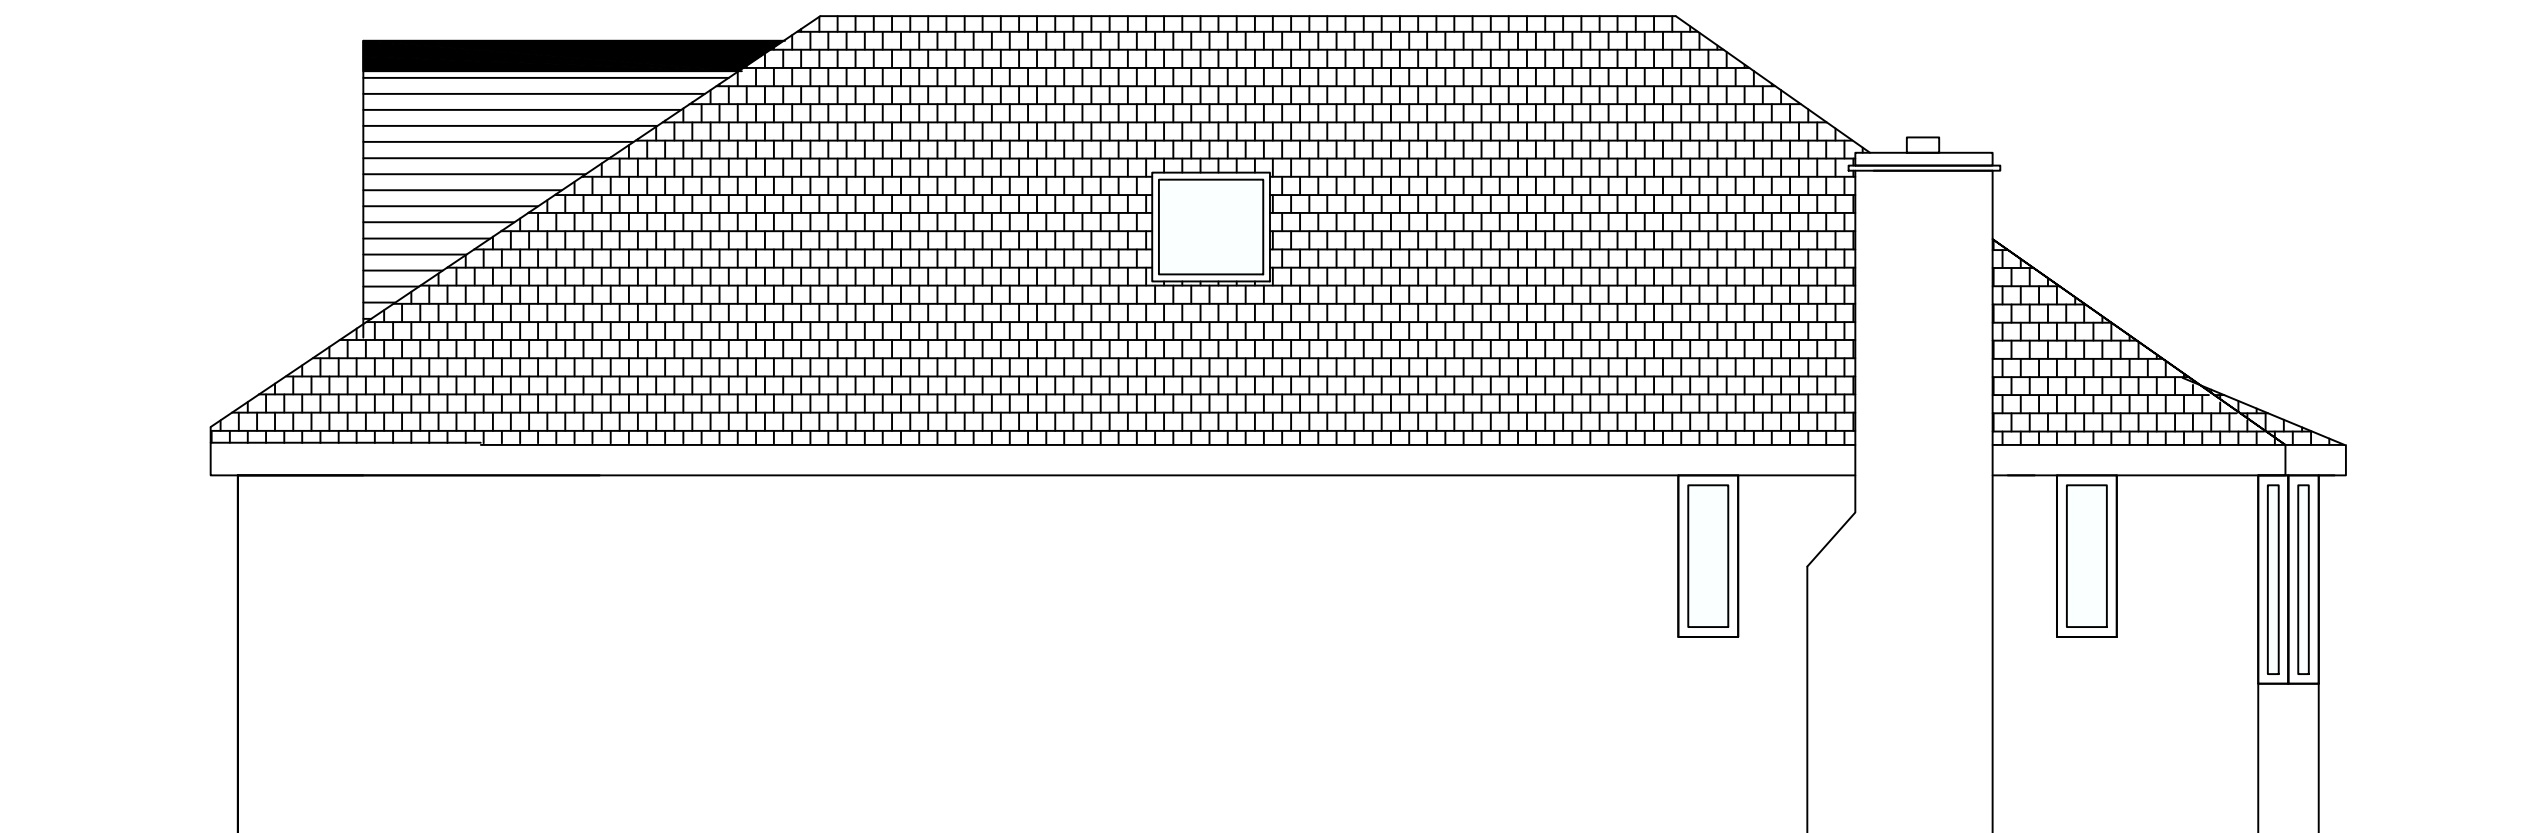

Proposed Side Elevation

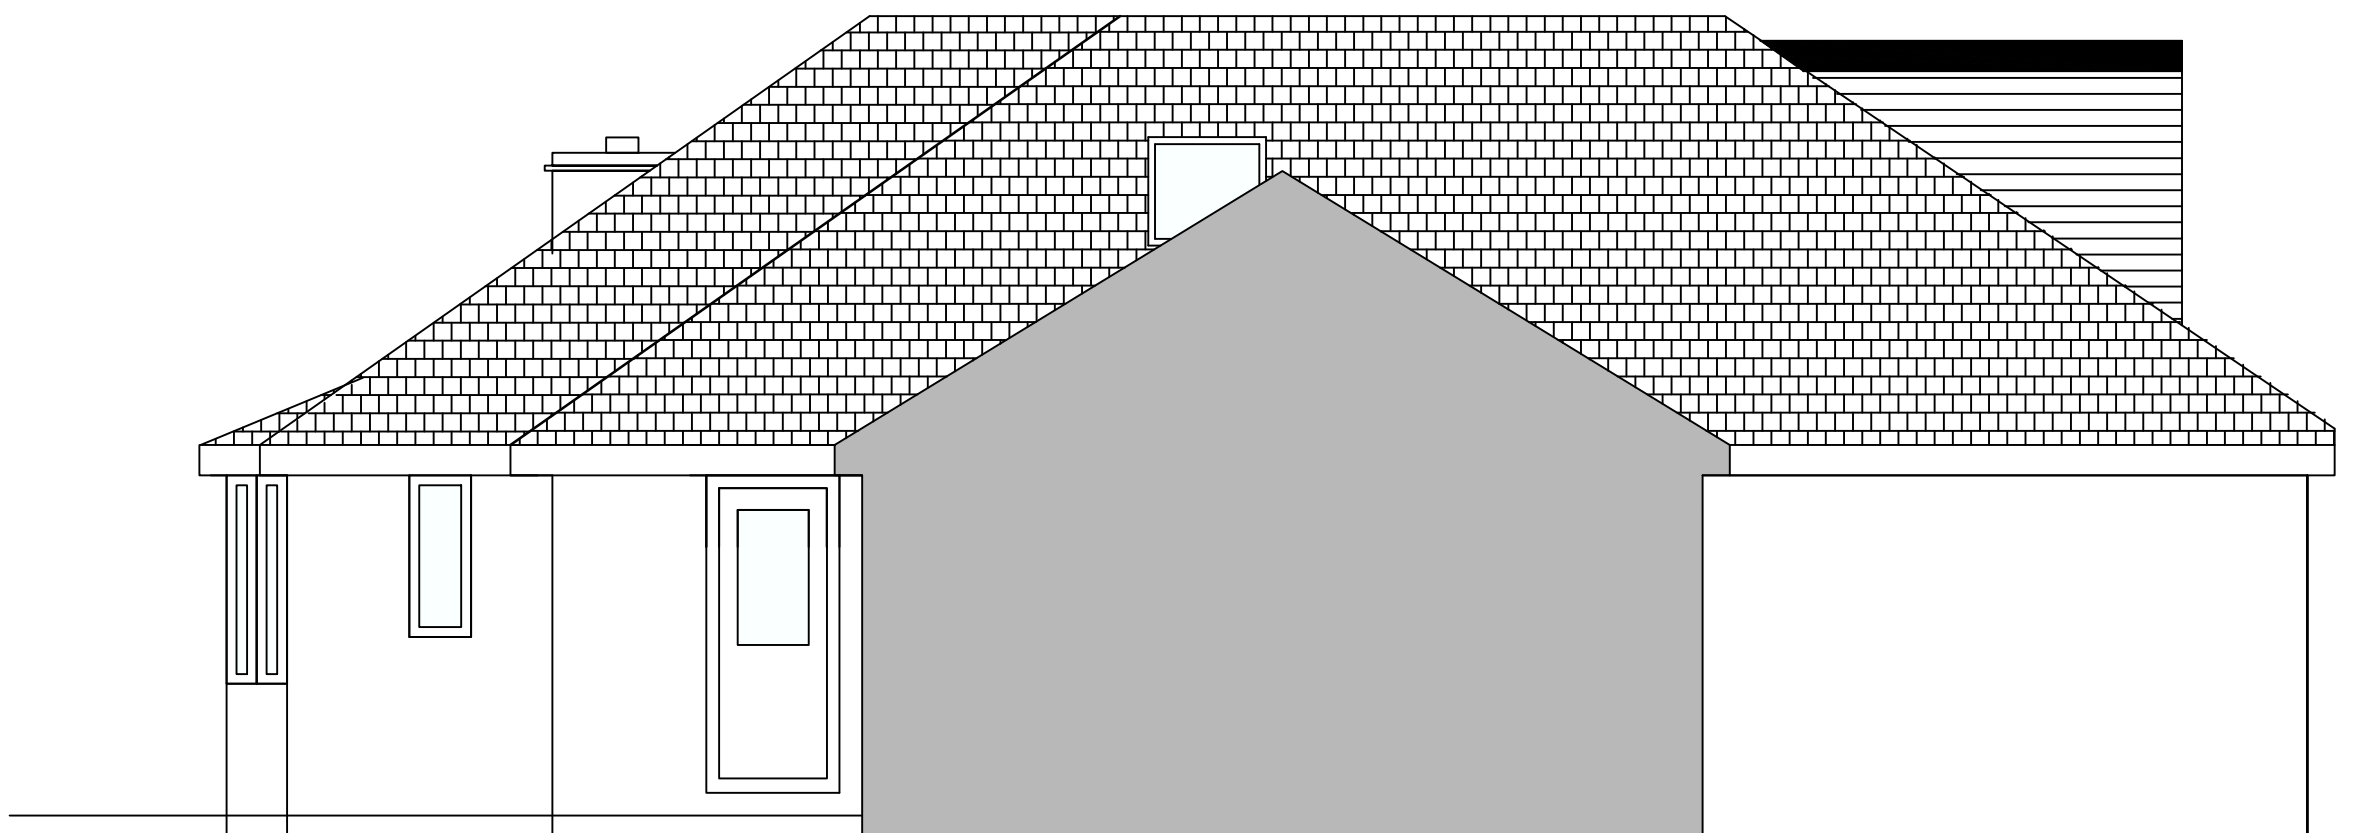

Proposed Side Elevation

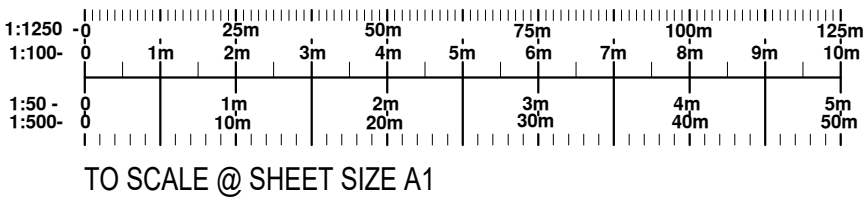

REVISION	DESCRIPTION	DATE
DATE	CLIENT/PROJECT	JBE James Burton Engineering 65 Shefford Road Clifton Beds. SG17 6RQ Tel. / Fax. 01234 602071
SCALE	2 Whitechurch Gardens, Letchworth	
DRAWING STATUS	DRAWING TITLE	
CONSTRUCTION	Alterations	
NO UNAUTHORISED PRINTING OR DIGITAL SCANNING ALLOWED 'C' COPYRIGHT ©		Ref: 119 01D