




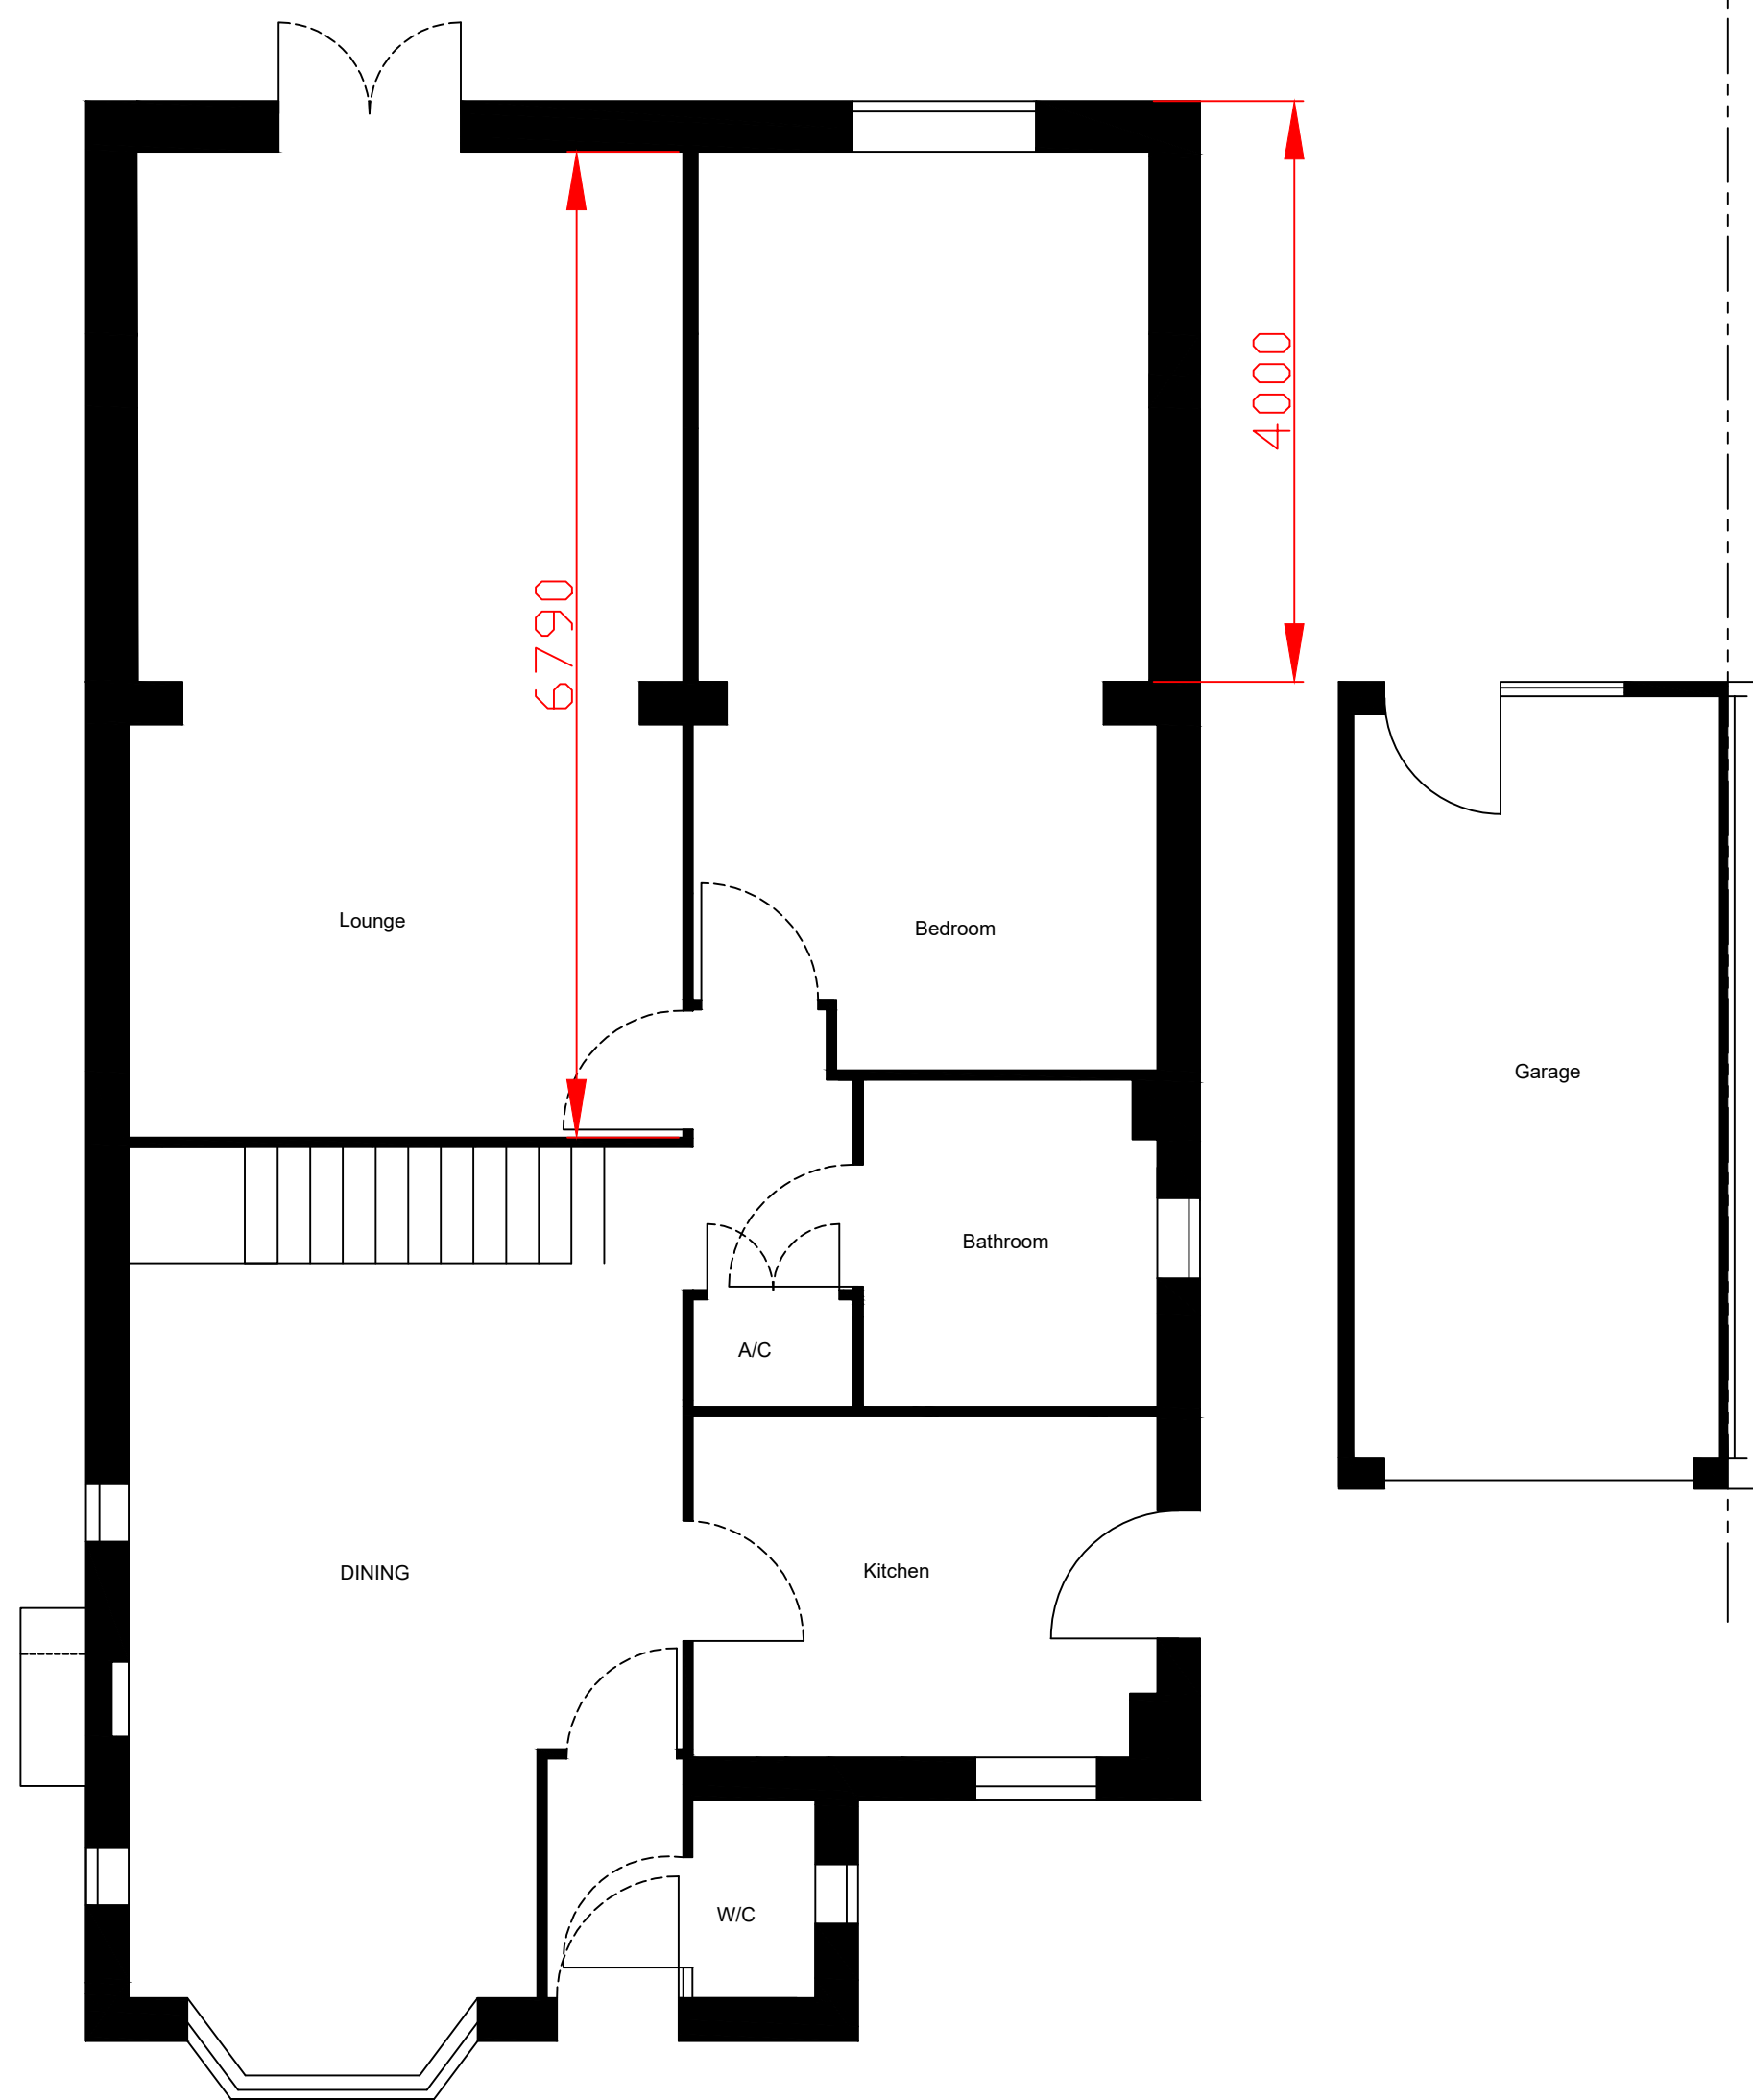

Proposed Ground Floor Plan

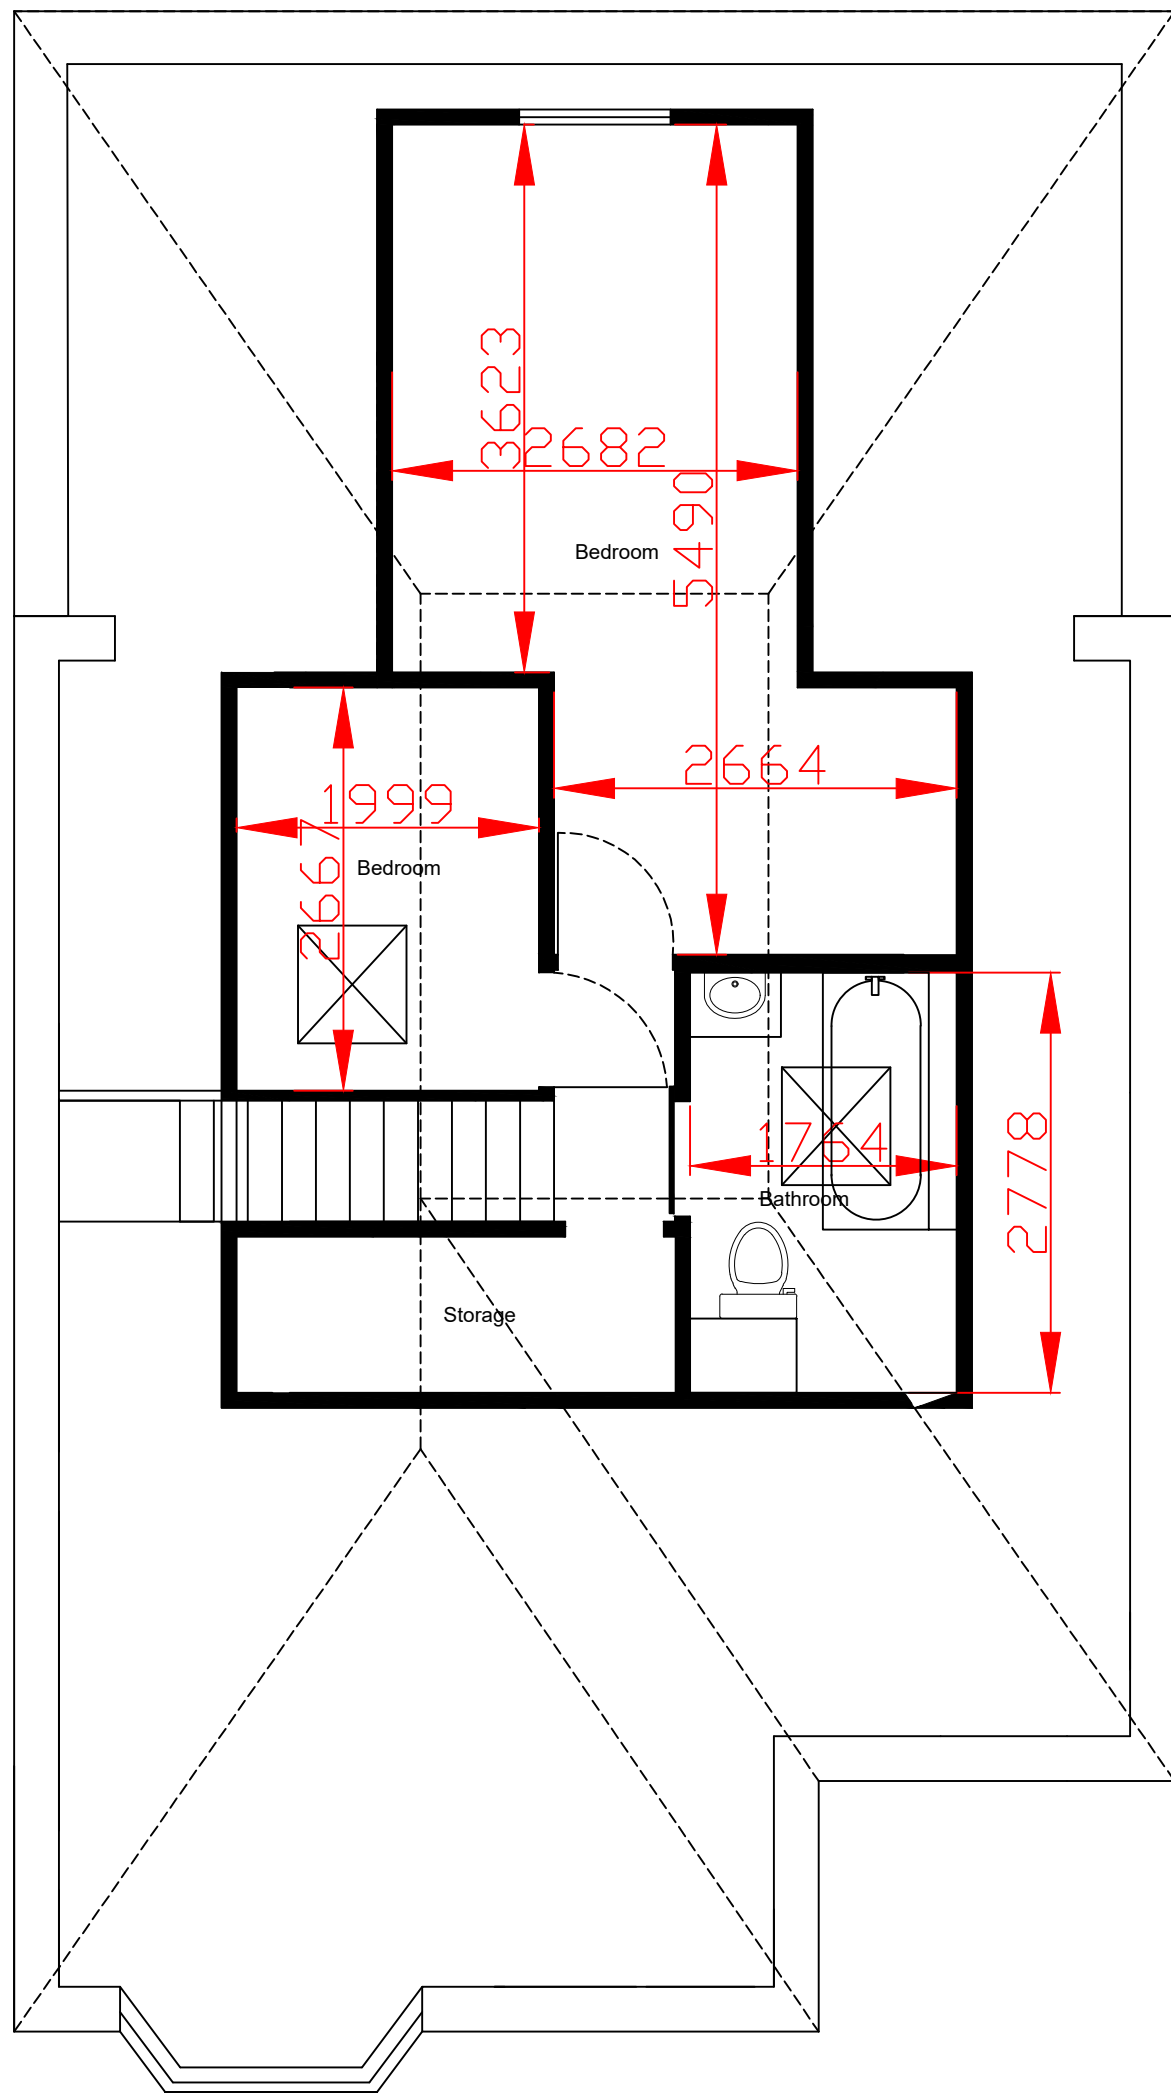

Proposed First Floor Plan

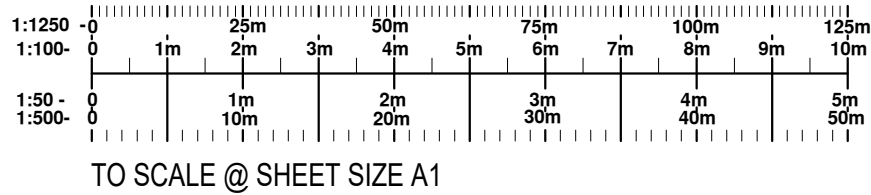

REVISION	DESCRIPTION	DATE
DATE	CLIENT/PROJECT	 James Burton Engineering 65 Shefford Road Clifton Beds. SG17 6RQ Tel. / Fax. 01234 602071
SCALE	1:50	
DRAWING STATUS	DRAWING TITLE	
CONSTRUCTION	Alterations	
NO UNAUTHORISED PRINTING OR DIGITAL SCANNING ALLOWED © COPYRIGHT 2020		Ref: 119 01C