




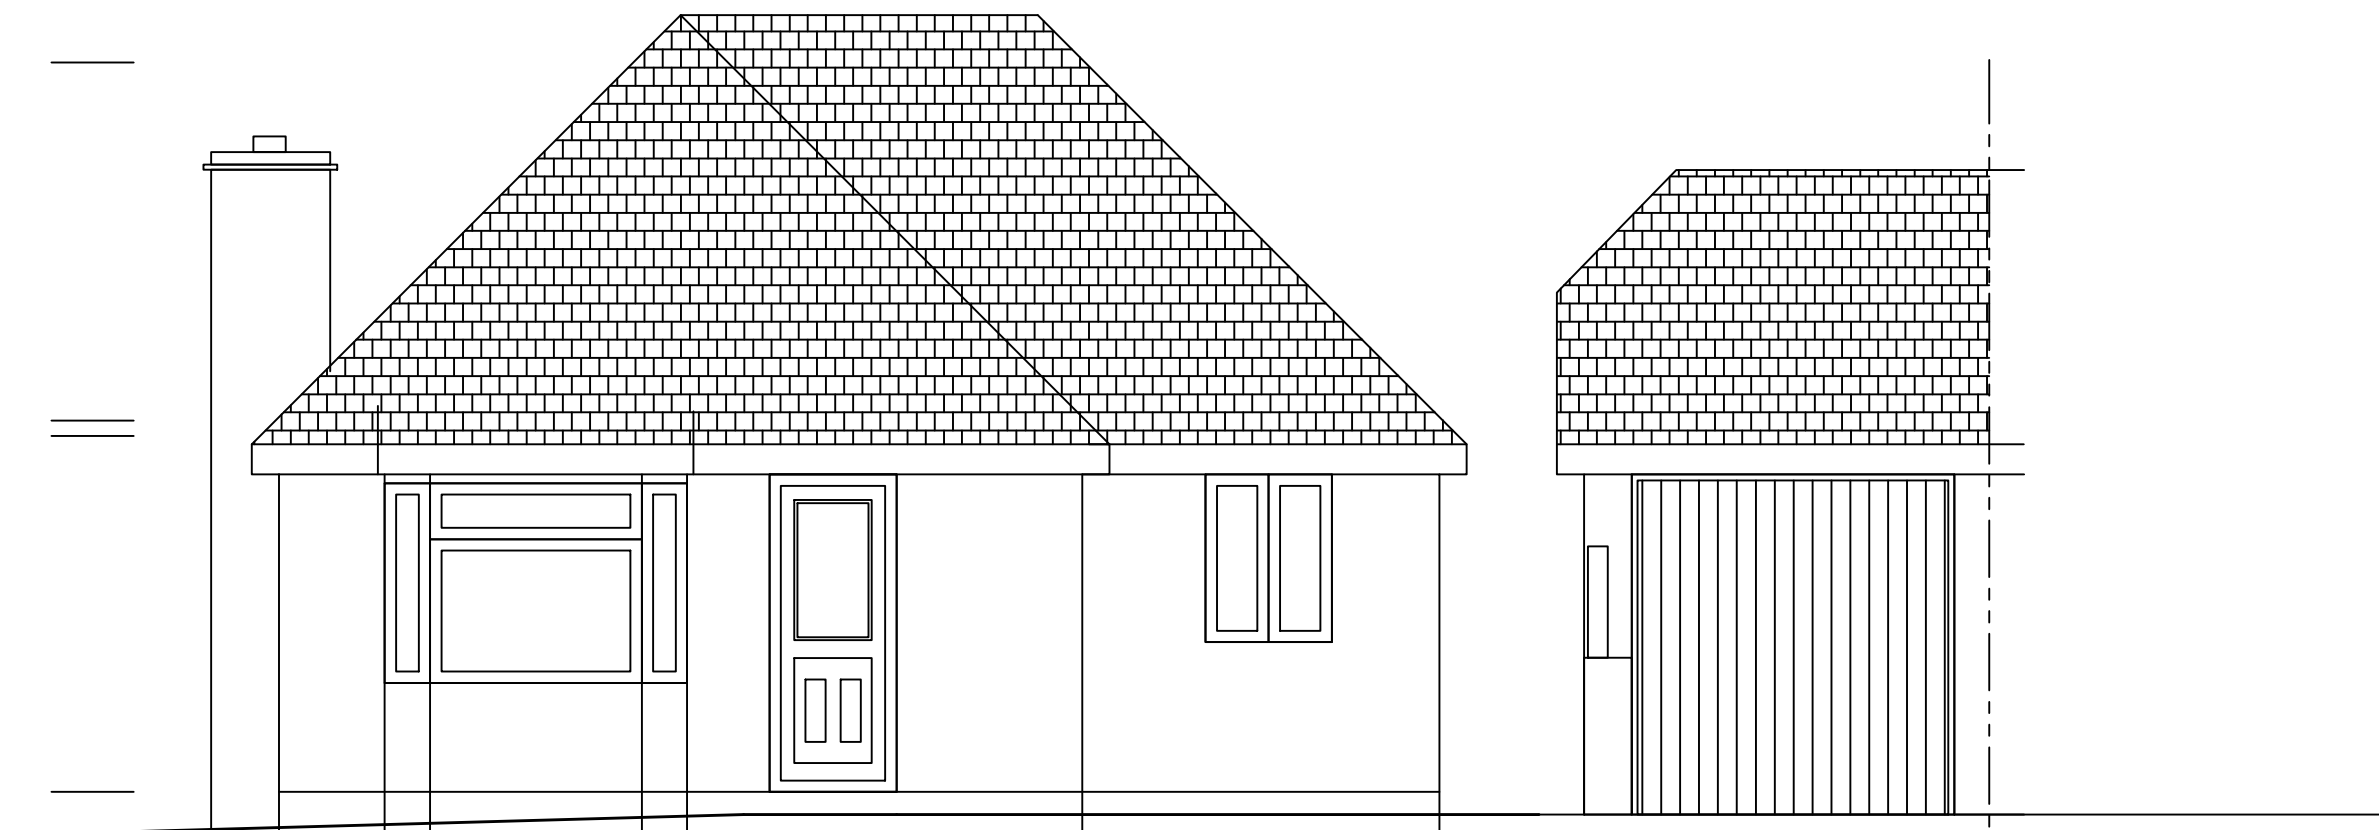


Existing Front Elevation

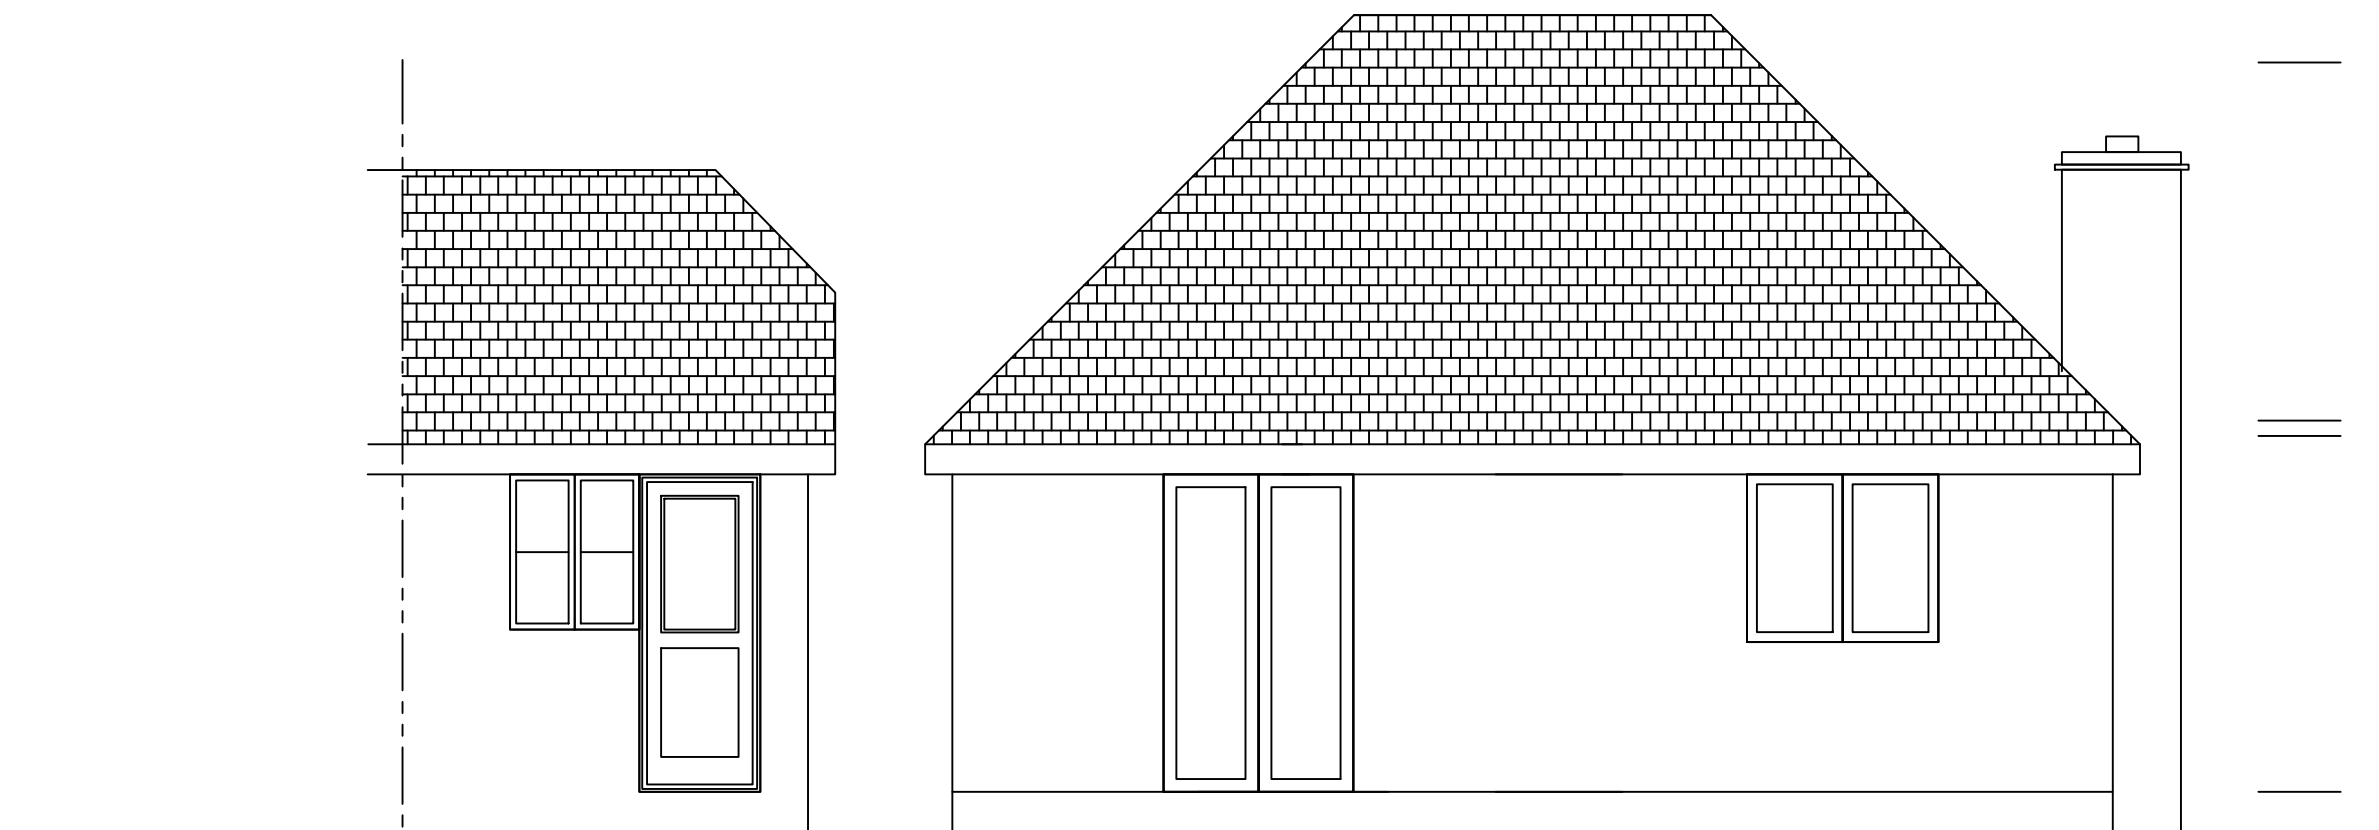


Existing Rear Elevation

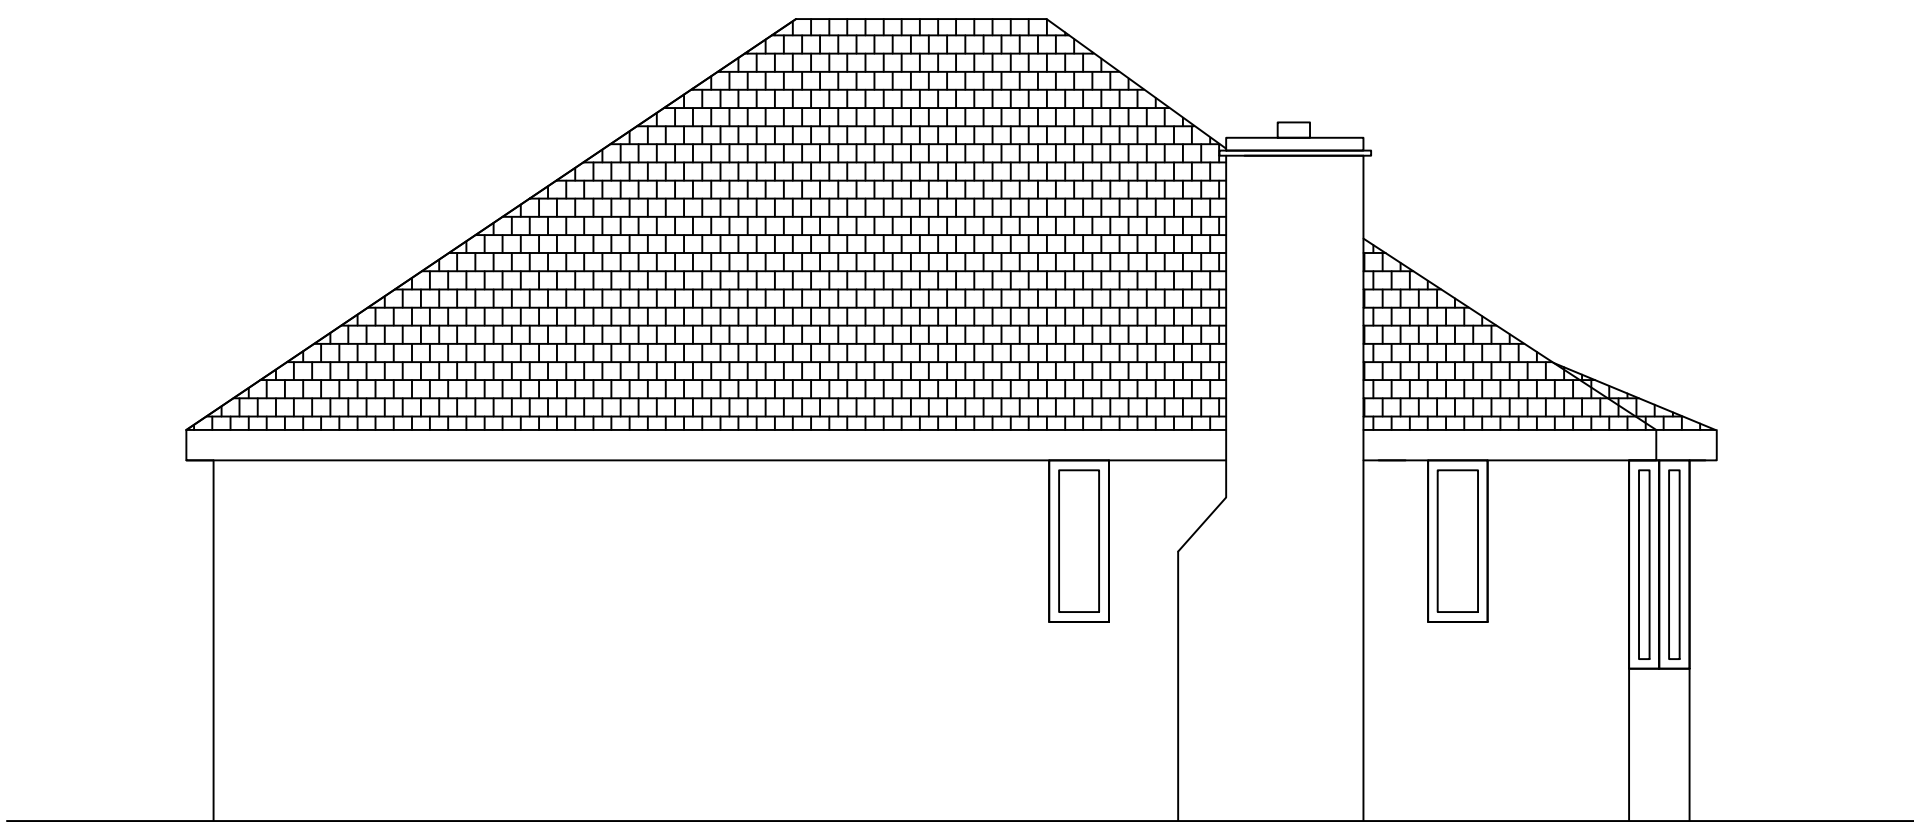

Existing Side Elevation

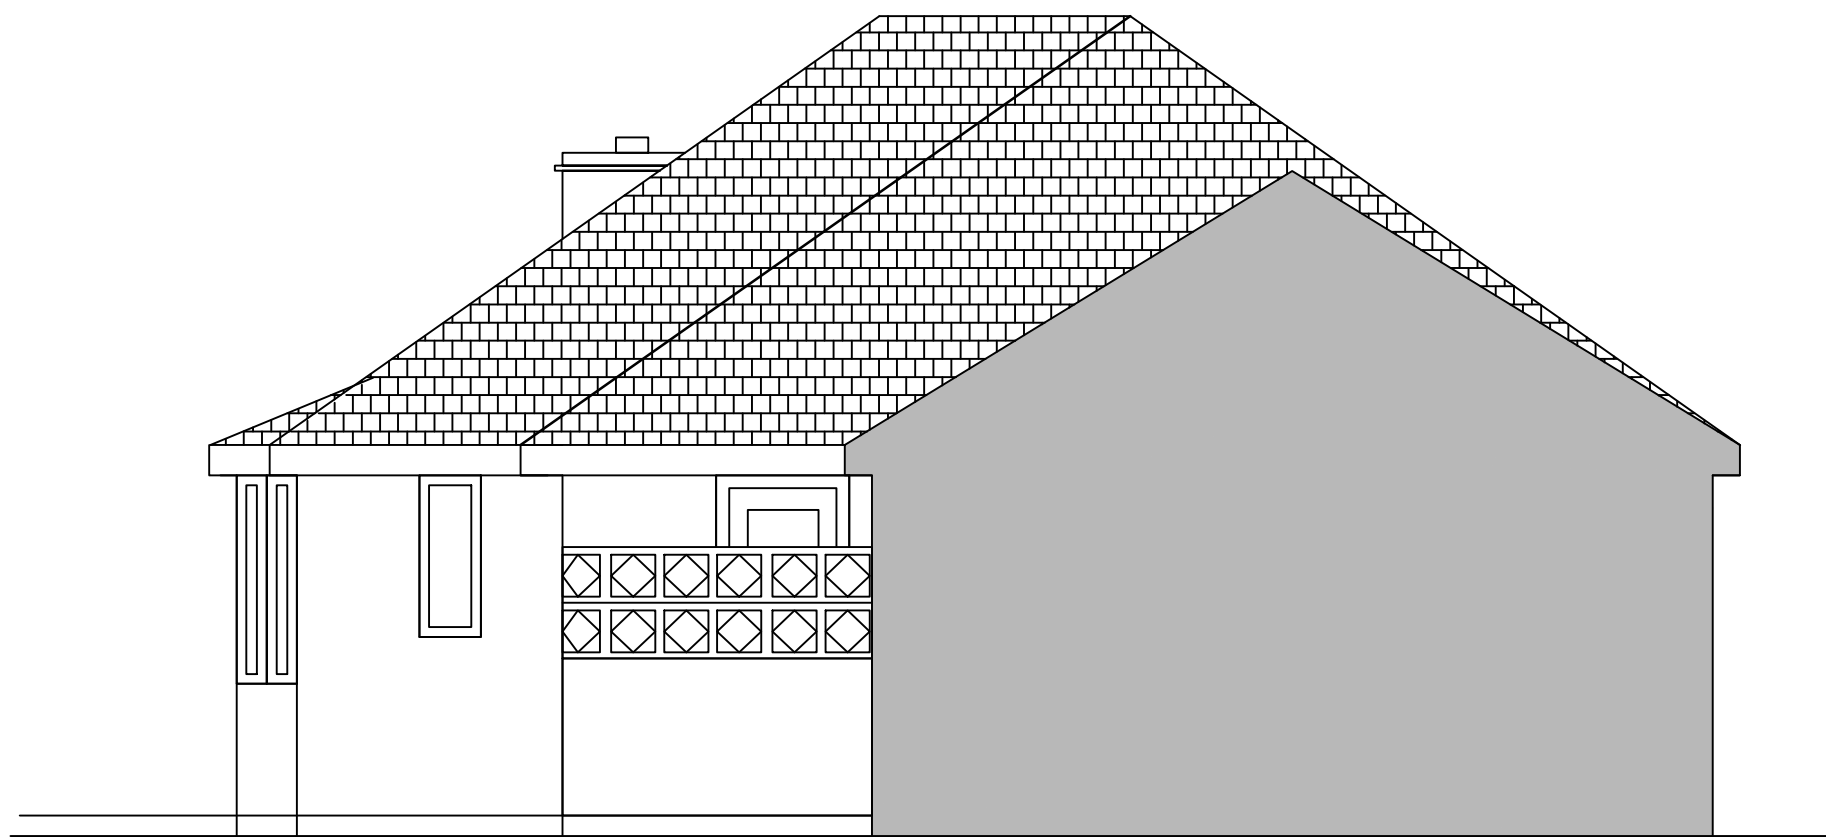

Existing Side Elevation

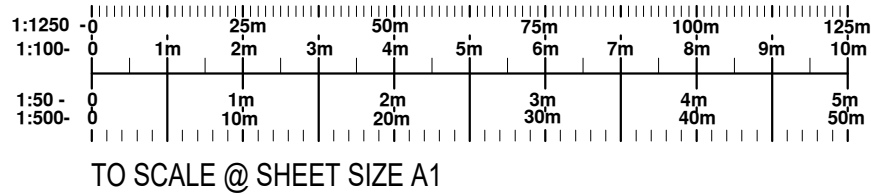

REVISION		DESCRIPTION	DATE	
DATE		CLIENT/PROJECT		JBE James Burton Engineering 65 Shefford Road Clifton Beds. SG17 5RQ Tel. / Fax. 01234 602071
SCALE 1:50		2 Whitechurch Gardens, Letchworth		
DRAWING STATUS CONSTRUCTION		DRAWING TITLE Alterations		
NO UNAUTHORISED PRINTING OR DIGITAL SCANNING ALLOWED 'C' COPYRIGHT ©		Ref: 119 01B		