




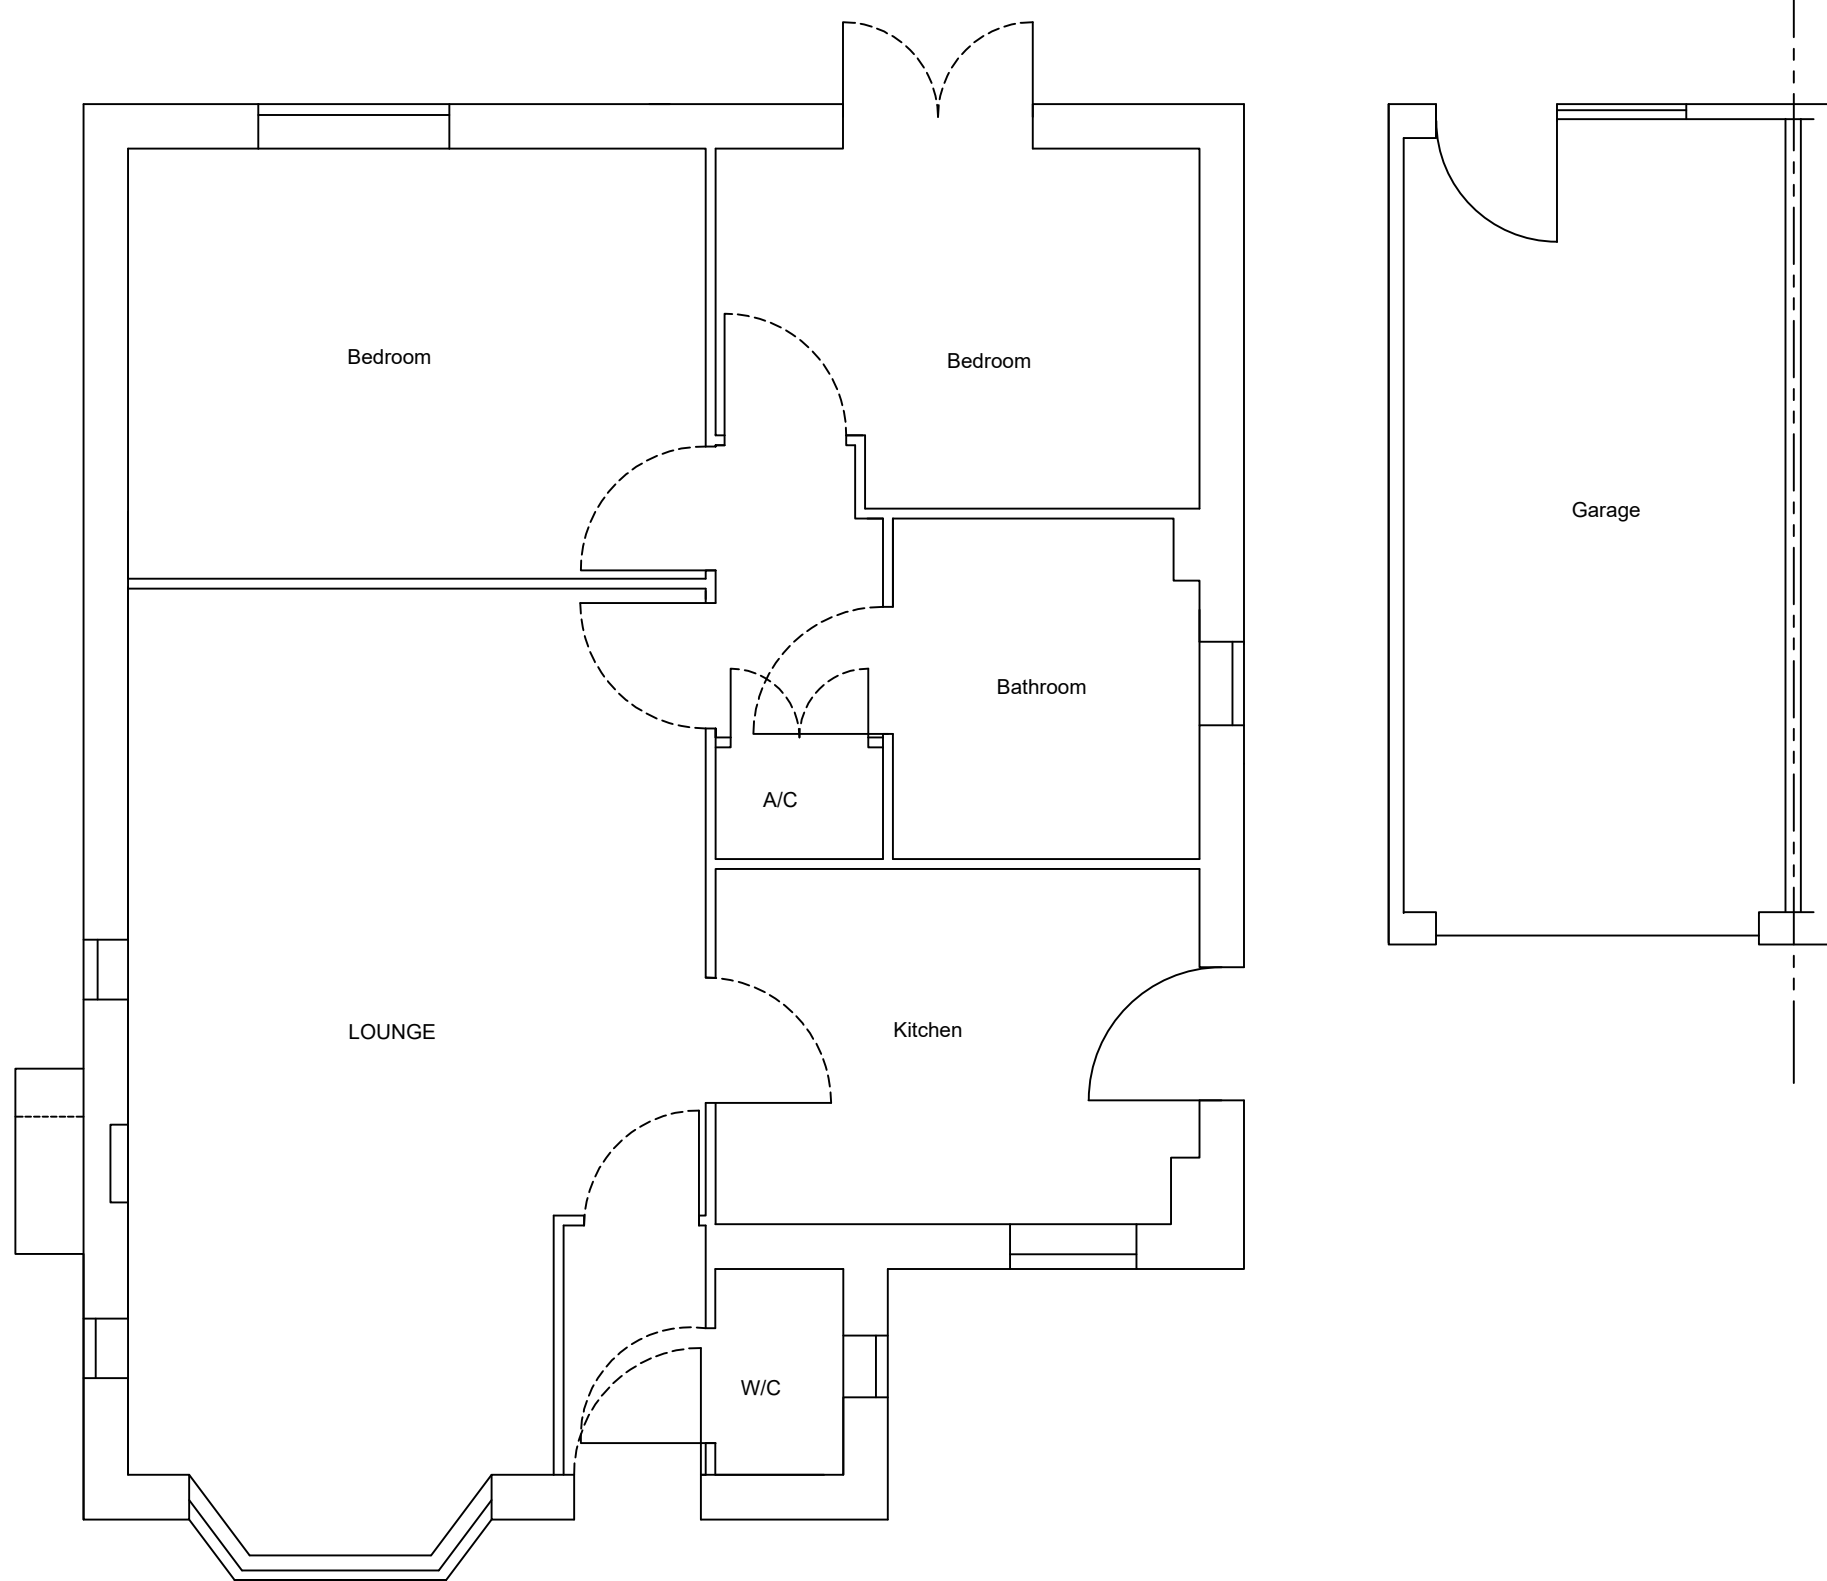

Existing Ground Floor Plan

 

Location Plan

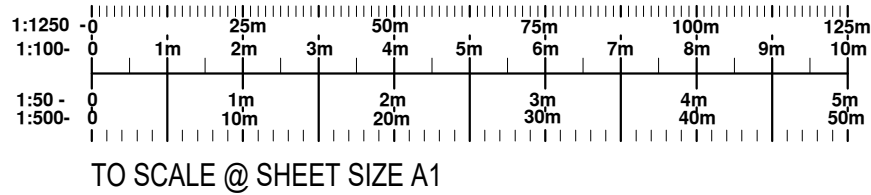

REVISION		DESCRIPTION		DATE	
DATE		CLIENT/PROJECT 2 Whitechurch Gardens, Letchworth		JBE James Burton Engineering	
SCALE 1:50 1:1250					
DRAWING STATUS CONSTRUCTION		DRAWING TITLE Alterations		65 Shefford Road Clifton Beds. SG17 5RQ Tel. / Fax. 01234 602071	
NO UNAUTHORISED PRINTING OR DIGITAL SCANNING ALLOWED © COPYRIGHT 2020				Ref: 119 01A	