




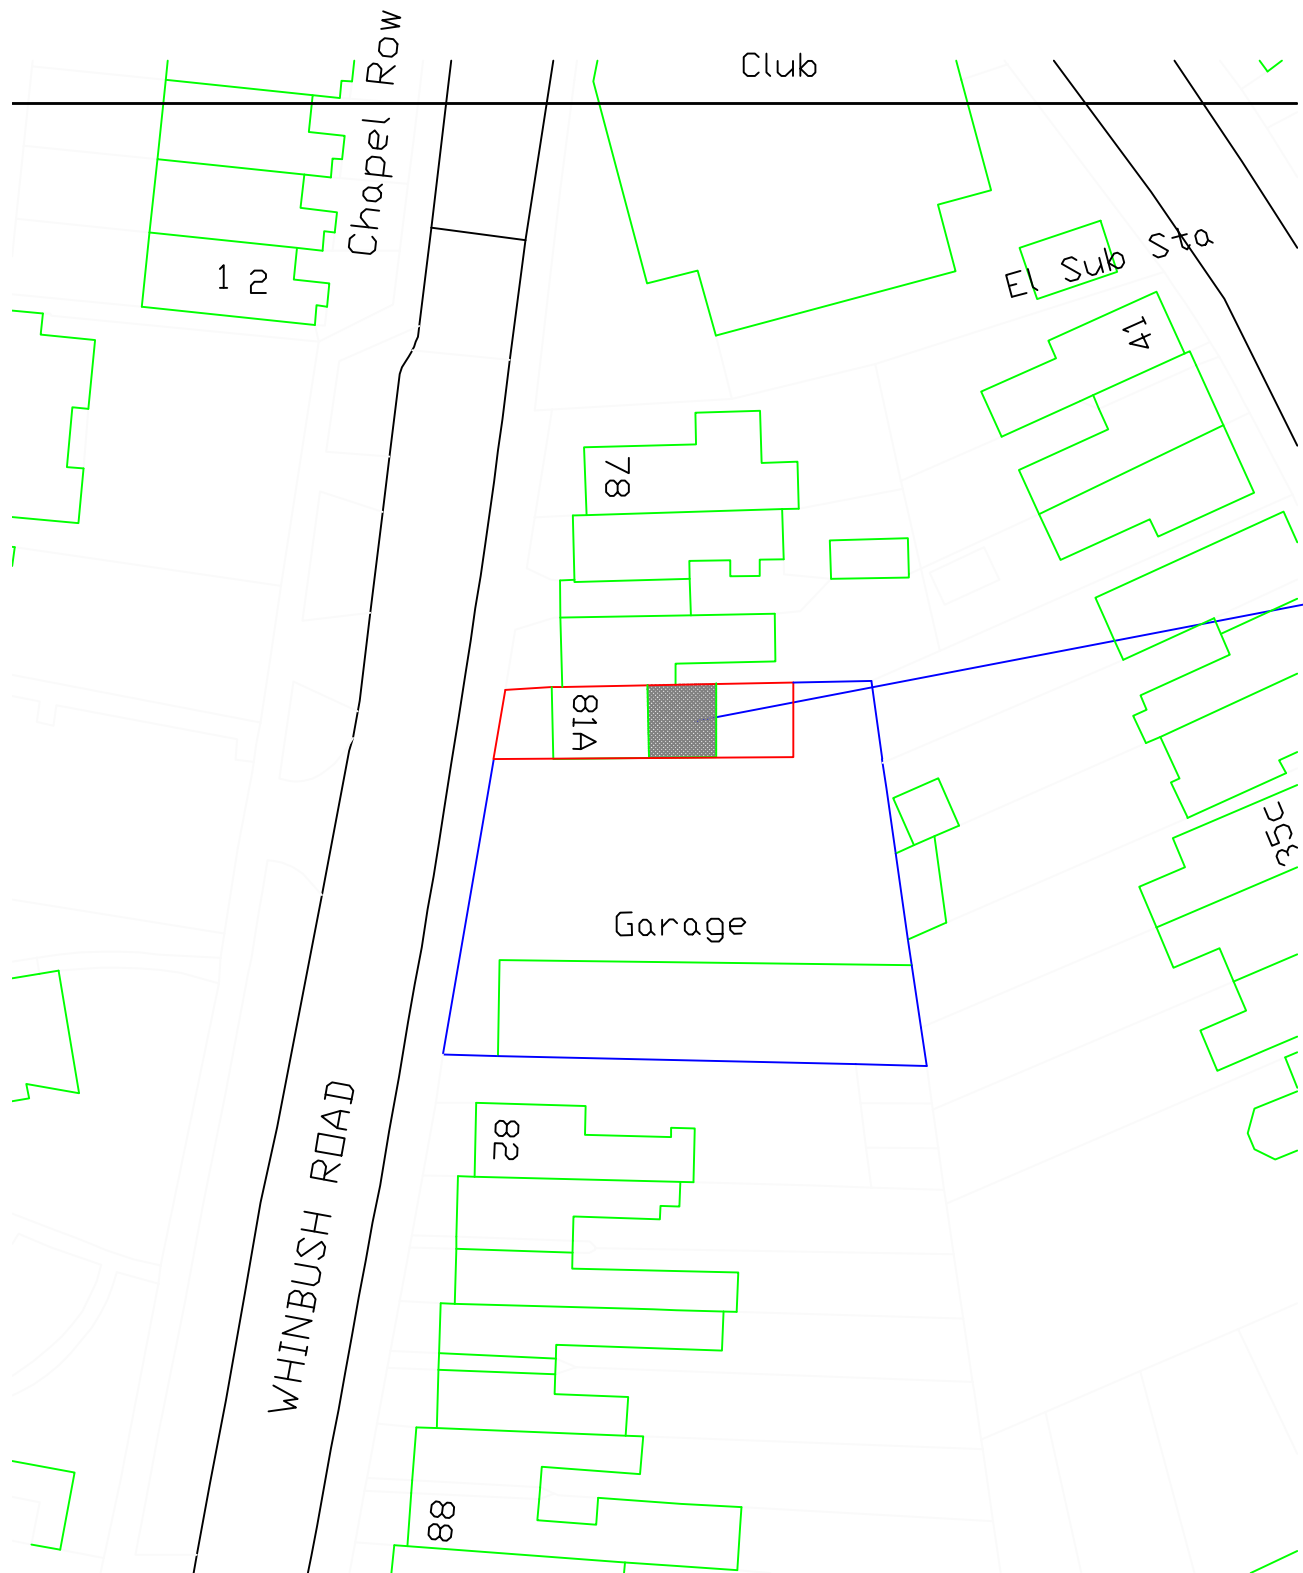

BLOCK PLAN
SCALE 1:500

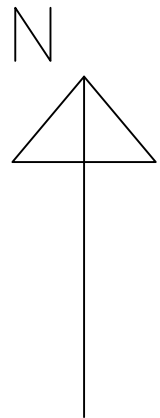

PROPOSED GROUND, FIRST AND
ROOM IN ROOF EXTENSION

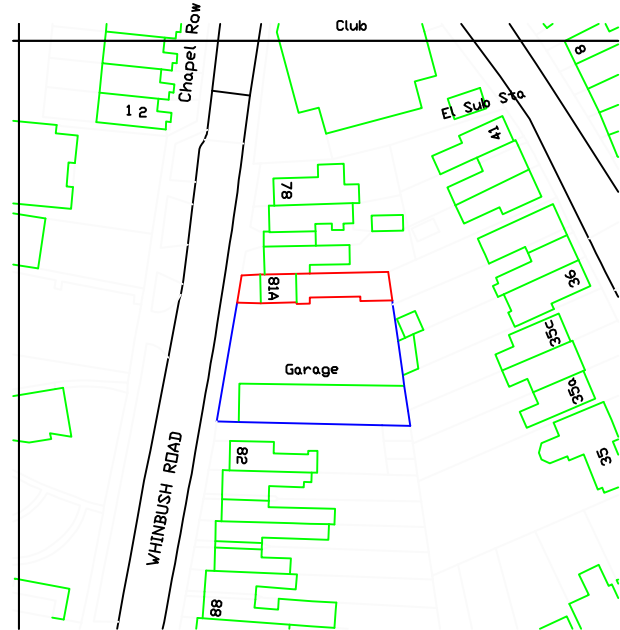

SITE PLAN
SCALE 1:1250

A	Boundary red line amended to include car parking space	23-09-2024
Rev	Description	Date
Philip Horne Architectural Services 80A Water Lane, Wootton, Northampton, NN4 6HG Tel 01604 765239 Office Mob 07710 765038 e-mail philip-horne@btconnect.com		
client	Viva Property Group Ltd 19 York Road, Northampton, NN1 5QG	
project	81A Whinbush, Road. Hitchin Hertfordshire,, SG5 1PZ	
drawing	Proposed Extension to Existing Dwelling Site Plan	
Status	Planning	
scale	date July 2024	drawn by P K H
All dimensions to be checked on site by the contractor and any discrepancies reported to Philip Horne Architectural Services prior to commencement of any works		The contents of this plan are copyright and reproduction is not permitted without prior consent of Philip Horne Architectural Services
drawing no	24/2800/100	rev A